




A Existing Section
1 : 25

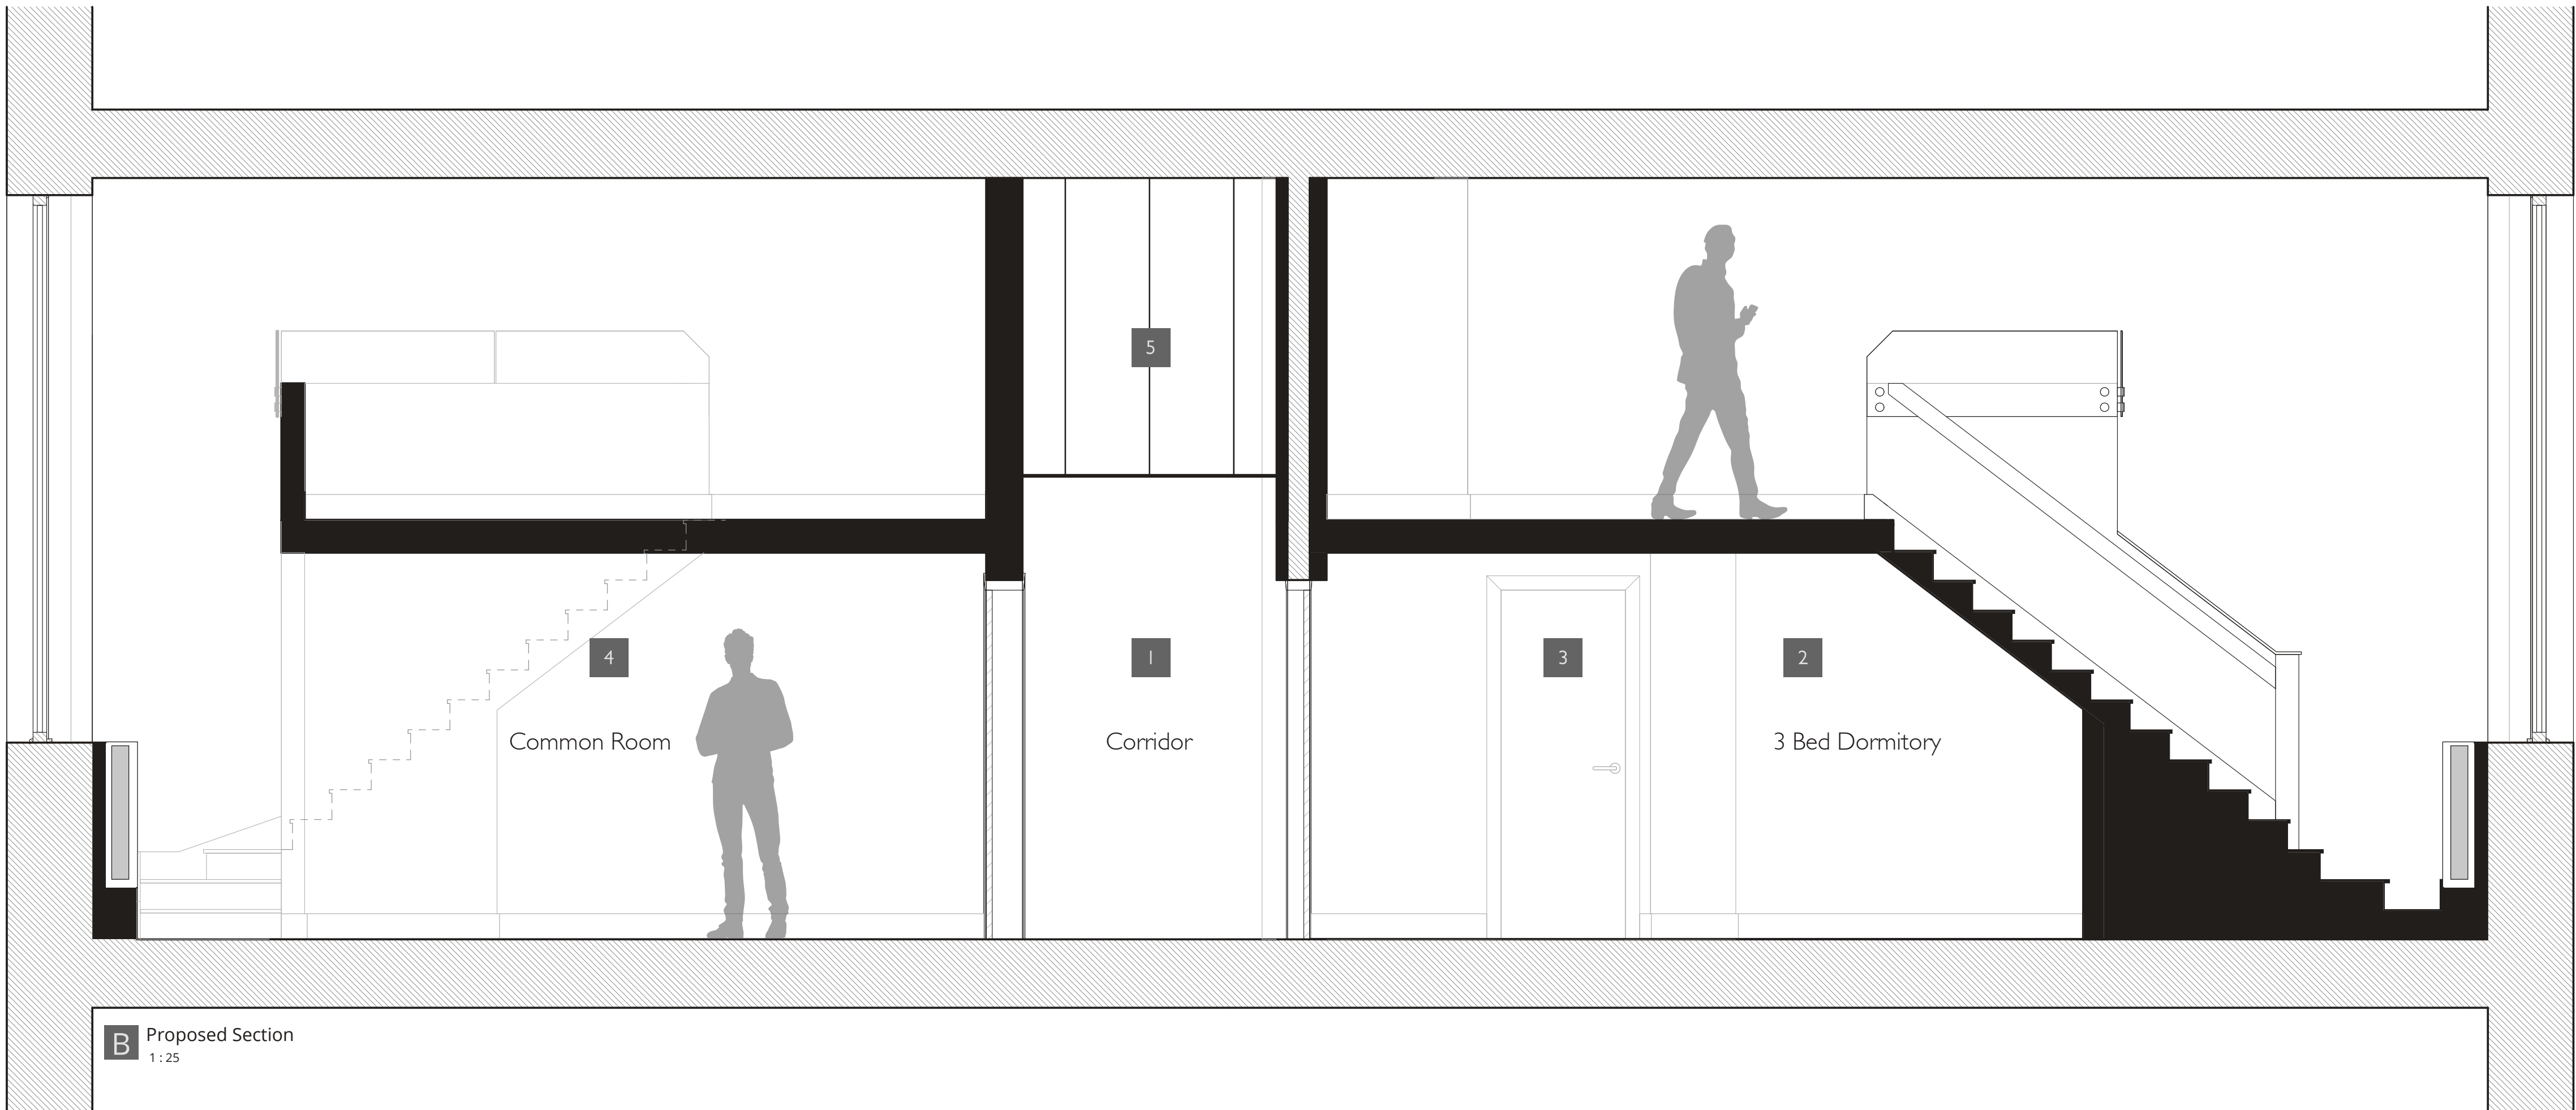

B Proposed Section
1 : 25

Proposed Planning Key	
	Extent of Retained Existing Construction
	Extent of New Construction
	New Central Corridor to be Formed Incorporating the Existing Structural Columns & Masonry Wall, Directly Linking Both Existing Stairwells
	New 3 Person Dormitory to be Formed with Mezzanine Deck Level Above, Set Back from the External Wall to Provide Light to Both Levels
	New Private Wet-Room Styled Bathrooms to Service Each Dormitory & Staff Bed-Sit
	Replacement Student Common Room to be Formed with Mezzanine Deck Level Above, Set Back from the External Wall to Provide Light to Both Levels
	Service Void Above Central Corridor

1: 23/11/2022 First Issue	Rev. Date:	Notes:	Revision
J1030-DR08			1
Existing & Proposed Sections			
PROJECT	Dorm Refurbishment, Millgate Building, Level 5		
CLIENT	Chetham's School of Music		
JOB NUMBER	DATE	SCALE	SHEET
J1030	Nov '22	1 : 25	A1
PLANNING			



Manor Architecture Ltd.
Boscombe Park, Boscombe Park
Chalfont St Giles, Bucks, MK45 1BS
Tel: 01753 645454
Email: info@manorarchitecture.co.uk
Web: www.manorarchitecture.co.uk



This drawing is the property of Manor Architecture Ltd. It must not be used for any other purpose without the written consent of Manor Architecture Ltd.
All rights reserved. No part of this drawing may be reproduced, stored in a retrieval system, or transmitted in any form or by any means, electronic, mechanical, photocopying, recording, or by any information storage and retrieval system, without the prior written permission of Manor Architecture Ltd.
The drawing is the property of Manor Architecture Ltd. It must not be used for any other purpose without the written consent of Manor Architecture Ltd.
The drawing must not be used on site unless issued for construction.

0m 0.25m 0.75m 1.25m
Scale = 1 : 25