


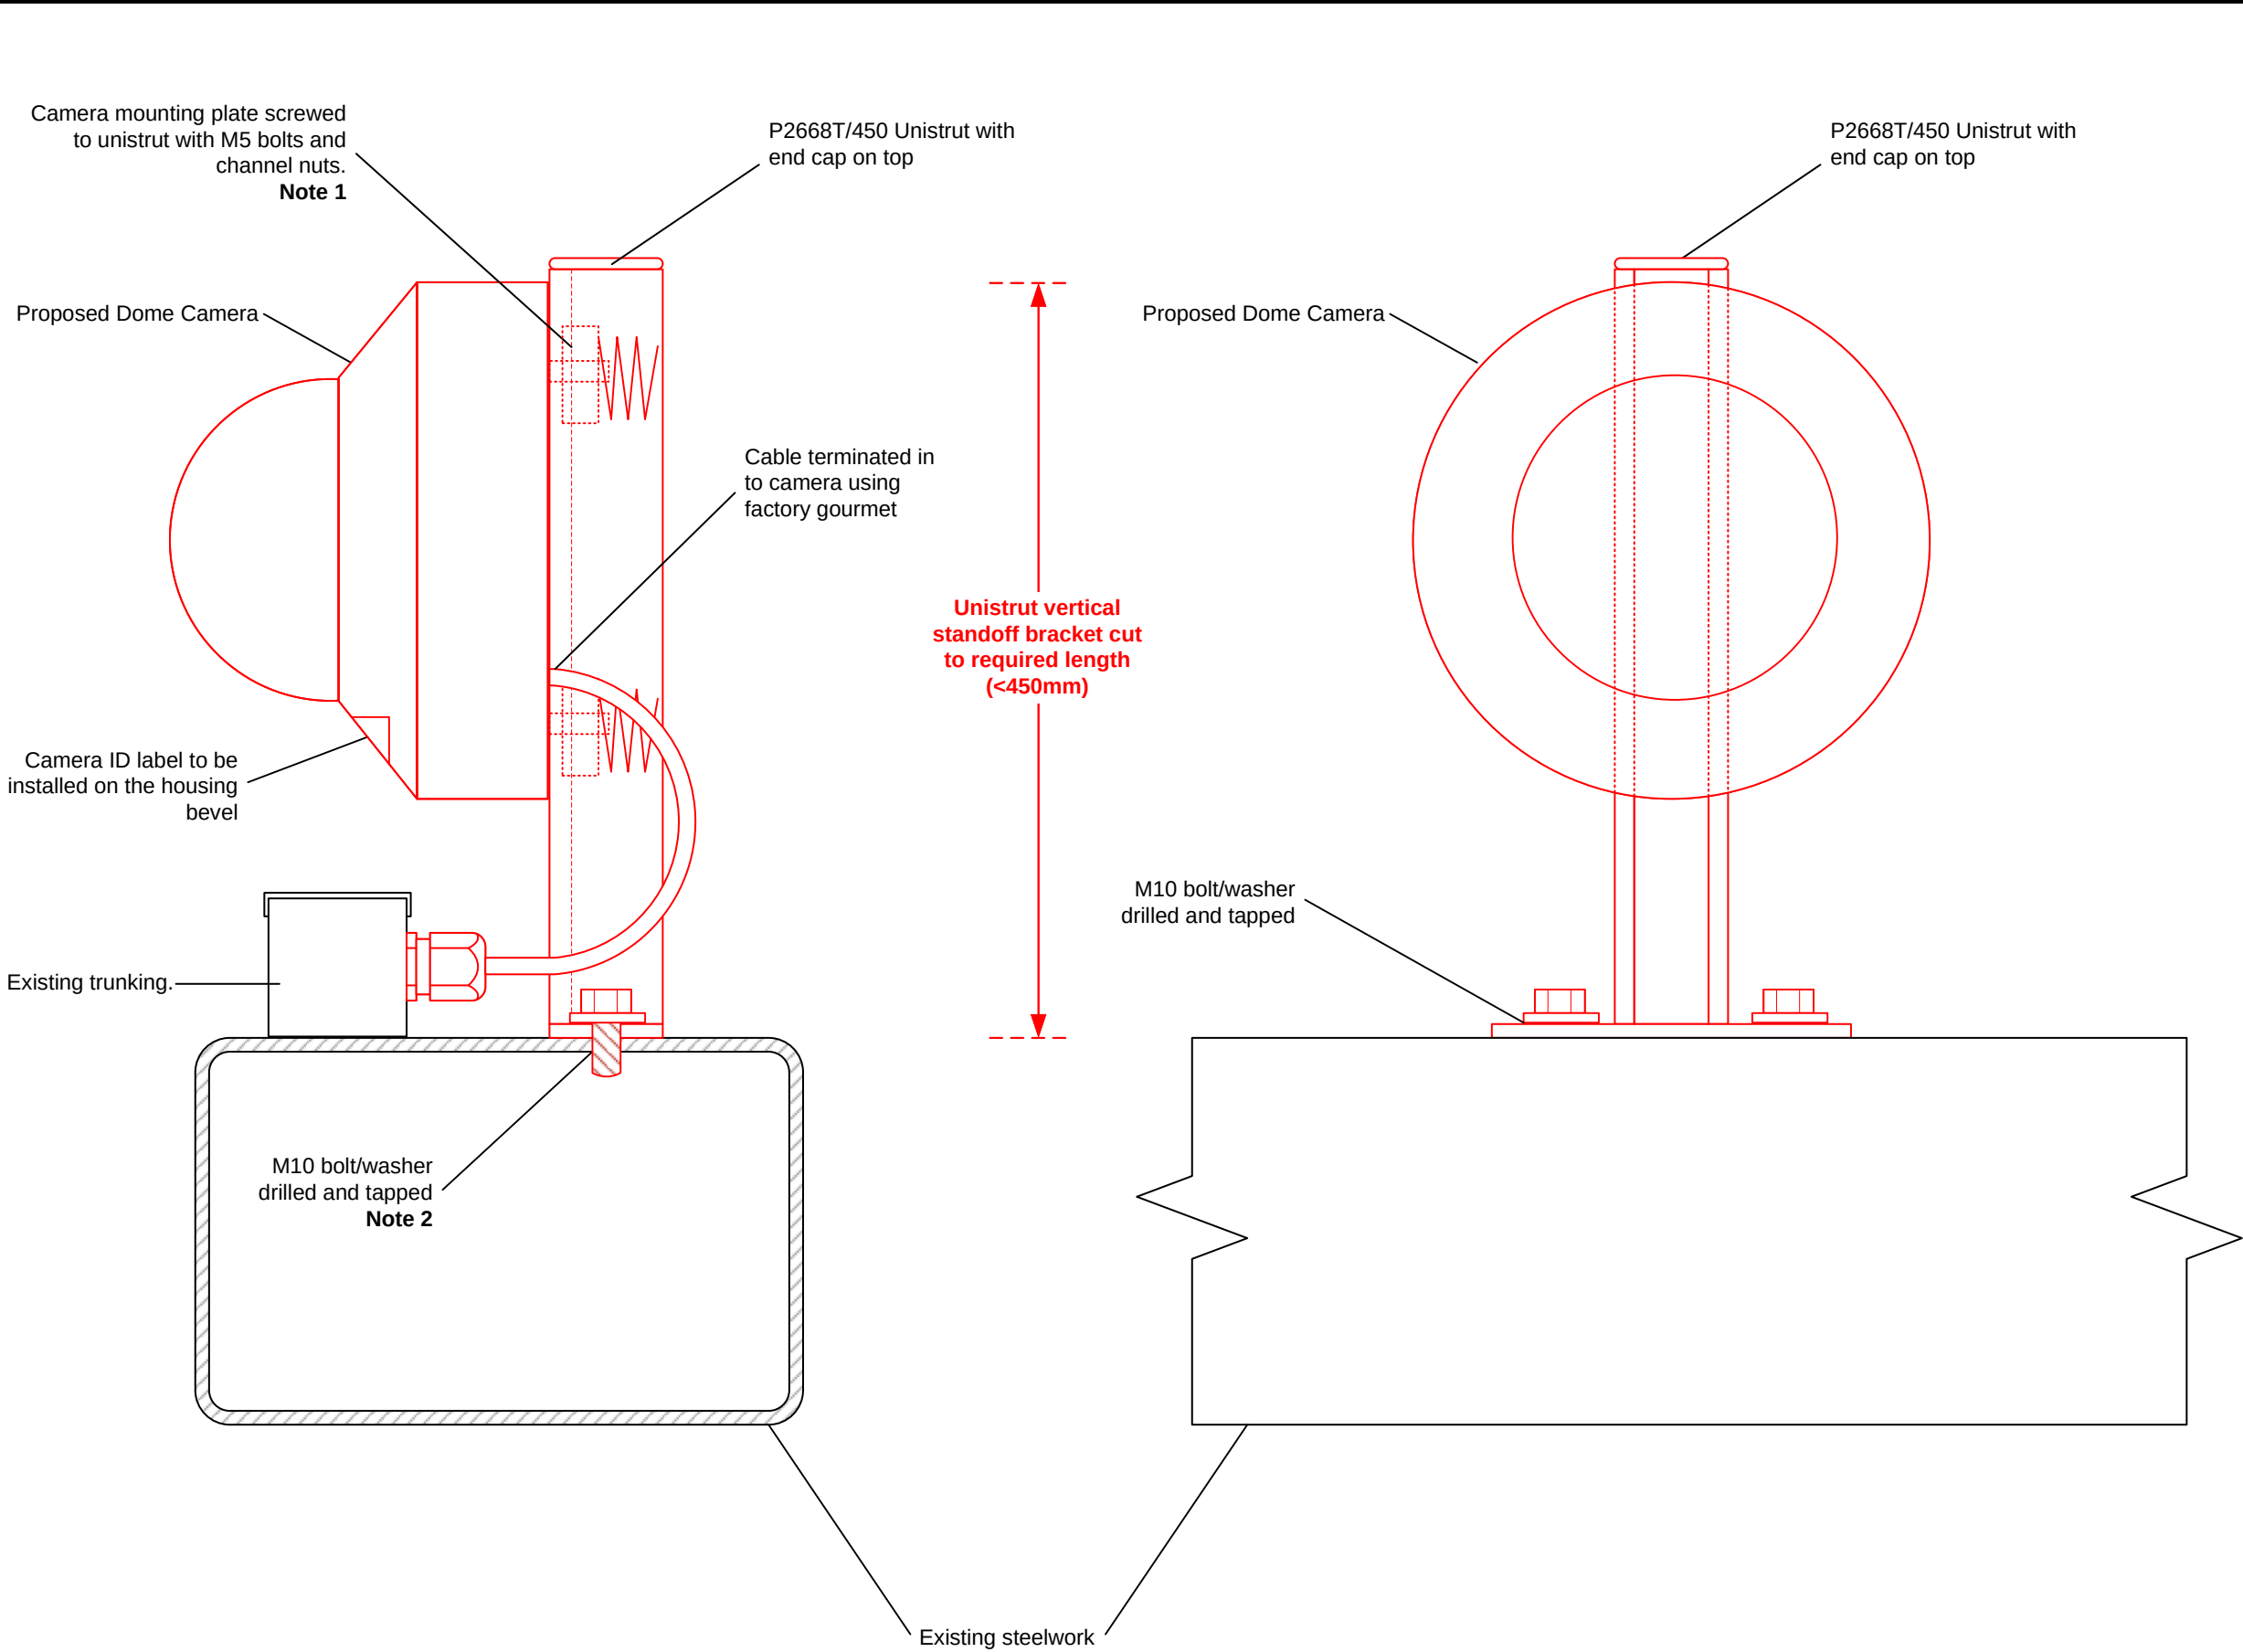

Notes

1. The camera mounting plate accommodates M5 bolts. M5 channel nuts are to be used. These are available from Orbital Fasteners (SKU:2240920)

2. Where the camera is to replace an existing camera on a parapet bracket. The existing mounting holes are to be reutilized where practicable.

P01	05/05/22	Grip 5 – First Issue	MJ	DF	MS
Rev	Date	Description of Revisions	Drawn	Chkd	Appr
Status					
GRIP 5 – FIRST ISSUE					

Network Rail

Contractor

Linbrooke
People • Technology • Connectivity

Unit 2,3 & 4 Churchill Way
Chapelton
Sheffield
S35 2PY

Project

LINBROOKE GENERIC DRAWINGS

Drawing Title

GENERIC DOME CAMERA VERTICAL
STANDOFF MOUNTING ARRANGEMENT

Designed	M. JAY	Sig		Date	05/05/2022
Drawn	M. JAY	Sig		Date	05/05/2022
Checked	D. FERGUSON	Sig		Date	05/05/2022
Approved	M. SIDDALL	Sig		Date	05/05/2022

Scale	ELR & Mileage
NTS	N/A

Linbrooke Drawing Number	Sheet
	1 of 1

Drawing Number	Revision
LBR-GEN-CCTV-013	P01