


----- OUTLINE OF APPROVED CONSENT

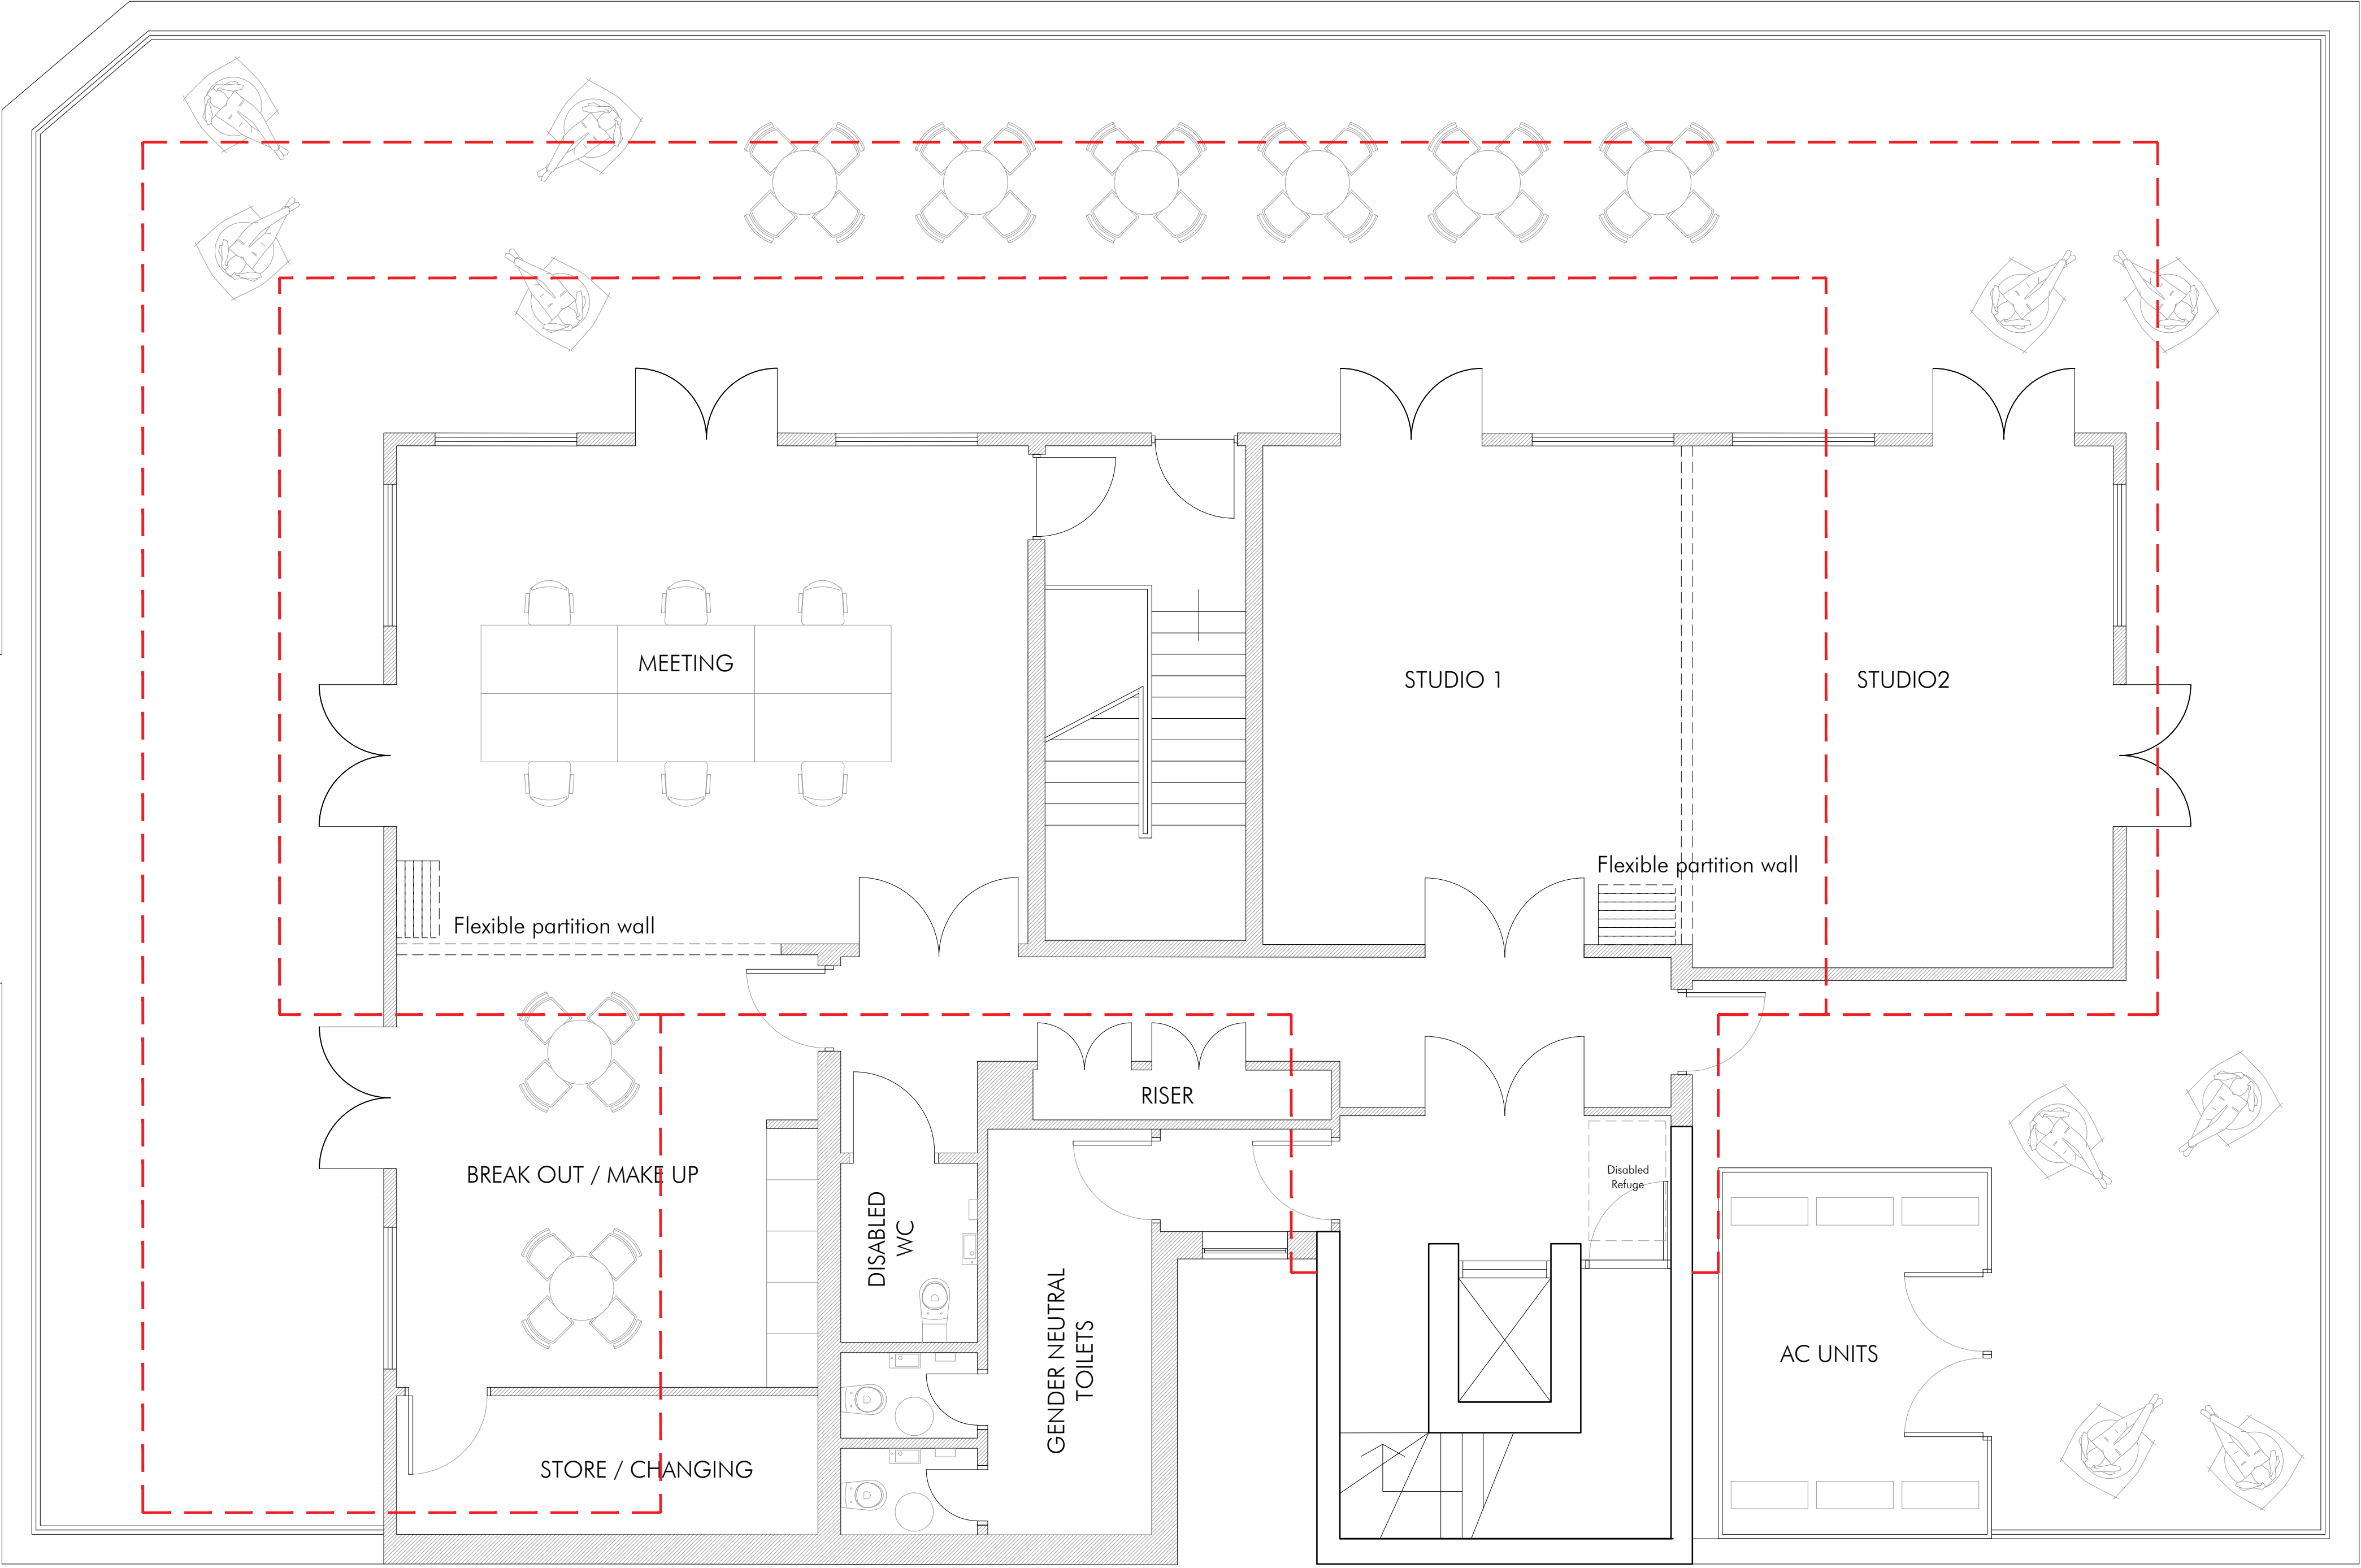

PROPOSED FIFTH FLOOR (ROOF EXTENSION)