


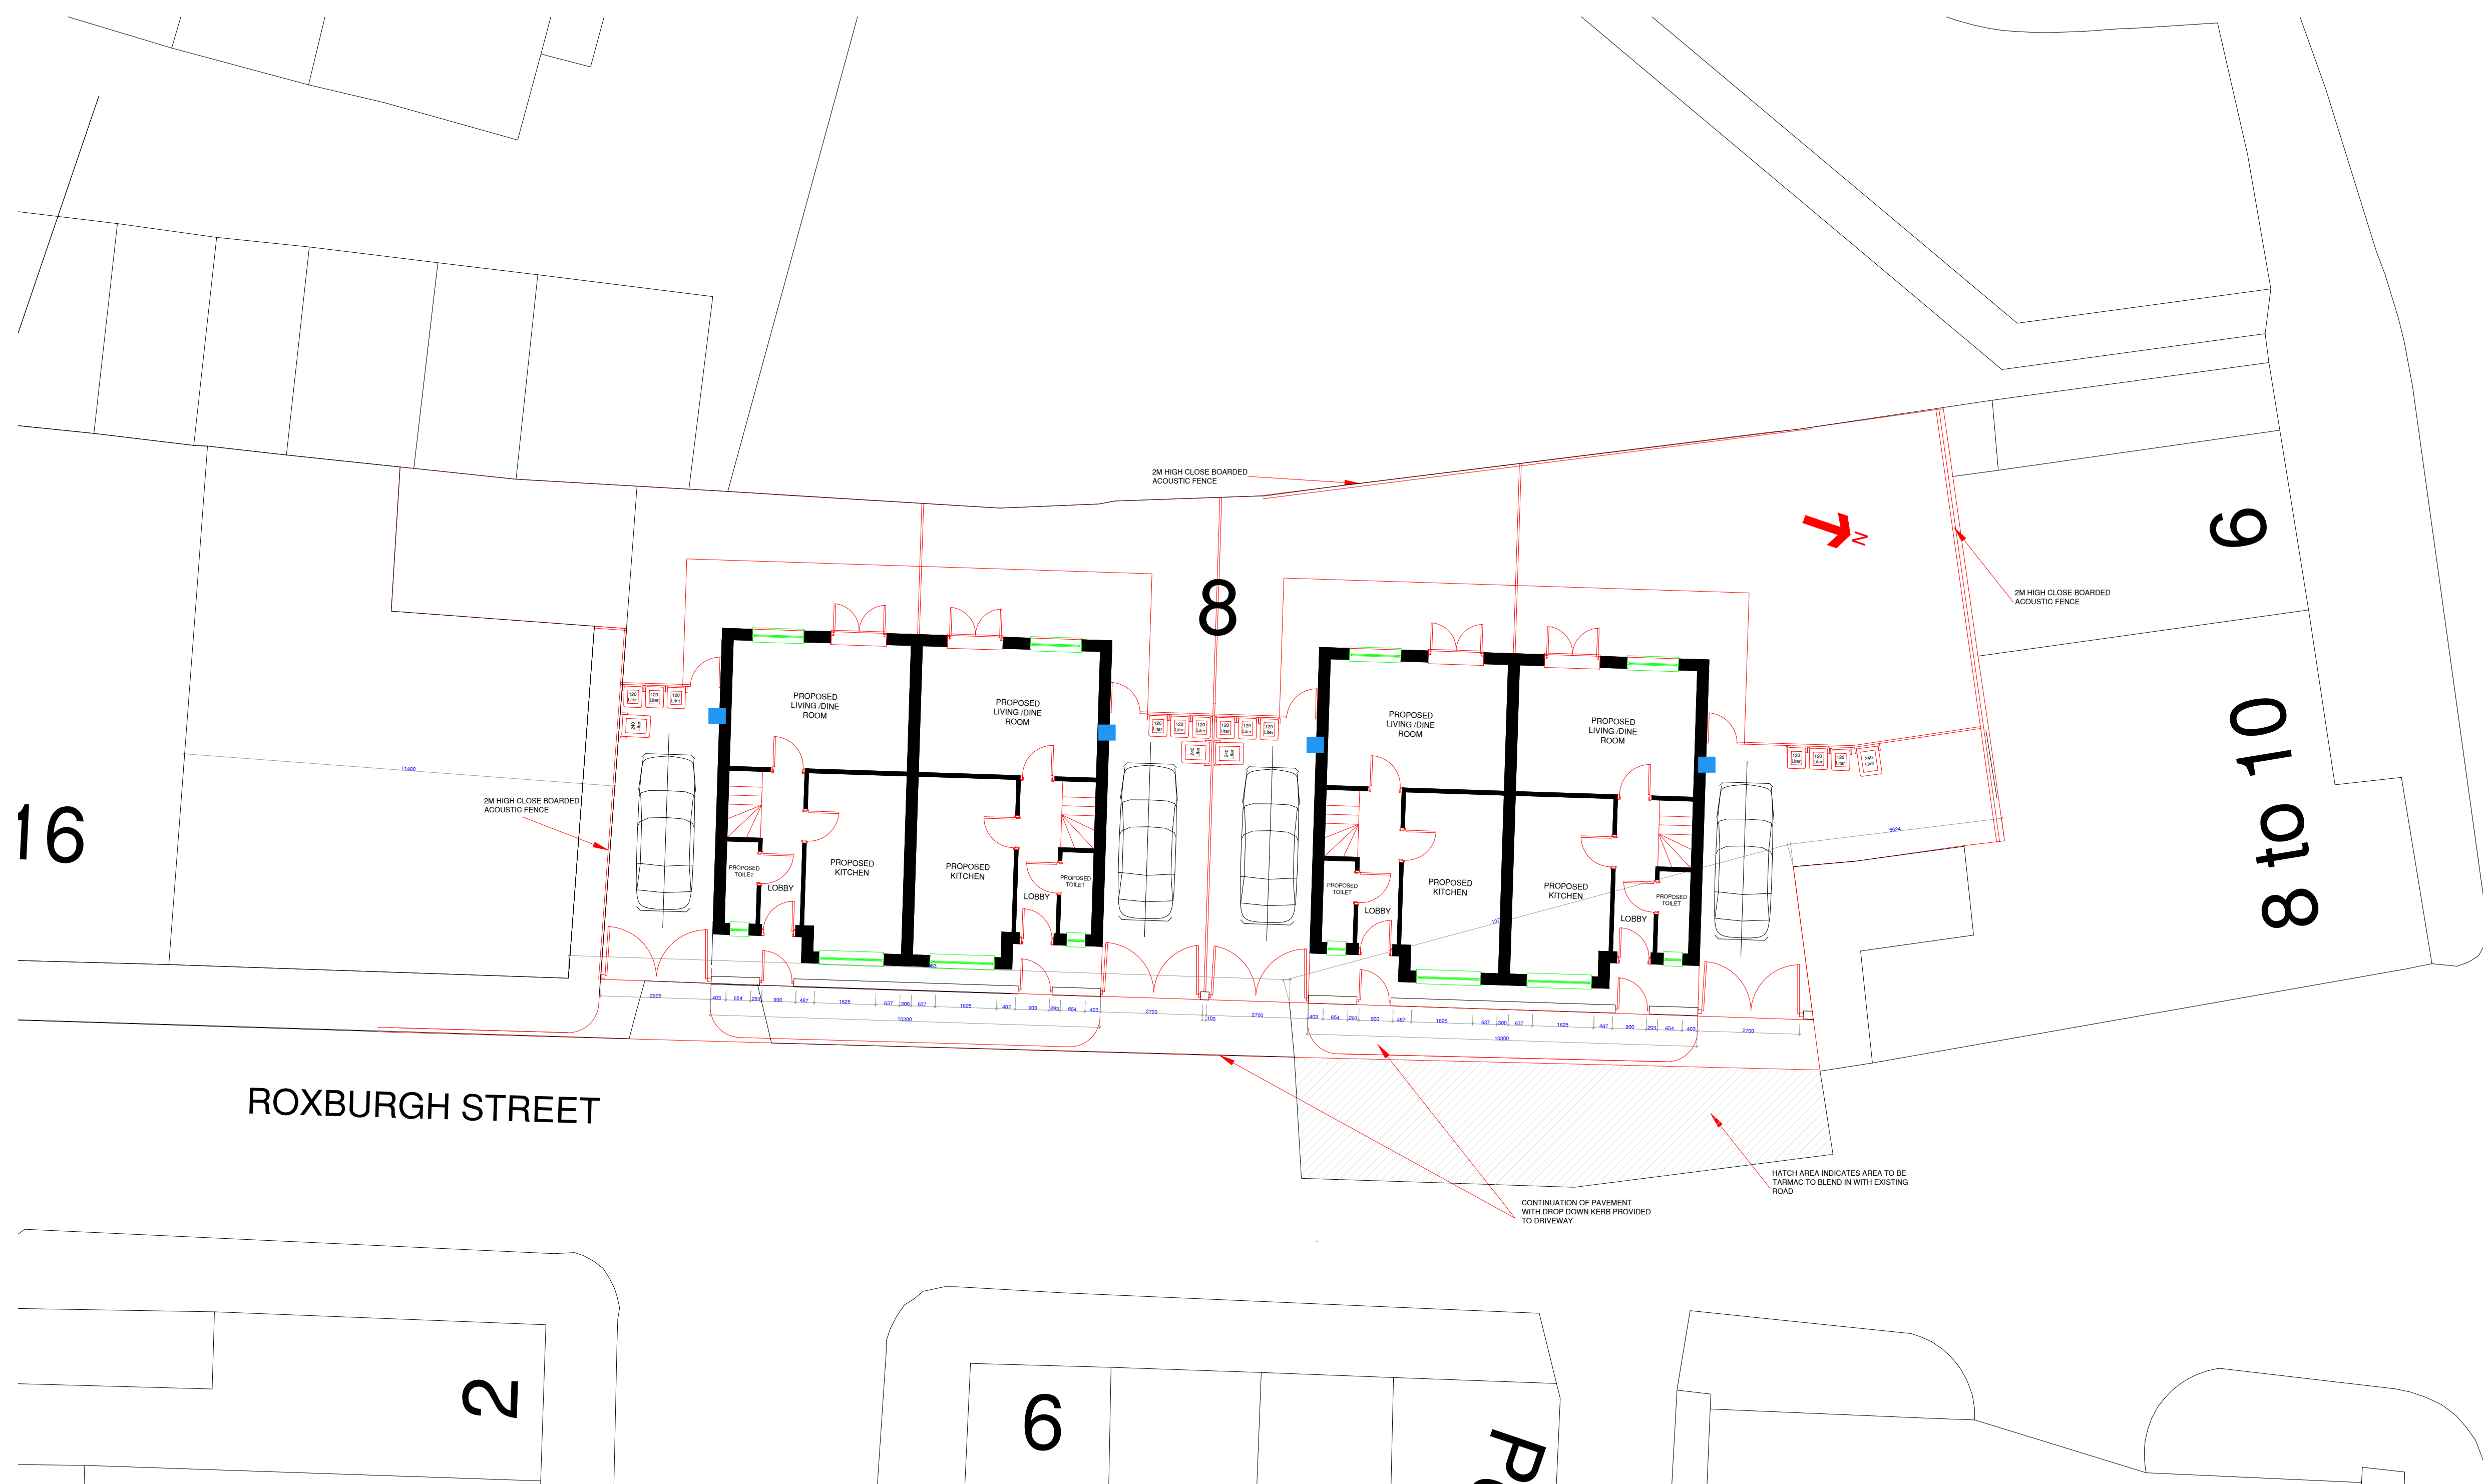

Notes:
NOTES

Electric charging point.
Wall mounted

B	DRAWINGS AMENDED	RR	20 07 20
A	Buildings reduce in size	RR	07 07 20
REV:	DESCRIPTION:	BY:	DATE:



Arch Designs
*Don't just dream it,
let us design it!*
www.archdesigns.co.uk
TEL: 07910600970

CLIENT: NABEEL JAVAID
8 ROXBURGH ST
MANCHESTER
M18 8WX

ARCHITECT: MR REUBEN RAMELIZE
ARCH DESIGNS
118 DUDLEY ROAD
MANCHESTER

DRAWN: REUBEN CHECKED: checked DATE: JULY 2020 REVISION: 0

PROJECT NAME: NEW BUILD HOUSES

DRAWING TITLE: PROPOSED SETTING OUT DETAILS

SCALE: 1:100 SHEET SIZE: A1 SHEET NO: 03

PROJECT NO: 2020/14 STATUS: FOR PLANNING ONLY

DRAWING NO: A1/03

PROJECT: 8 ROXBURGH ST