



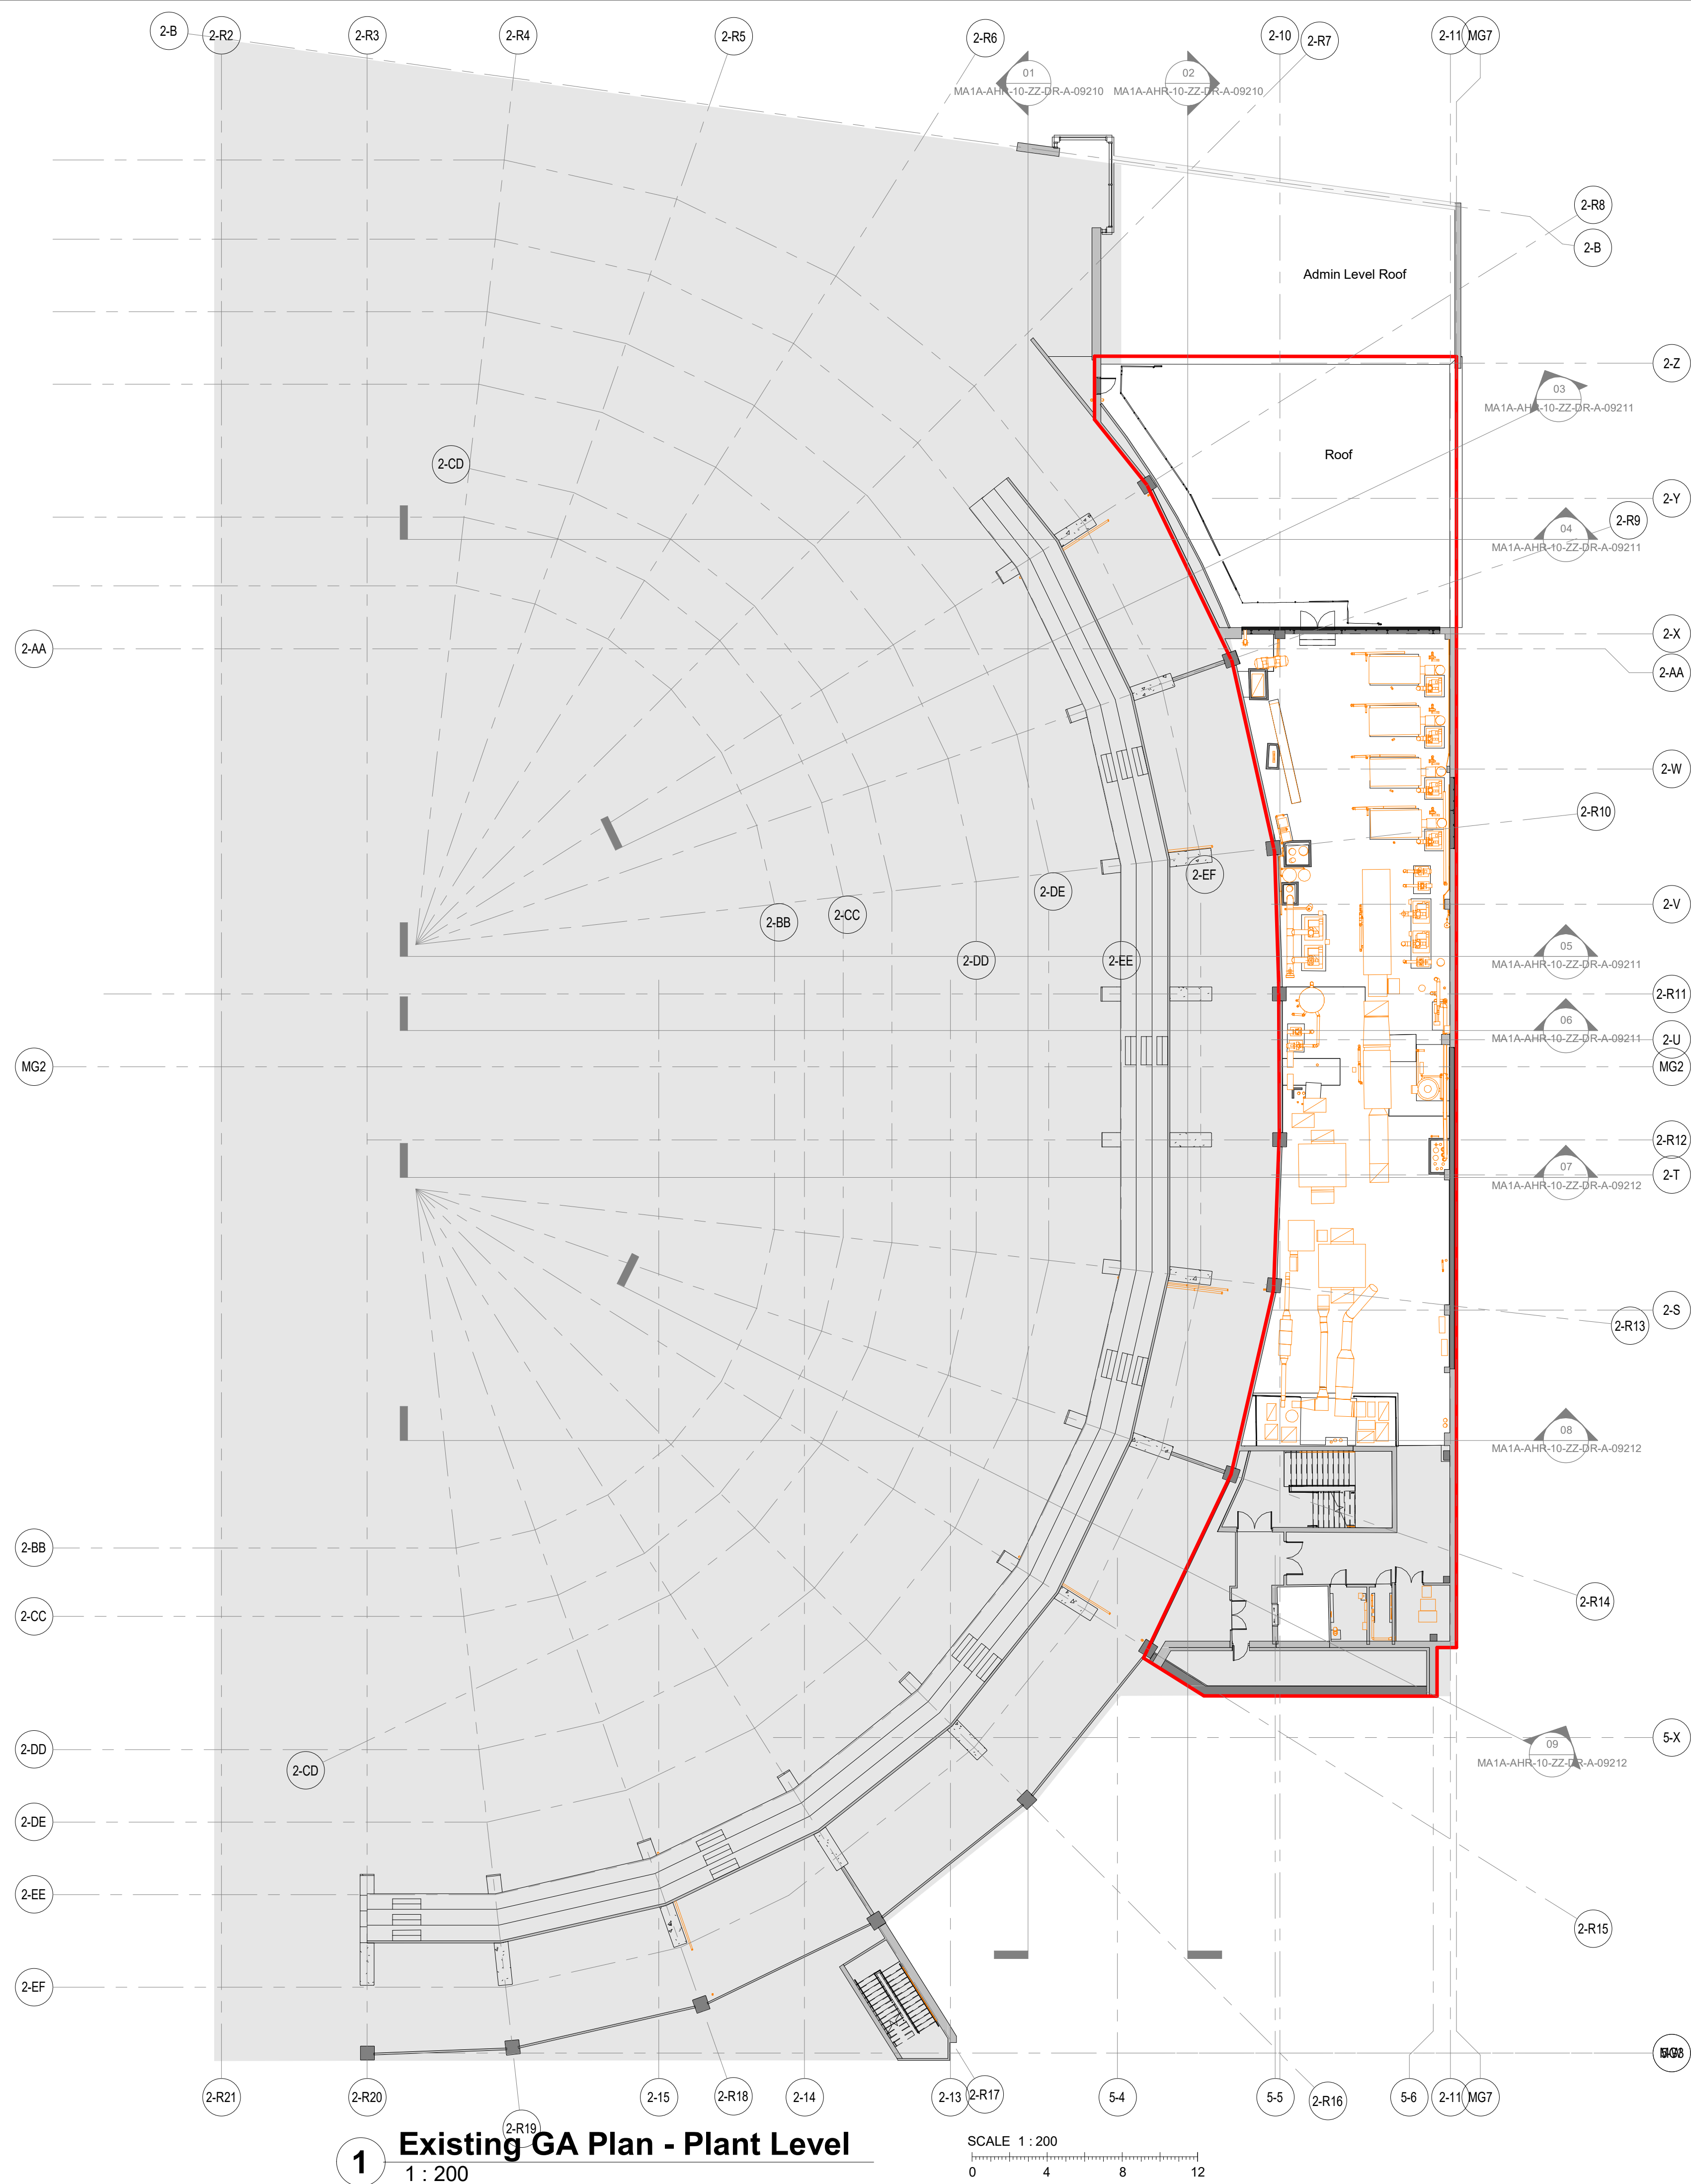

1 Existing GA Plan - Plant Level
1 : 200

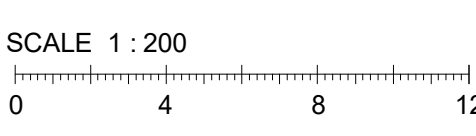

Notes

KEY PLAN

EXISTING NOTES:

- These existing drawings have been produced using the existing Revit architectural survey model produced by Murphy Geospatial Reference '48928-MGS-ArSt-ZZ-M3-G-S1-P05' received 2023.01.06.
- MEP services shown orange taken from the existing Revit MEP survey model produced by Murphy Geospatial Reference '48928-MGS-MEP-ZZ-M3-G-S1-P02' received 2022.11.16.
- These drawing do not show the full extent of the arena and only show the extents of the survey scope undertaken by Murphy Geospatial.
- Grid Lines taken from the HOK Revit model, Reference 'MA-HOK-ZZ-ZZZ-M-A-1601' received 2022.10.07. Note these have not been aligned to the existing survey models received.

OUT OF PHASE 1A SCOPE

Survey scope undertaken by Murphy Geospatial

Existing MEP survey Model.

P2	Key Plan Added	2023.01.25	CR	DM
P1	Issued for information	2022.11.04	CR	DM
Rev	Description	Date	Dr	App
by			by	by
original by	date created	approved by		
CR	04/11/22	DM		

AHR

AHR Architects Ltd
5th Floor
55 Princess Street
Manchester
M2 4EW
United Kingdom

T +44(0)161 8287900
E manchester@ahr.co.uk
www.ahr.co.uk

client name

Galliford Try Construction

project

AO Arena

drawing

Existing GA Plan - Plant Level

computer file	plot date	
C:\Users\chrissaynor\REVIT\LOCAL FILES\MA1A-AHR-ZZ-ZZ-M3-A-0001_chris.aynor.rvt		
project number	scale	
2022.00663.000	As indicated@A1	
drawing number	rev	issue status
MA1A-AHR-10-05-DR-A-09205	P2	S2

This drawing is to be read in conjunction with all related drawings. All dimensions must be checked and verified on site before commencing any work or producing shop drawings. The originator should be notified immediately of any discrepancy. This drawing is copyright and remains the property of AHR.