




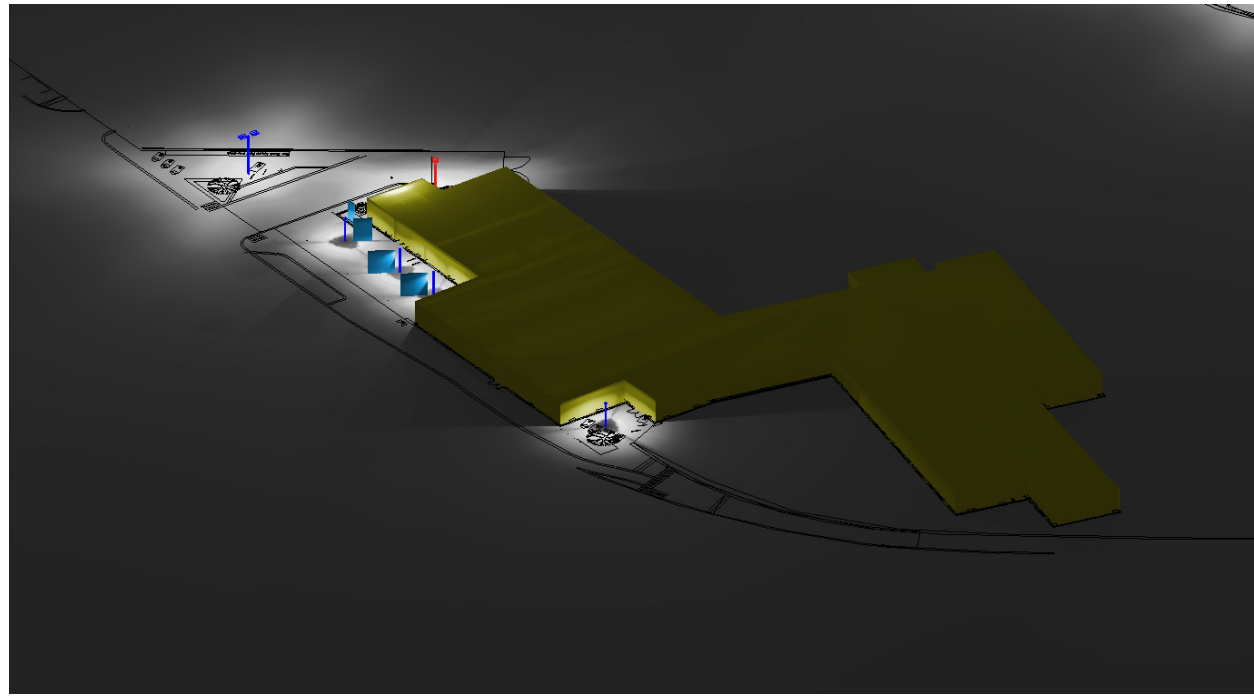


View #1

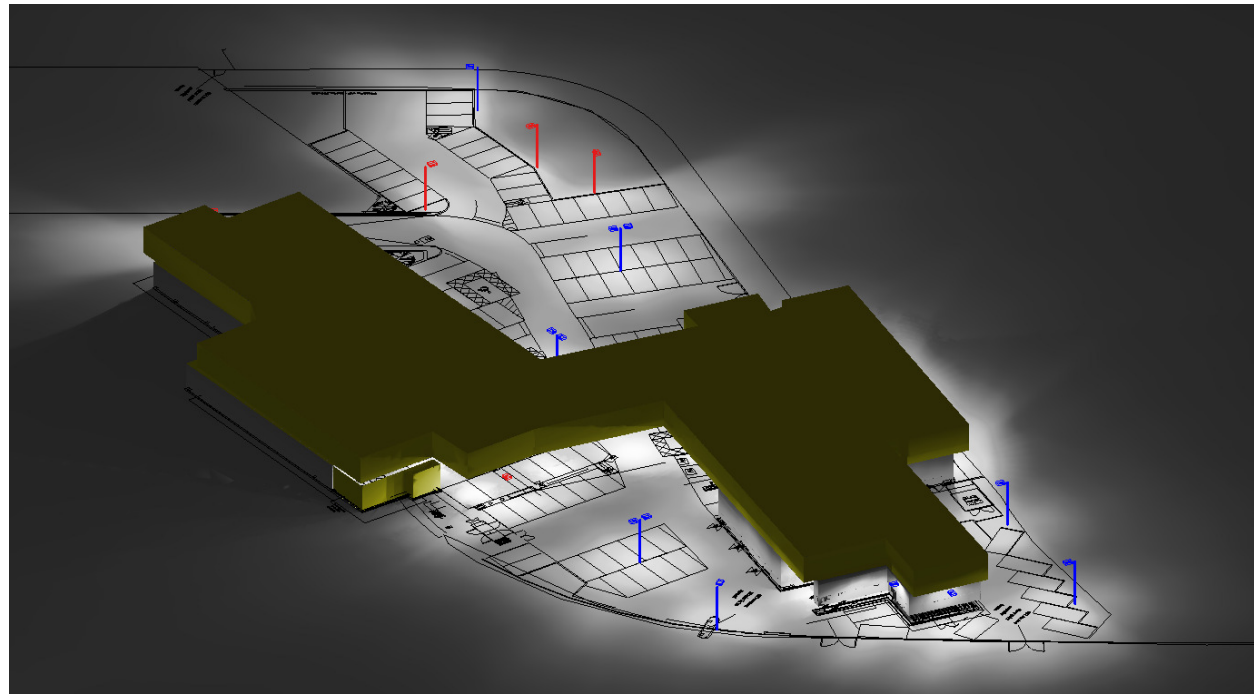

View #4

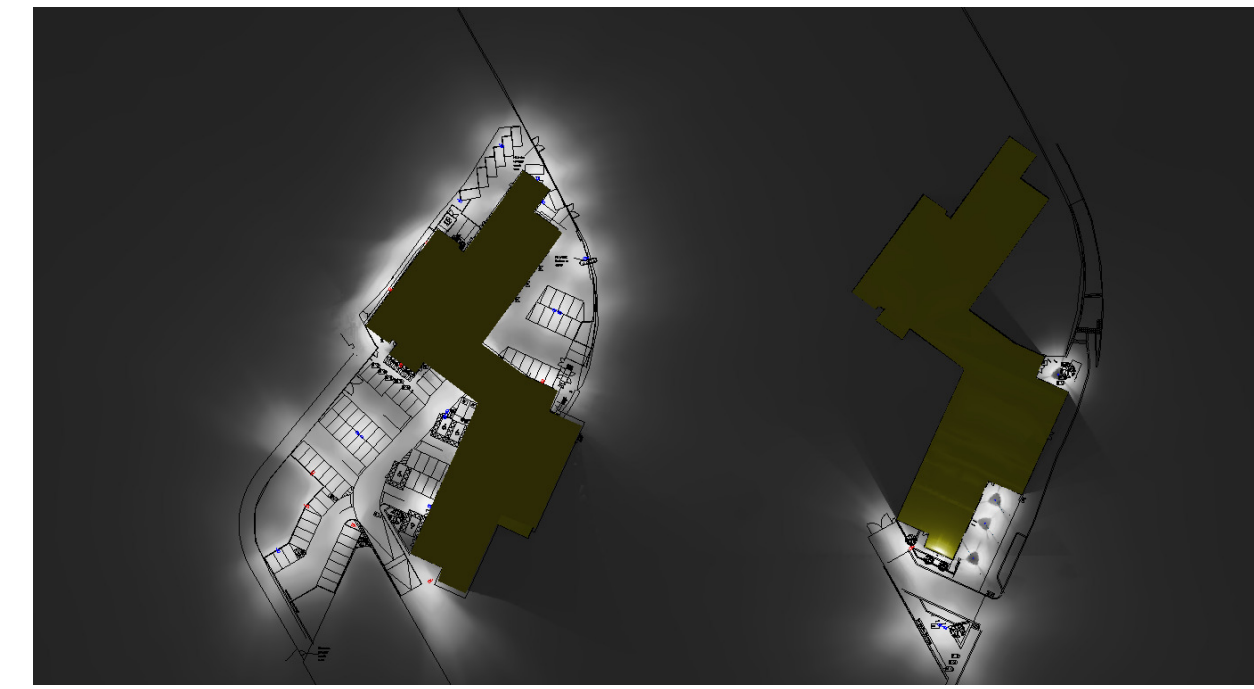

View #5

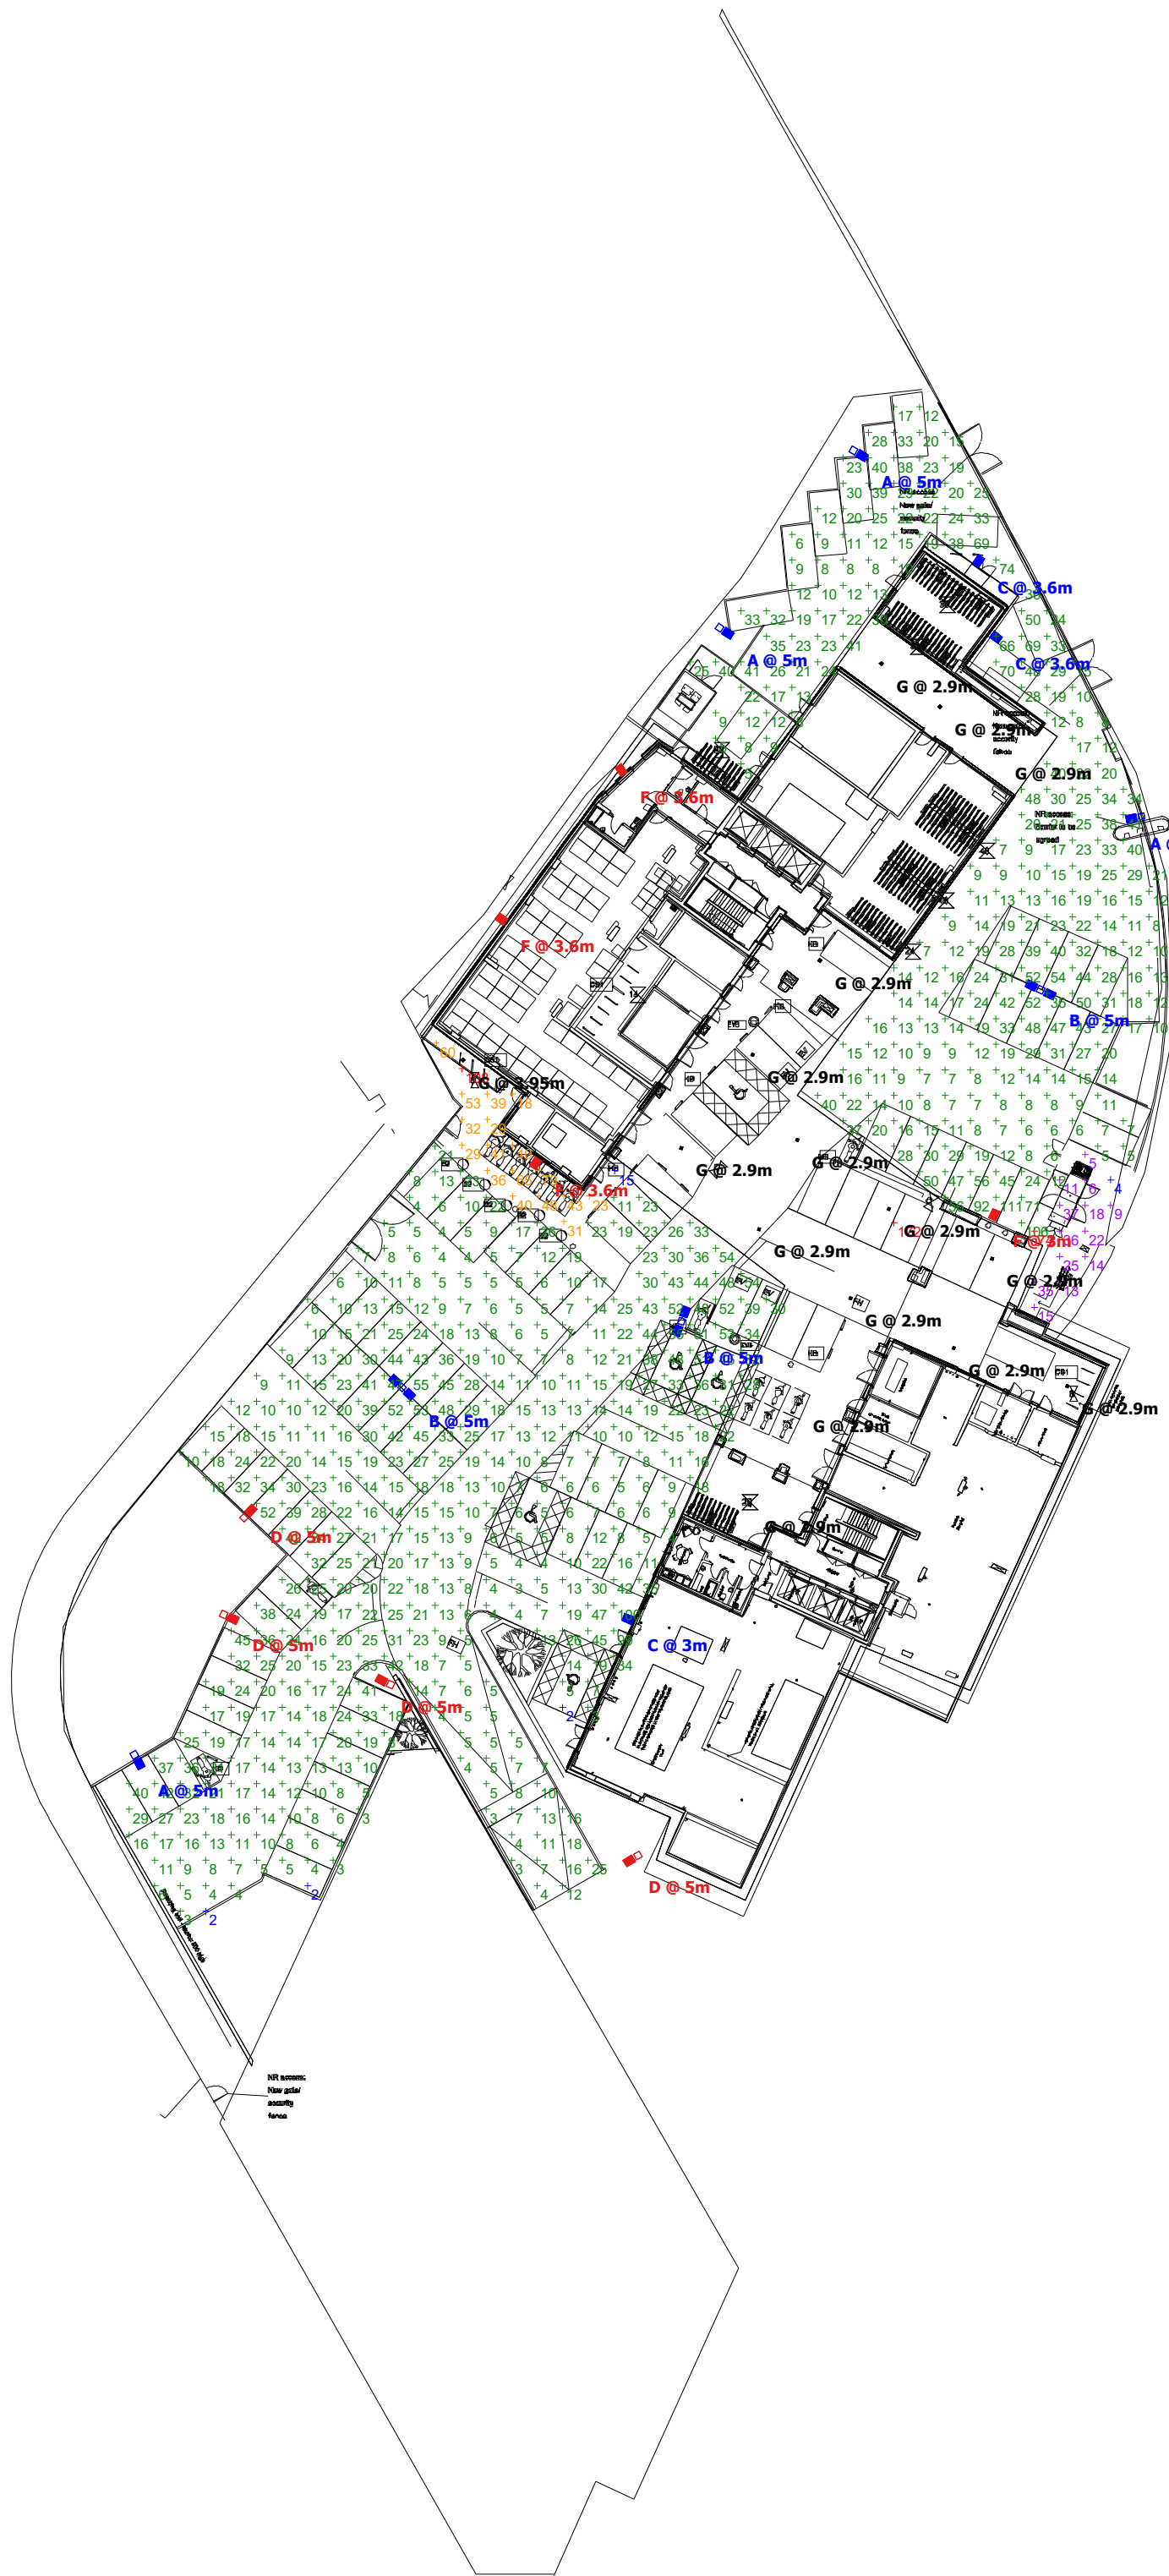

Plan View
Scale = 1 : 500




Statistics					
Description	Symbol	Avg	Max	Min	Min/Avg
Entrance Road	+	18 lux	60 lux	4 lux	0.22
Garden Area	+	27 lux	67 lux	4 lux	0.15
Generator Area	+	22 lux	74 lux	4 lux	0.18
Motorcycle Area	+	44 lux	108 lux	15 lux	0.34
Parking	+	20 lux	172 lux	2 lux	0.10
Thoroughfare	+	24 lux	48 lux	6 lux	0.25
Entrance	+	23 lux	69 lux	5 lux	0.22




Ref A to F

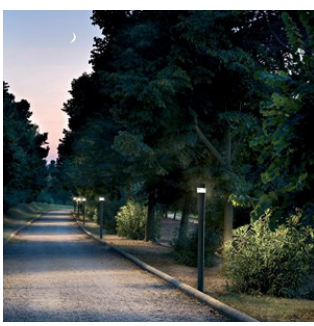

Ref H