




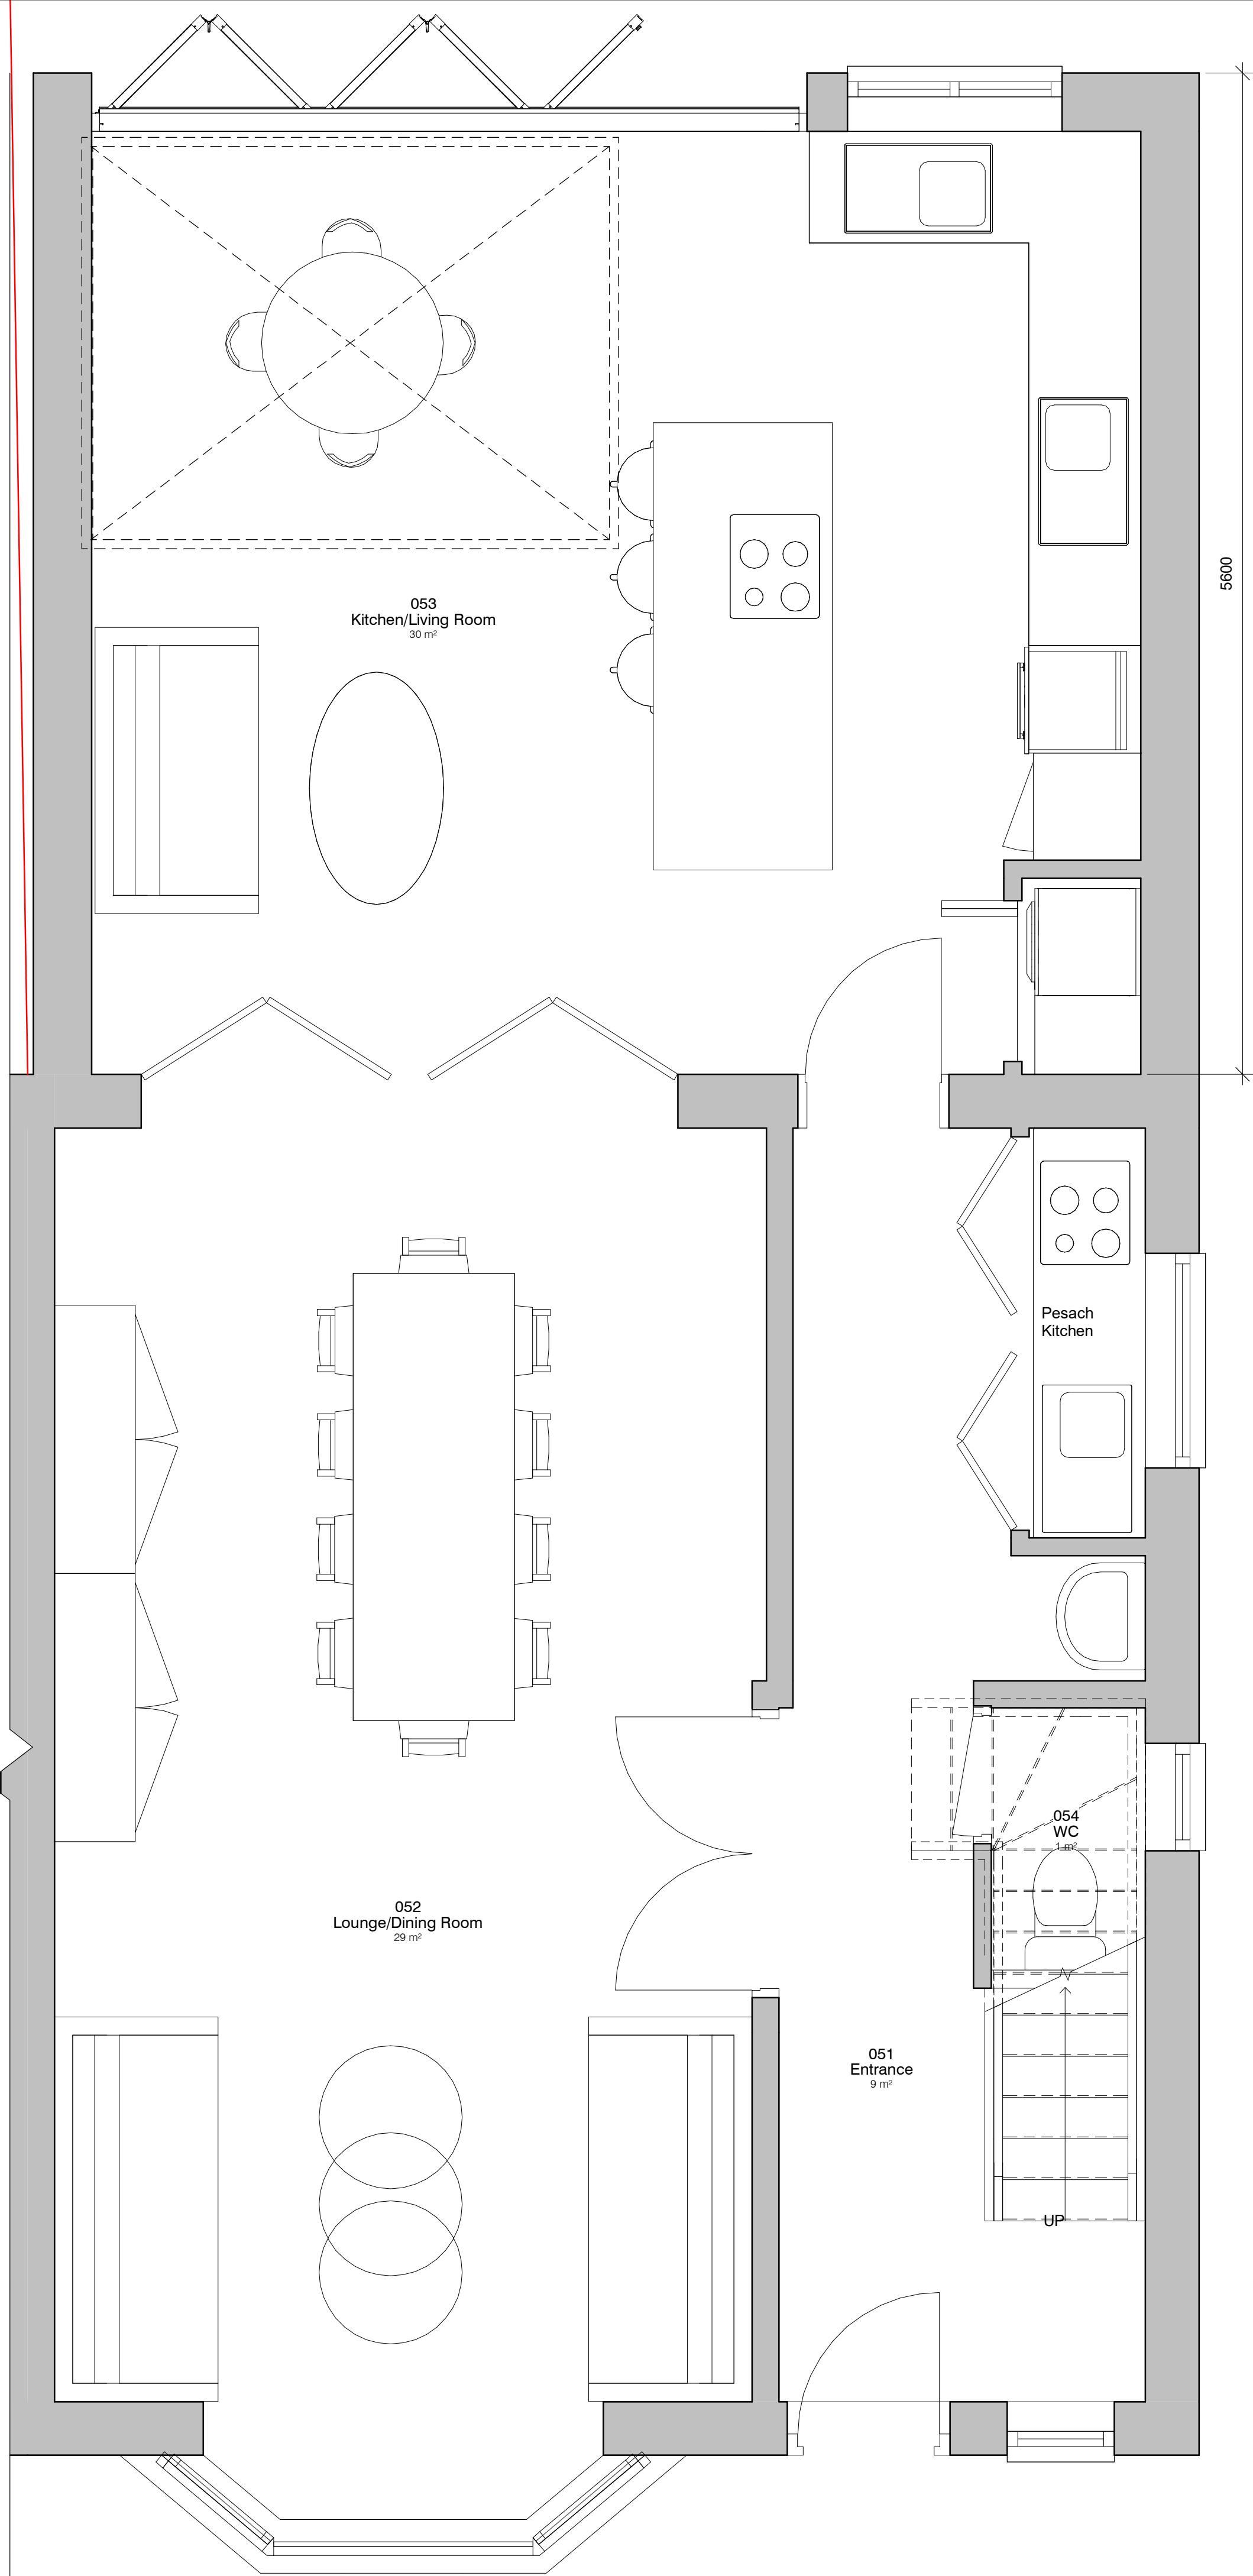

1. Level 0 - GA Proposed
1:25

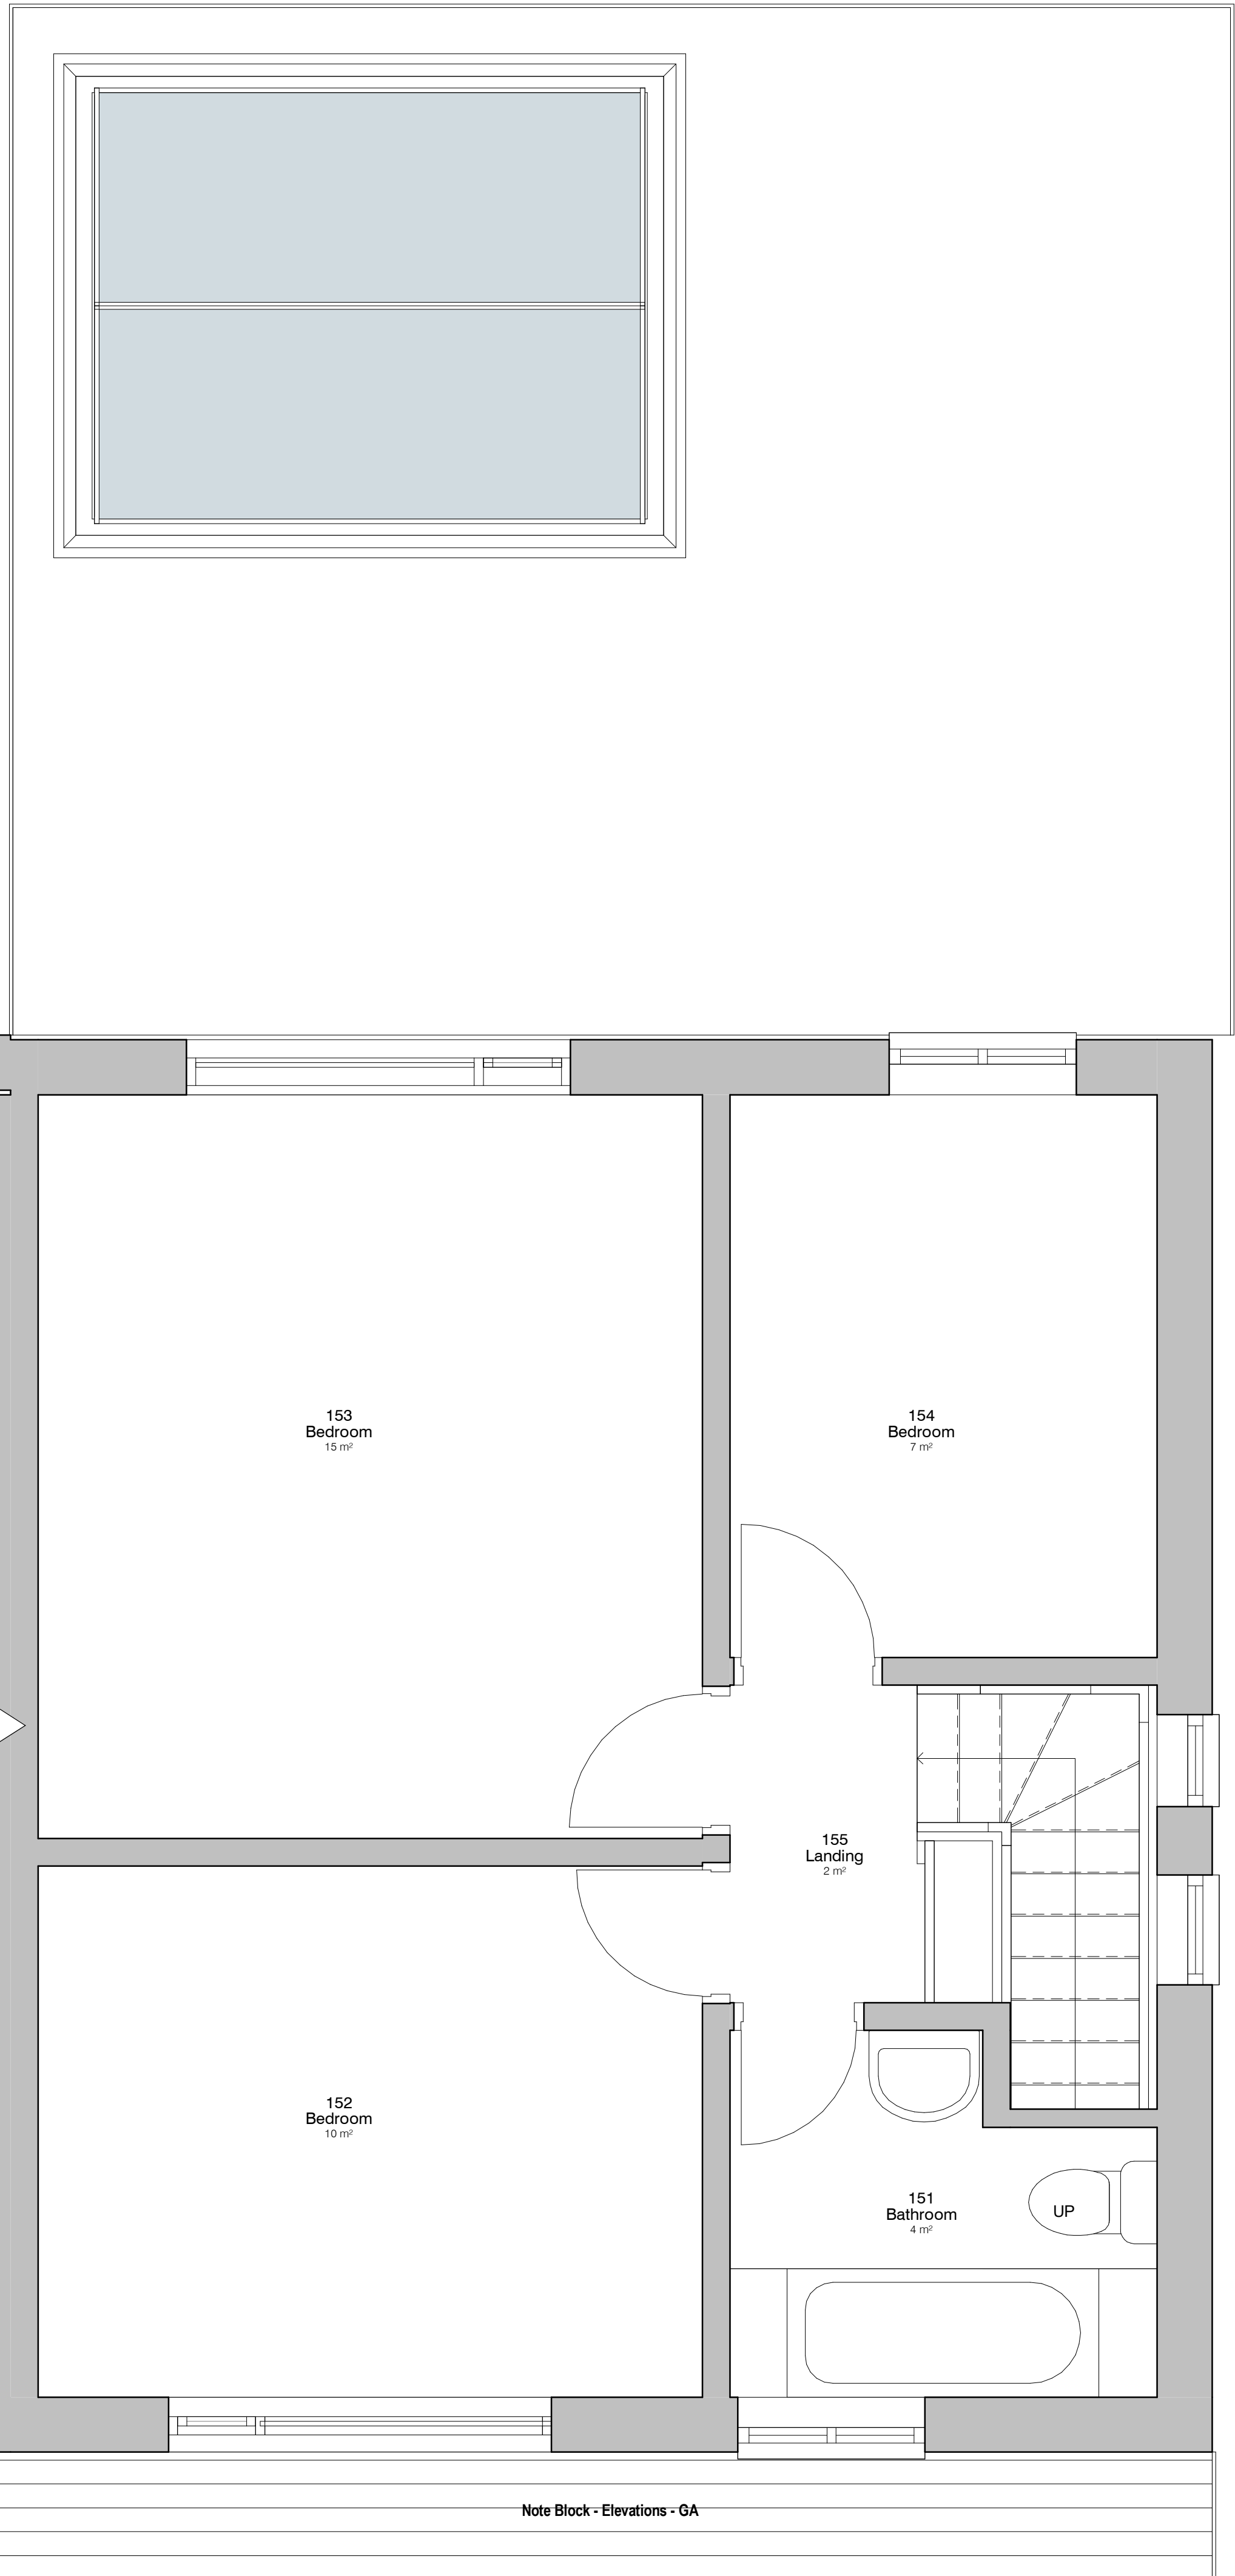

2. Level 1 - GA Proposed
1:25

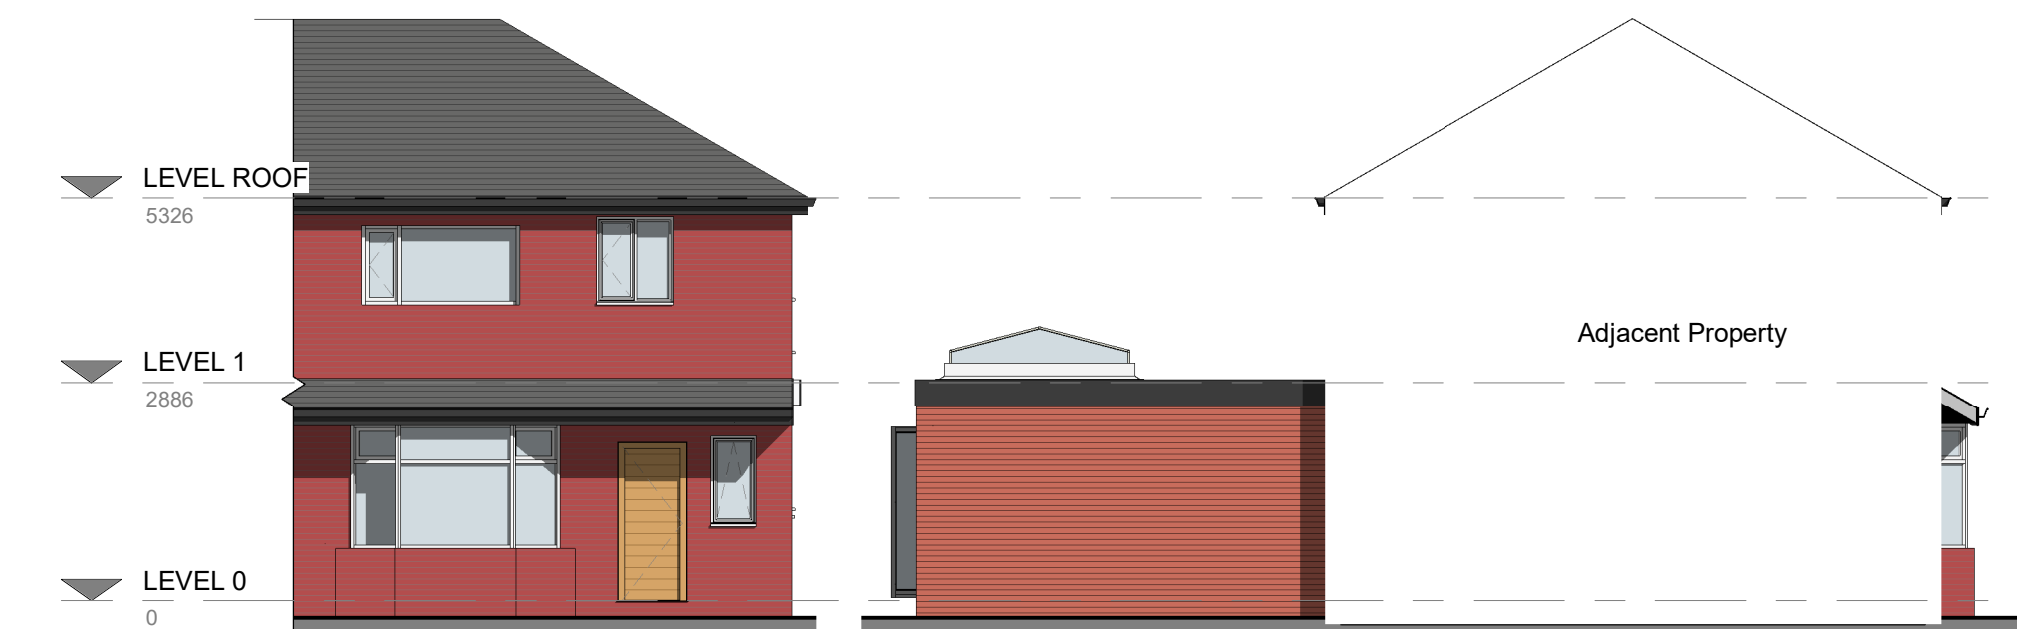


3. Front - Proposed
1:100

4. Left Side - Proposed
1:100



5. Rear - Proposed
1:100

6. Right Side - Proposed
1:100

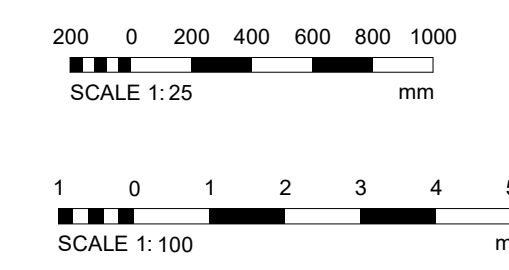

PROJECT	SCALE & A1	DATE	BY	DATE
55 Edilom Road	As indicated	10 JAN 2023	YM	
CLIENT	STATUS			
Chaim Fromer	Client			
TITLE	PROJECT NO.	DRAWING NO.	REV.	
Proposed GA Plans and Elevations	DA22108.	003.		
NOTES				
THIS DRAWING MUST NOT BE REPRODUCED WITHOUT PRIOR WRITTEN CONSENT. ALL DIMENSIONS AND MATERIALS SHALL BE CHECKED AND CONFIRMED IN THE FIELD. ANY DISCREPANCIES TO BE REPORTED TO THE ARCHITECT IMMEDIATELY. ALL DIMENSIONS SHALL BE IN ACCORDANCE WITH THE CURRENT STATUTORY REGULATION. ALL DIMENSIONS ON THIS DRAWING ARE IN MILLIMETERS UNLESS OTHERWISE STATED.				

