


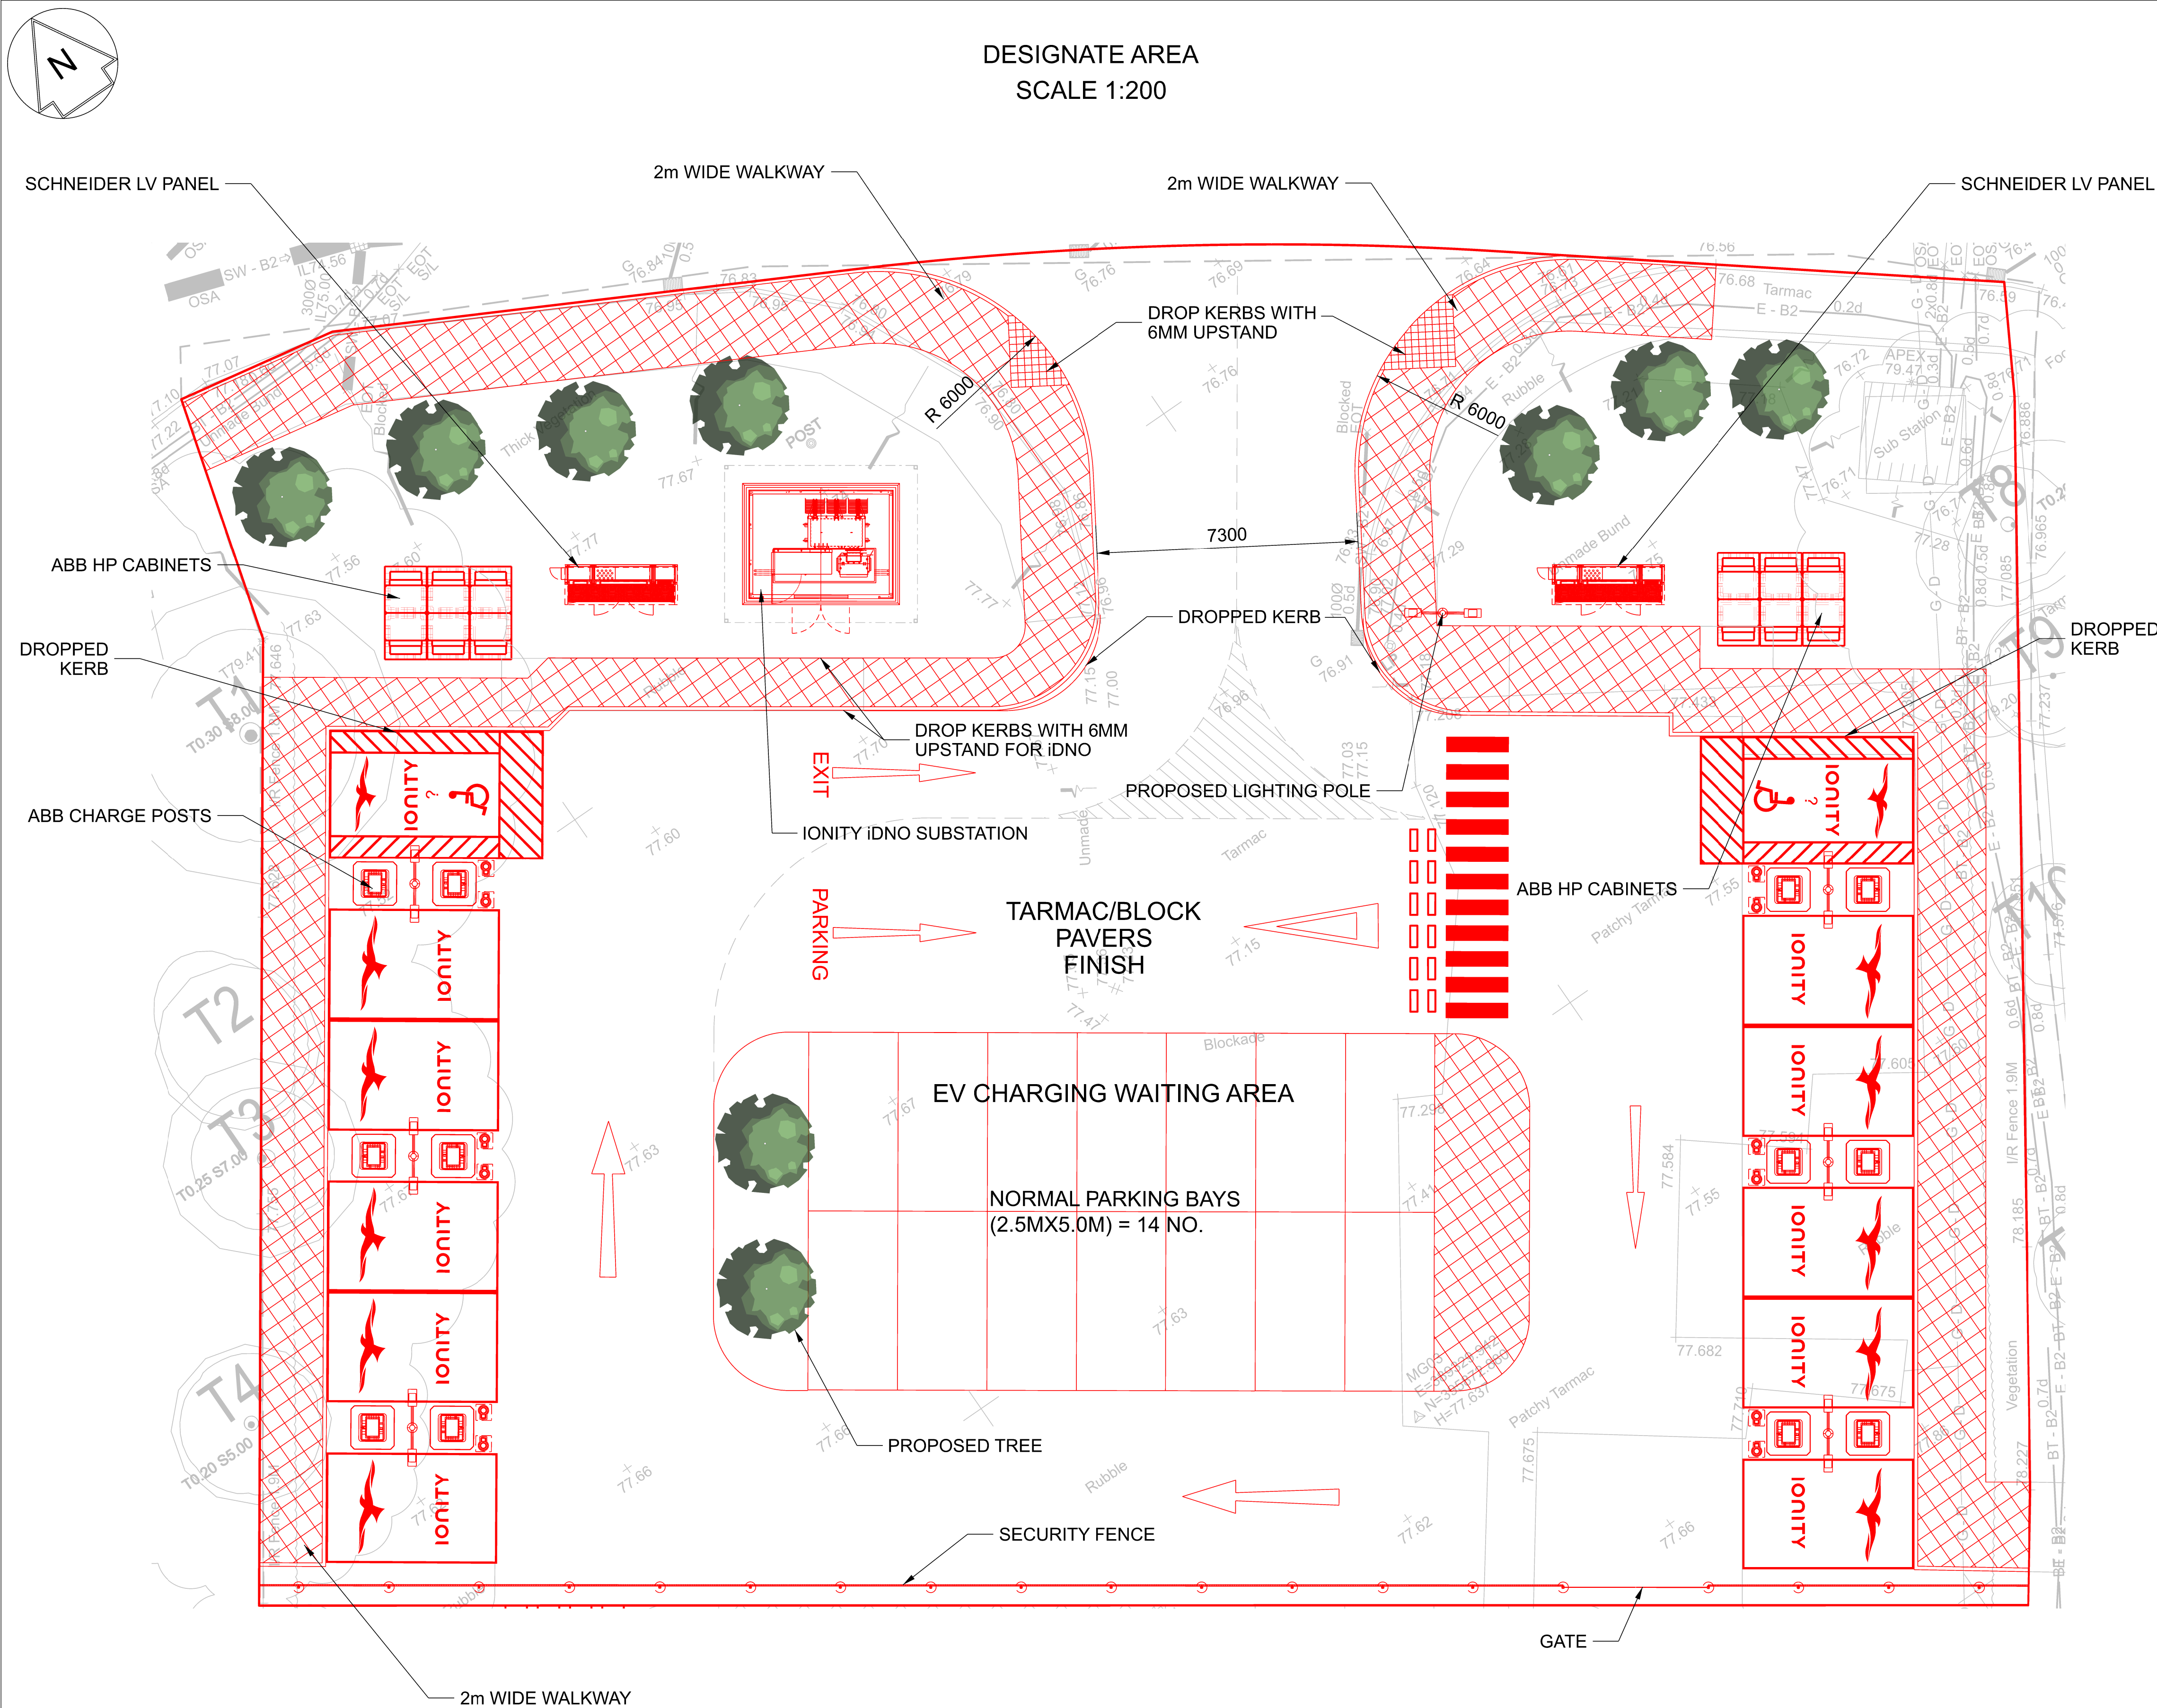

DESIGNATE AREA
SCALE 1:200

NOTES:

- IONITY EV CHARGING BAY 4.8m x 3.1m
- IONITY DDA EV CHARGING BAY 4.8m x 2.4m
- IONITY DDA EV CHARGING BAY WALKWAY 1.2m
- ABB HP CABINET 1.3m x 1.17m
- ABB CHARGE POST AND FOUNDATION 1.220m x 1.220m
- IDNO SUBSTATION ENCLOSURE SIZE 4.044m x 3.044m
- LV PANEL ENCLOSURE SIZE 3.120m x 0.55m
- STREET LAMP 6.0m x 2.15m
- NAL BOLLARD

P06	14/02/23	REVISED AS PER CLIENT COMMENT	RK	Chk	App
P05	25/01/23	REVISED AS PER CLIENT COMMENT	RK	Chk	App
P04	19/12/22	DDA BAYS ADDED	RK	Chk	App
P03	09/12/22	DDA BAYS ADDED	DS	Chk	App
P02	21/07/22	STREET LAMPS ADDED	DS	Chk	App
P01	13/07/22	ISSUED OR REVIEW	DS	Chk	App
Rev	Date	Description of Revisions	Drawn	Chkd	Appr

Suitability S0 - WORK IN PROGRESS



Poise Group Ltd
124 City Road
London
EC1V 2NX

Contractor(s)



Ionity GmbH
Moosacher Strasse 84,
D-80809 Munich
Germany

Project

IONITY
MANCHESTER DEBDALE

Drawing Title

IONITY MANCHESTER DEBDALE
ELECTRIC VEHICLE CHARGING
PROPOSED AREA
ARRANGEMENT

Designed	D SHILLIBEER	Signed		Date	29/03/22
Drawn	D SHILLIBEER	Signed		Date	13/07/22
Checked	Checked	Signed		Date	Date3
Approved	Approved	Signed		Date	Date4

Scale(s)	1:200	ELR & Mileage	ELR&Mileage
----------	-------	---------------	-------------

Alternative Reference	Alternative Reference	Sheet	01 of 01
-----------------------	-----------------------	-------	----------

Drawing Number	3195-POI-DRG-CIV-200012	Revision	P06
----------------	-------------------------	----------	-----

COLOUR CONVENTIONS

- BLACK - EXISTING OR UNCHANGED
- BLUE - MODIFIED OR TO BE MOVED
- GREEN - REDUNDANT OR TO BE REMOVED
- RED - PROPOSED OR ADDITIONAL
- PURPLE - WORKS BY OTHERS