



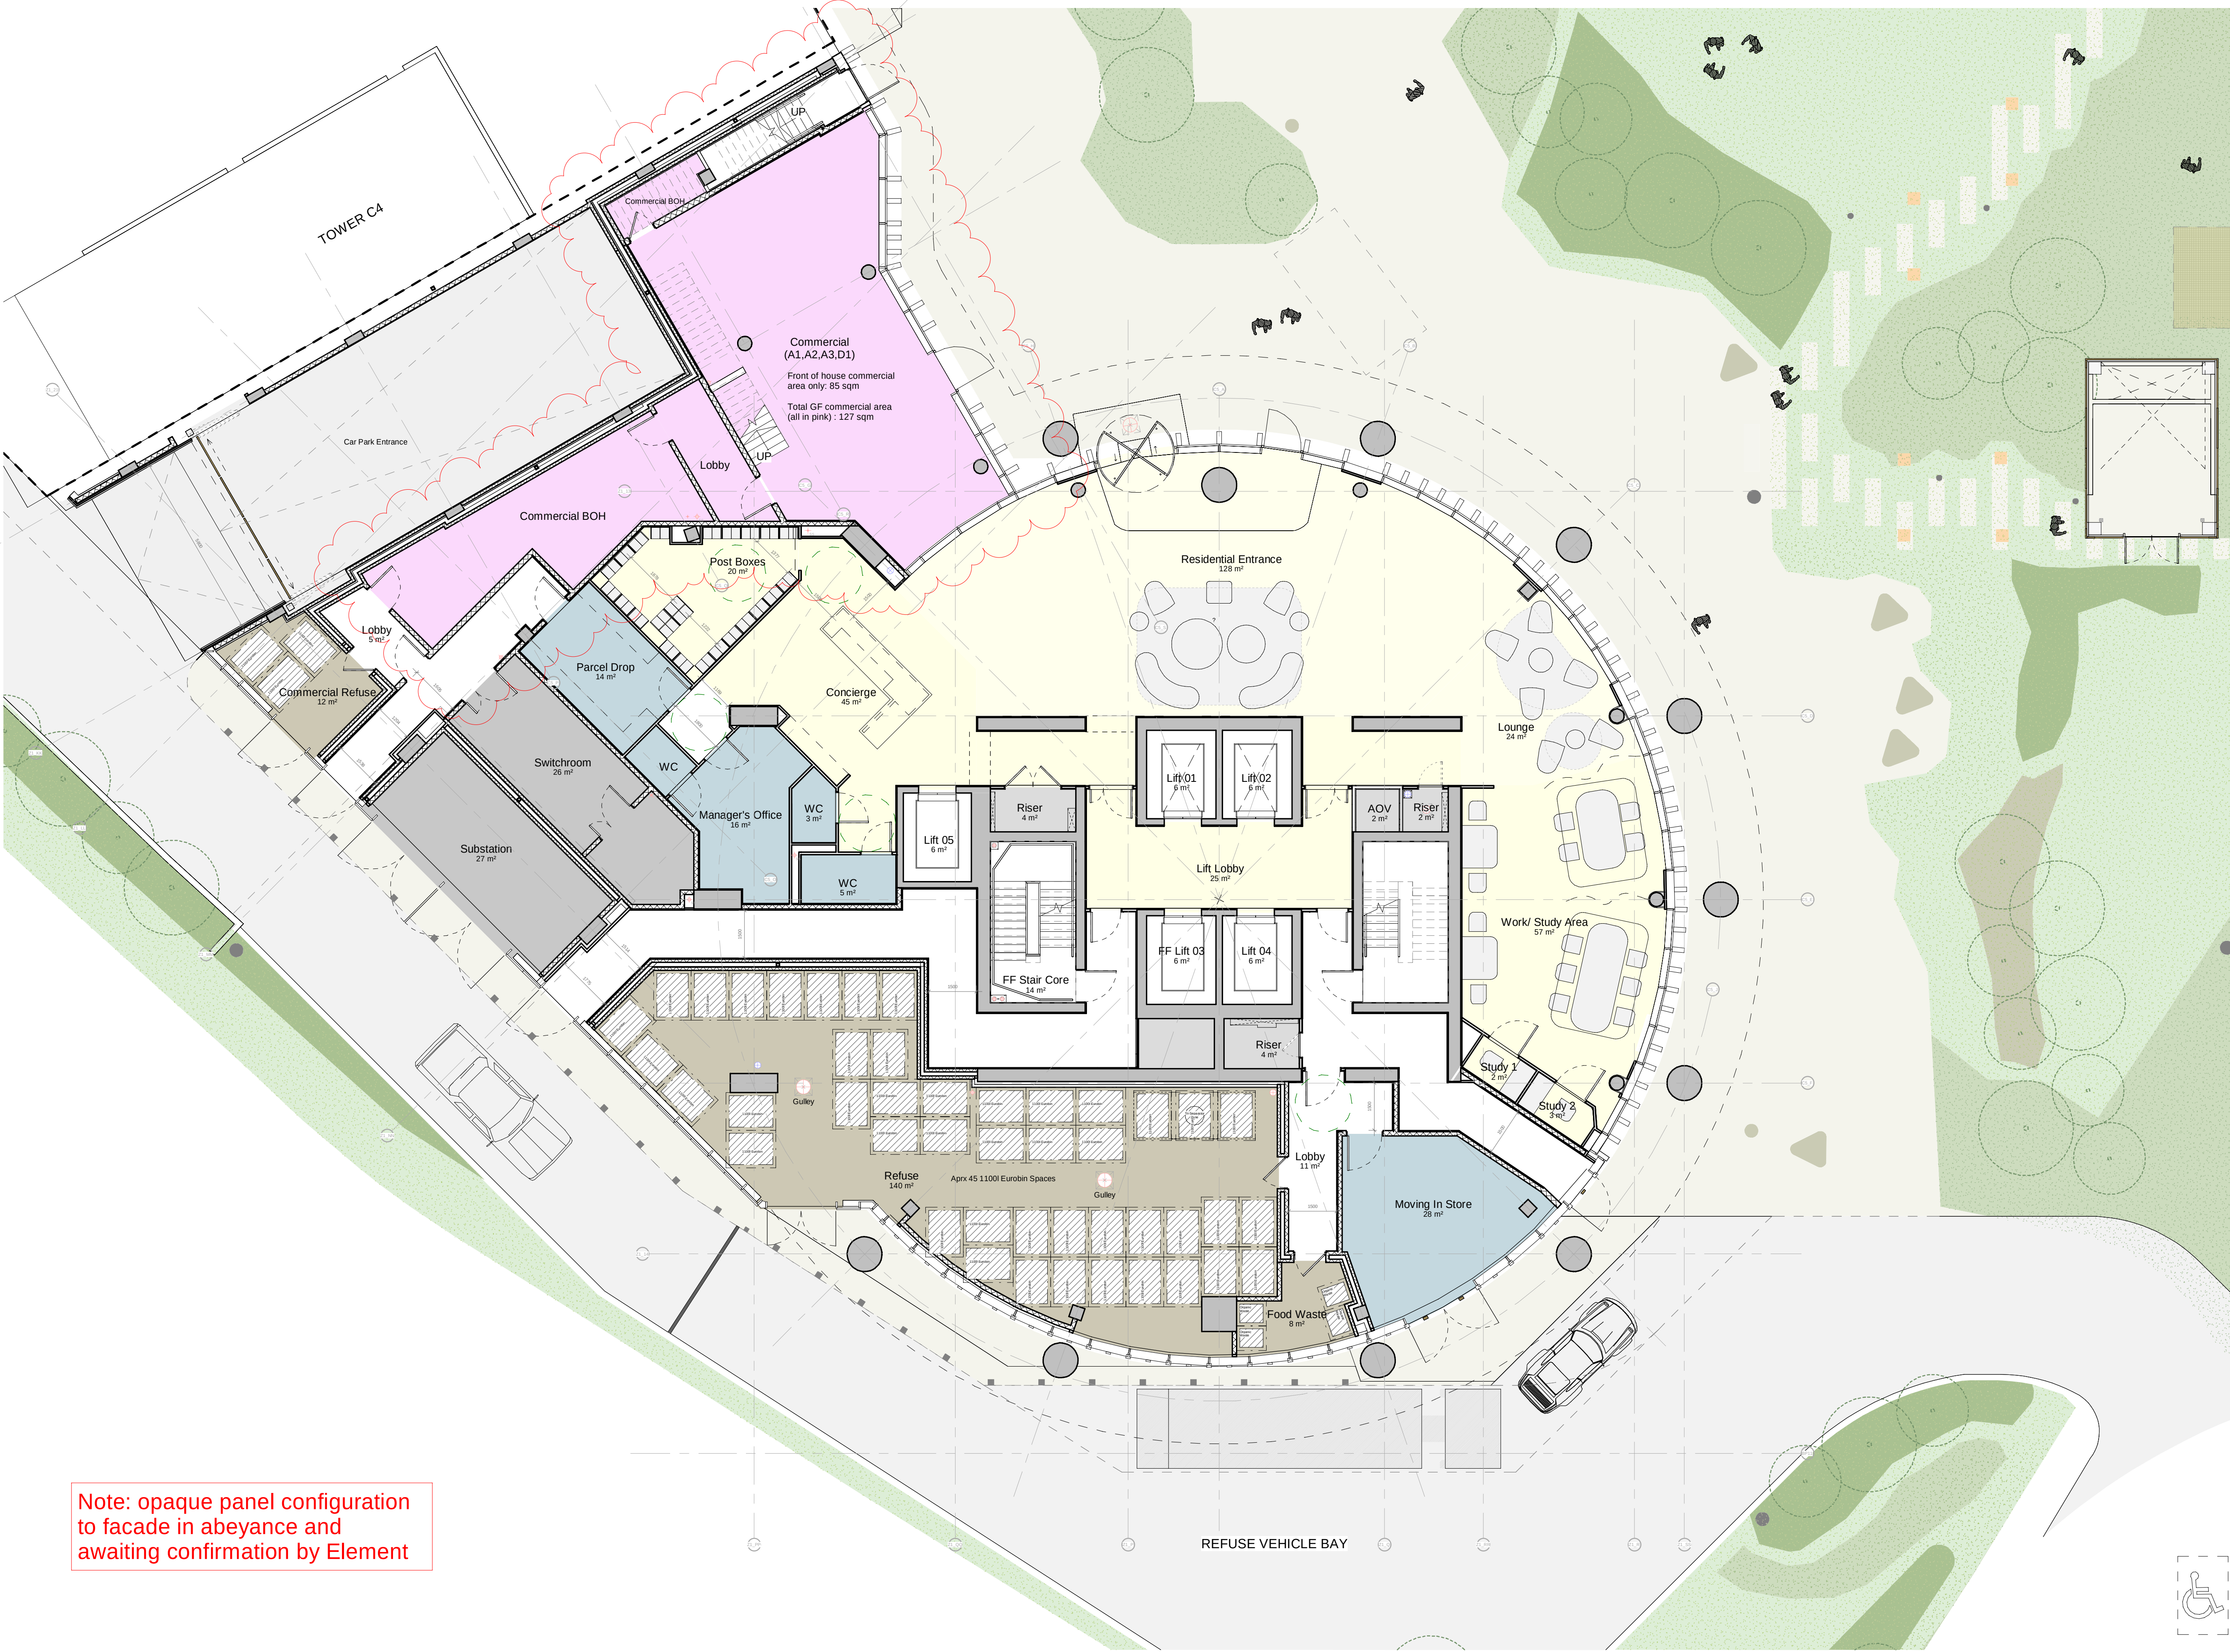

Note: opaque panel configuration to facade in abeyance and awaiting confirmation by Element

NOTE:
DO NOT SCALE OFF DRAWING REFER TO INDICATED DIMENSIONS ONLY.
DRAWING TO BE READ IN CONJUNCTION WITH SHP SPECIFICATION.
CONTRACTOR TO REPORT ANY DIMENSIONAL DISCREPANCIES, ERRORS OR OMISSIONS PRIOR TO COMMENCING ON SITE.
ALL CONSTRUCTION DETAILS TO BE COORDINATED WITH ADJACENT TRADES AND SE/ME ENGINEERS DETAILS.

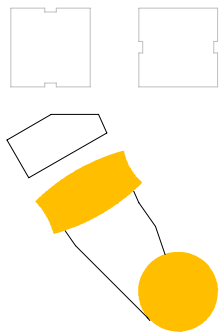

Project Title
**Crown Street Phase 2
Crown Street
Manchester**

Drawing Title
**C5 General Arrangement - Ground Floor
Level 00**

Status
Design Development

Job No
10292


Scale
1:100@ A1

SHD Drawing Code
10292-C5- SHP-G200-PL-00-0001

Revision
D02



This drawing is copyright.
Do not scale off dimensions.
All dimensions to be checked on site by contractor.
Contractor to report any dimensional discrepancies, errors or omissions prior to commencing on site.

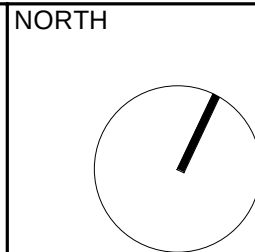

Rev	Date	Description
P01	05-03-2021	First issue
P02	16-07-2021	Layout updates, column adjusted
P03	07-10-2021	Layout/Wall types revised. Column/Penetration revision
P04	14-02-2022	Parcel drop layout updated
P05	08-03-2022	Ventilated lobby added for commercial refuse access as per Hoare
D01	09-08-2022	Layout updated
D02	06-10-2022	Commercial area updated

simpsonhaugh

Manchester
+44 (0)161 835 2345

London
+44 (0)20 7549 4000