


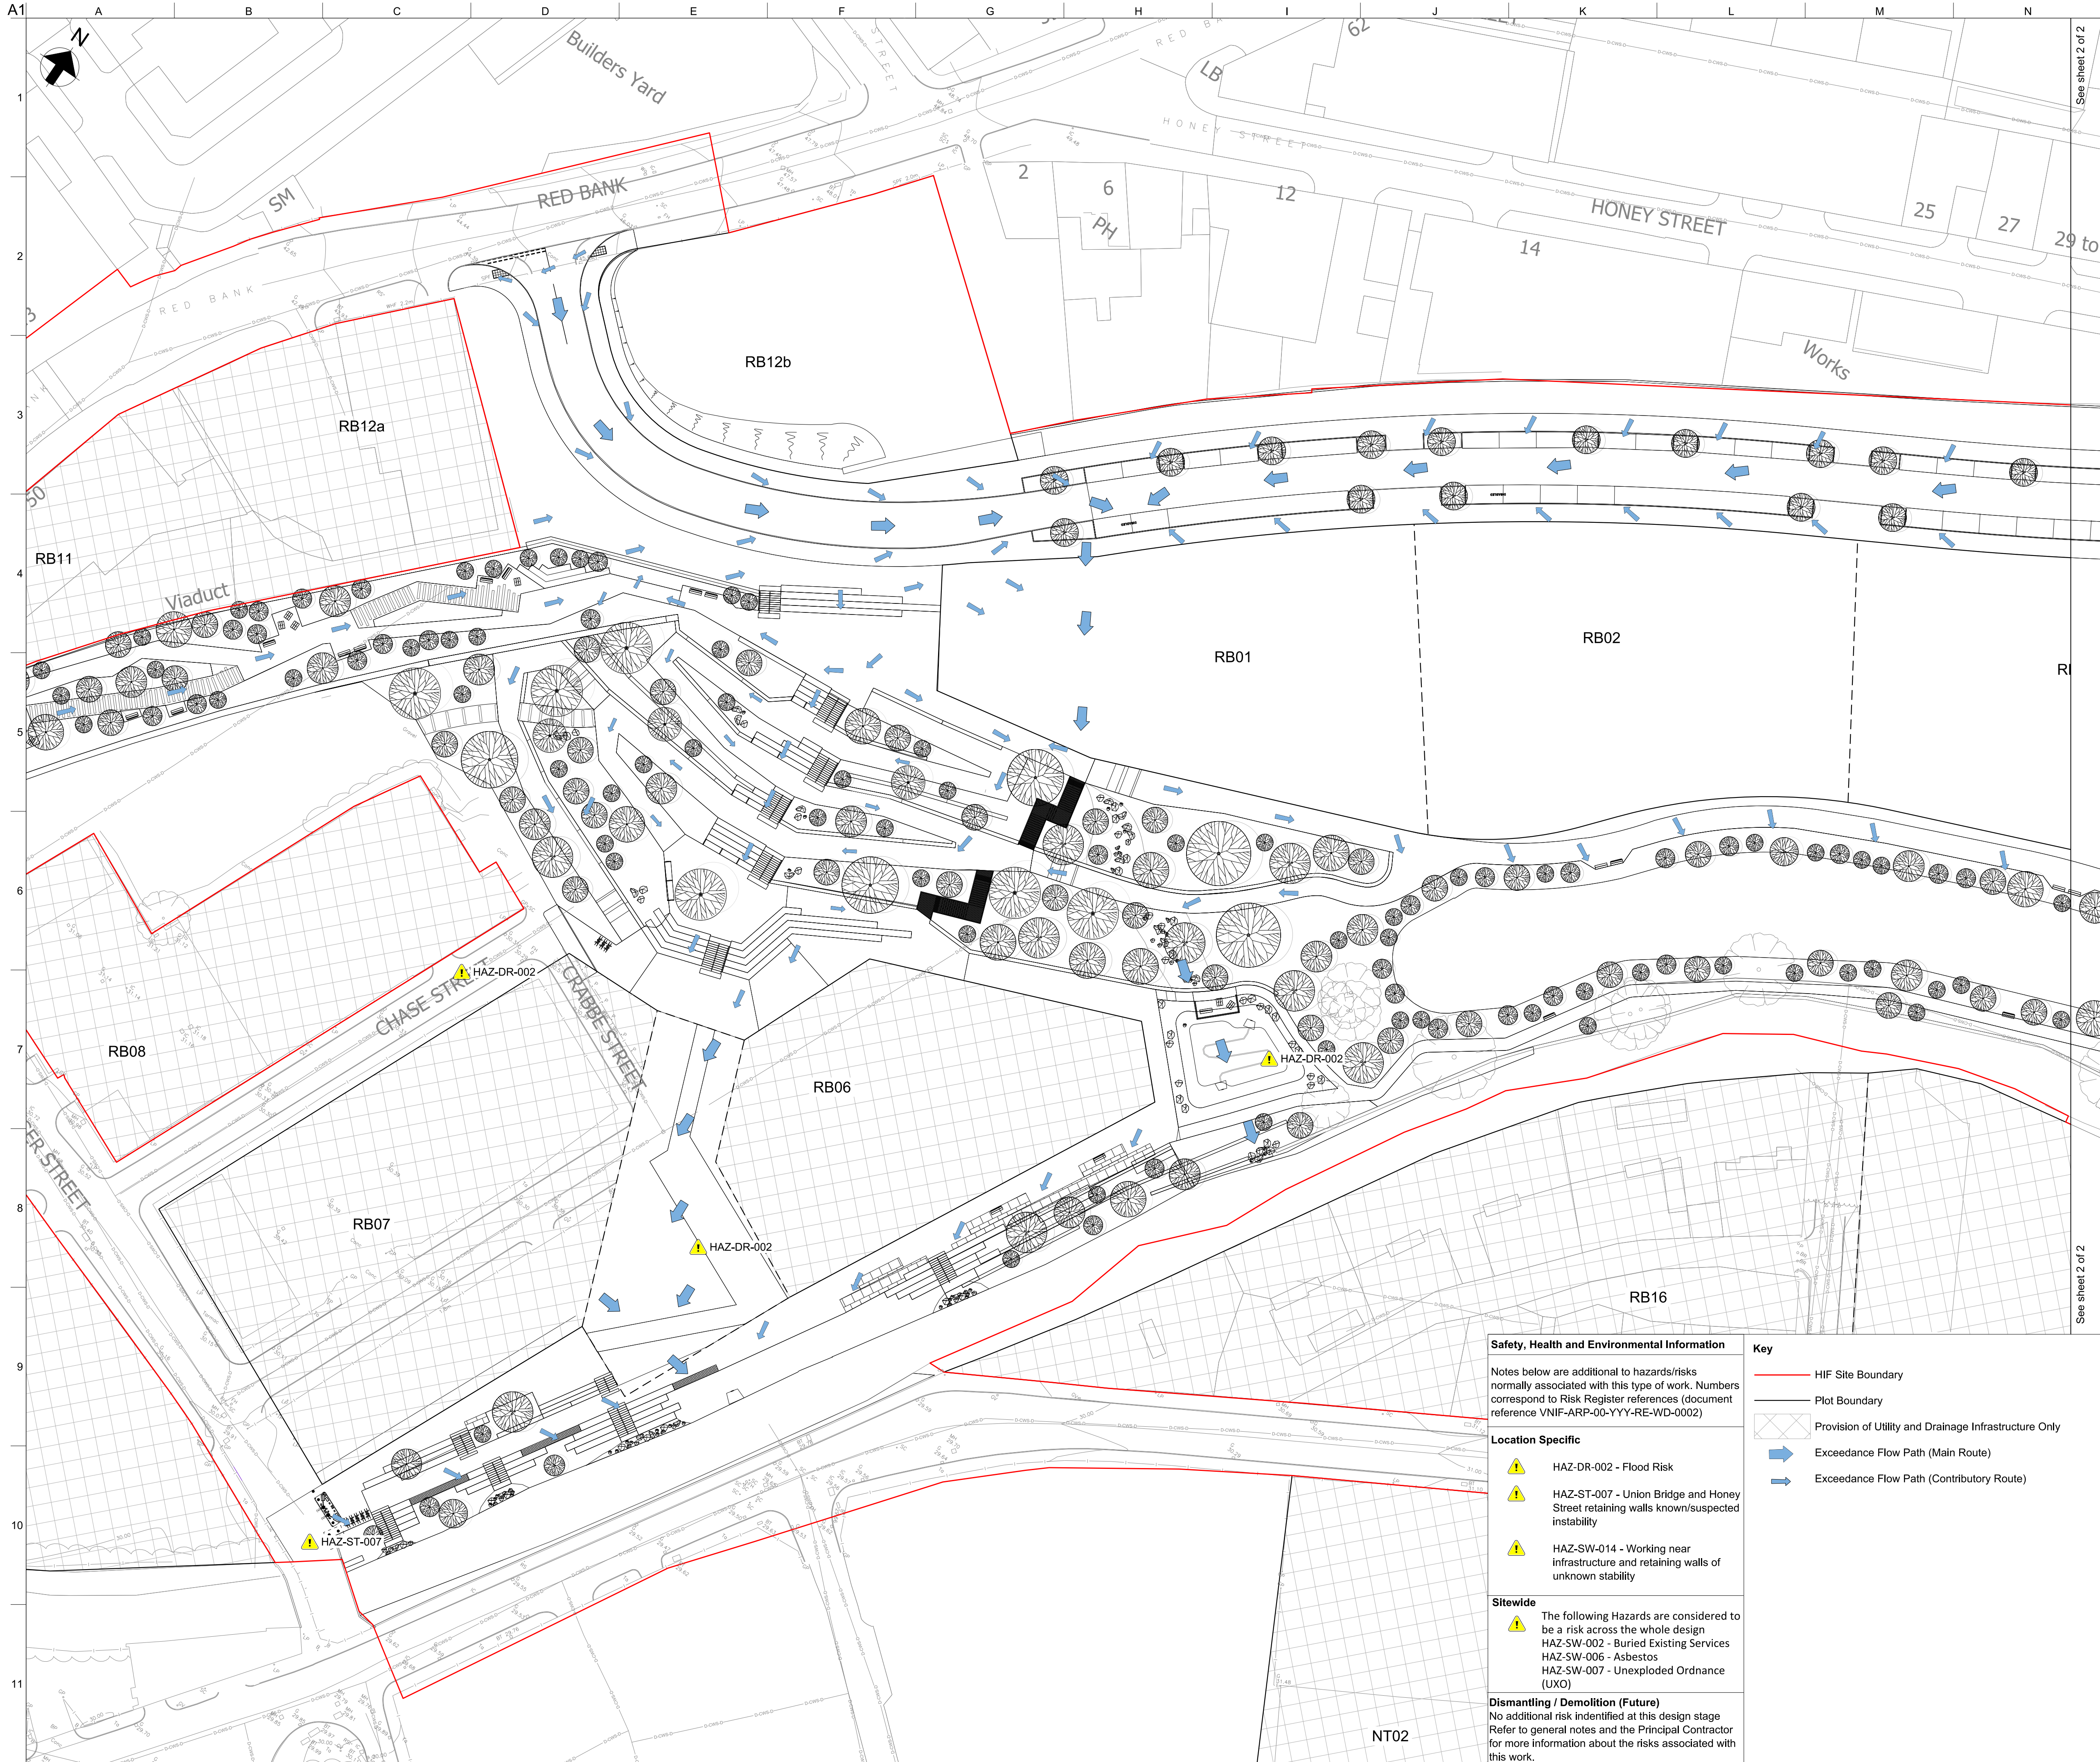

- Notes**
- All dimensions are in mm, all levels in mAOD, unless specified otherwise.
 - This map is reproduced from Ordnance Survey Material with the permission of the Ordnance Survey on behalf of the Controller of Her Majesty's Stationary Office (c) Crown Copyright. License Number 100019568 (2021).
 - Layout is based on:
 - Landscape Architect masterplan drawing VNIF-PLA-ZZ-YYY-DR-L-1011 Rev P06 dated 04/08/2022 by Planit.
 - Topographical Survey drawing PS-2158-TS by Paragon Surveys dated September 2021.
 - The purpose of this drawing is to show the exceedance flow paths for Surface Water in the event of system failure or an extreme storm event (> 100yr +40%cc)

	01/02/22		DH	RG	RG	—
	01/02/22		DH	RG	RG	—
	18/02/22	Amended for Planning Comments	DH	DH	RG	—
	01/03/22		DH	DH	LS	—
	14/07/22	WS4 Issue to BAM	DH	DH	RG	—
	08/08/22	Issued for Technical Approval	ES	DH	RG	—
	09/09/22	Issued for S104 Application	ES	DH	RG	—
	10/10/22	Full WS4 Issue	ES	DH	RG	—
P09	20/10/22	Issued for Full WS4	ES	DH	RG	—
Rev	Date	Description	By	Chkd	Appd	Auth

ARUP

6th Floor 3 Piccadilly Place
Manchester M1 3BN
Tel +44 161 228 2331 Fax +44 161 228 6879
www.arup.com

Client



Project Title
Victoria North HIF Infrastructure & Enabling Works

Drawing Title
**Proposed Exceedance Route
General Arrangement**

Scale at A1			1:500		Anup Job No			282022-00	
Role		Civil - Drainage							
Suitability		S4 - Issued for Construction Approval							
Rev	By	ES	Chkd	DH	Appd	RG	---		
P09	Date	19/10/22		Date	20/10/22		Date	20/10/22	

Name									
VNIF		- ARP - 00 - YYY - DR - CD - 0018							
Project	Originator	Volume	Location	Type	Role	Number			

Safety, Health and Environmental Information

Notes below are additional to hazards/risks normally associated with this type of work. Numbers correspond to Risk Register references (document reference VNIF-ARP-00-YYY-RE-WD-0002)

Location Specific

- HAZ-DR-002 - Flood Risk
- HAZ-ST-007 - Union Bridge and Honey Street retaining walls known/suspected instability
- HAZ-SW-014 - Working near infrastructure and retaining walls of unknown stability

Sitewide

- The following Hazards are considered to be a risk across the whole design
 - HAZ-SW-002 - Buried Existing Services
 - HAZ-SW-006 - Asbestos
 - HAZ-SW-007 - Unexploded Ordnance (UXO)

Dismantling / Demolition (Future)

No additional risk identified at this design stage
Refer to general notes and the Principal Contractor for more information about the risks associated with this work.

Key

- HIF Site Boundary
- Plot Boundary
- Provision of Utility and Drainage Infrastructure Only
- Exceedance Flow Path (Main Route)
- Exceedance Flow Path (Contributory Route)