
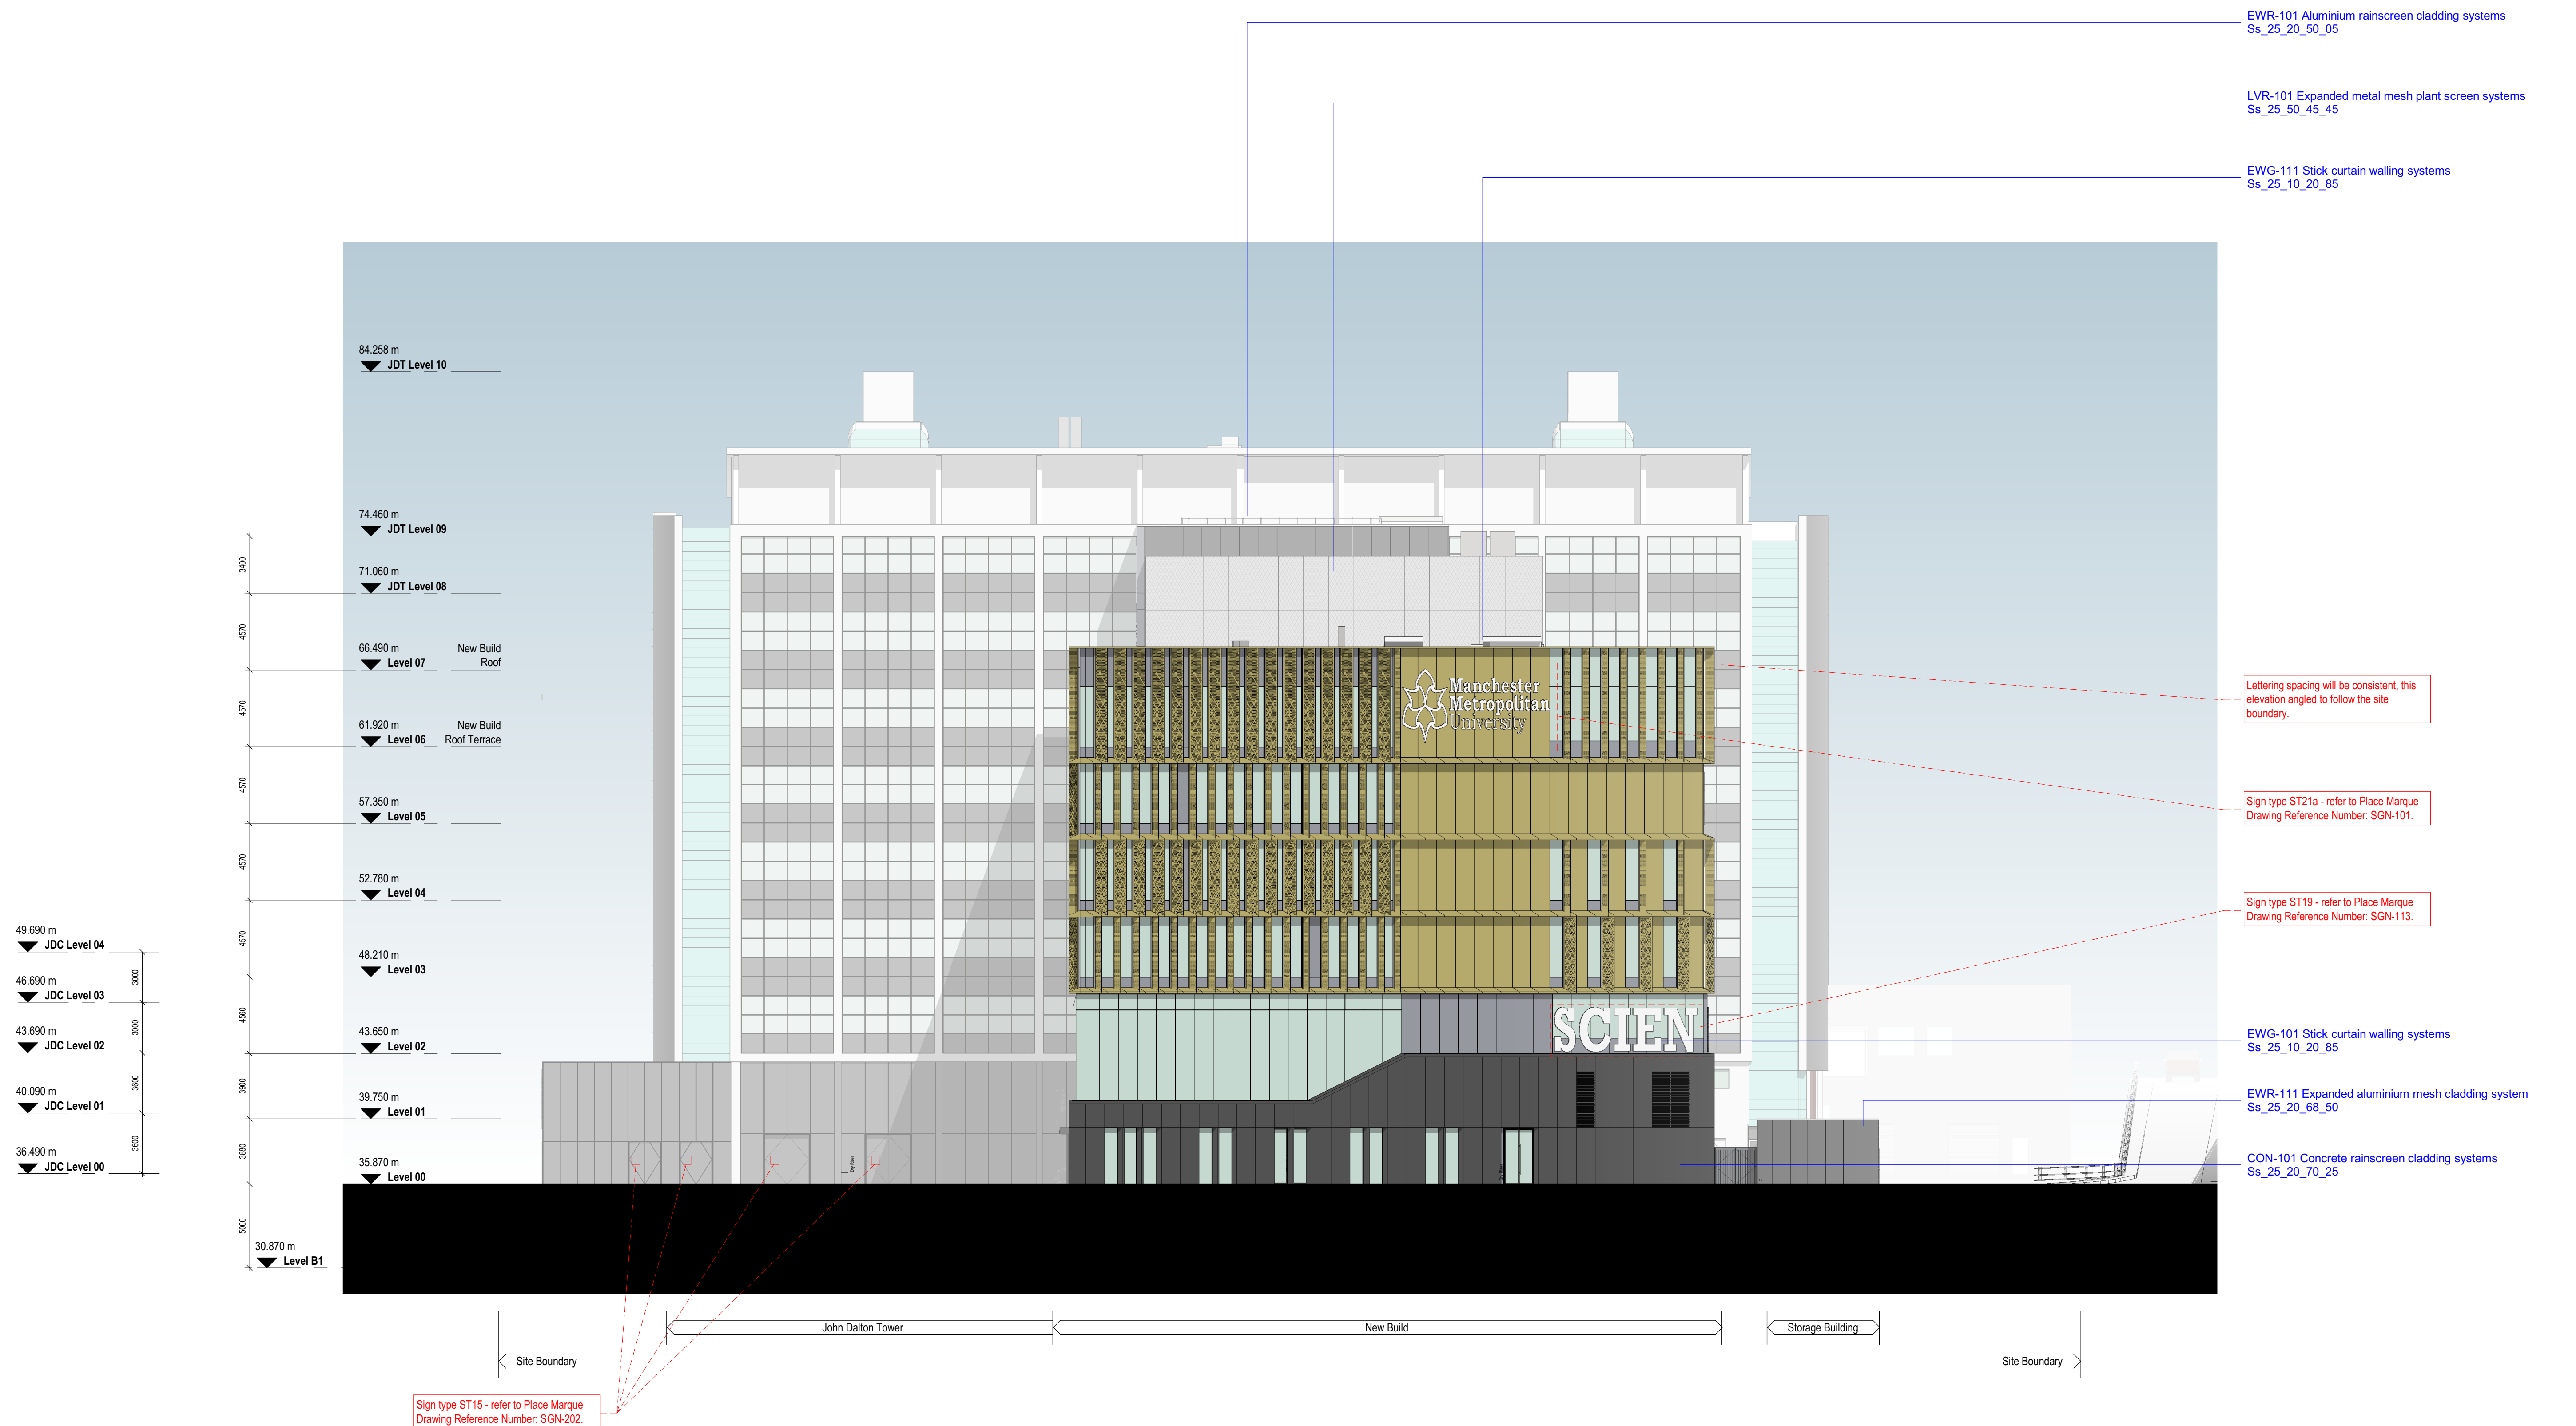


NOTE: PROPOSED SCOPE ONLY. FOR EXISTING
MATERIAL DESCRIPTIONS SEE DRAWINGS:
1338B-BDP-XX-XX-DR-A-211001 to 1338B-BDP-XX-XX-DR-A-211007 inc

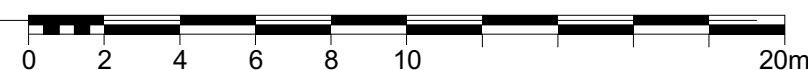

04 GA Elevation - Proposed West
1:200

[illegible]