




Note:
Do Not Scale from this drawing.
Dimensions are to be checked on site.
If in doubt please ask.



Planning Development Boundary

1 0 1 2 3 4 5 m
SCALE 1:100

- Plant
- Refuse
- Commercial Refuse
- LV Switch Room
- Amenity
- WC
- Store
- Commercial Unit
- Staff Welfare
- Parcel Store
- Comms
- Bike Store

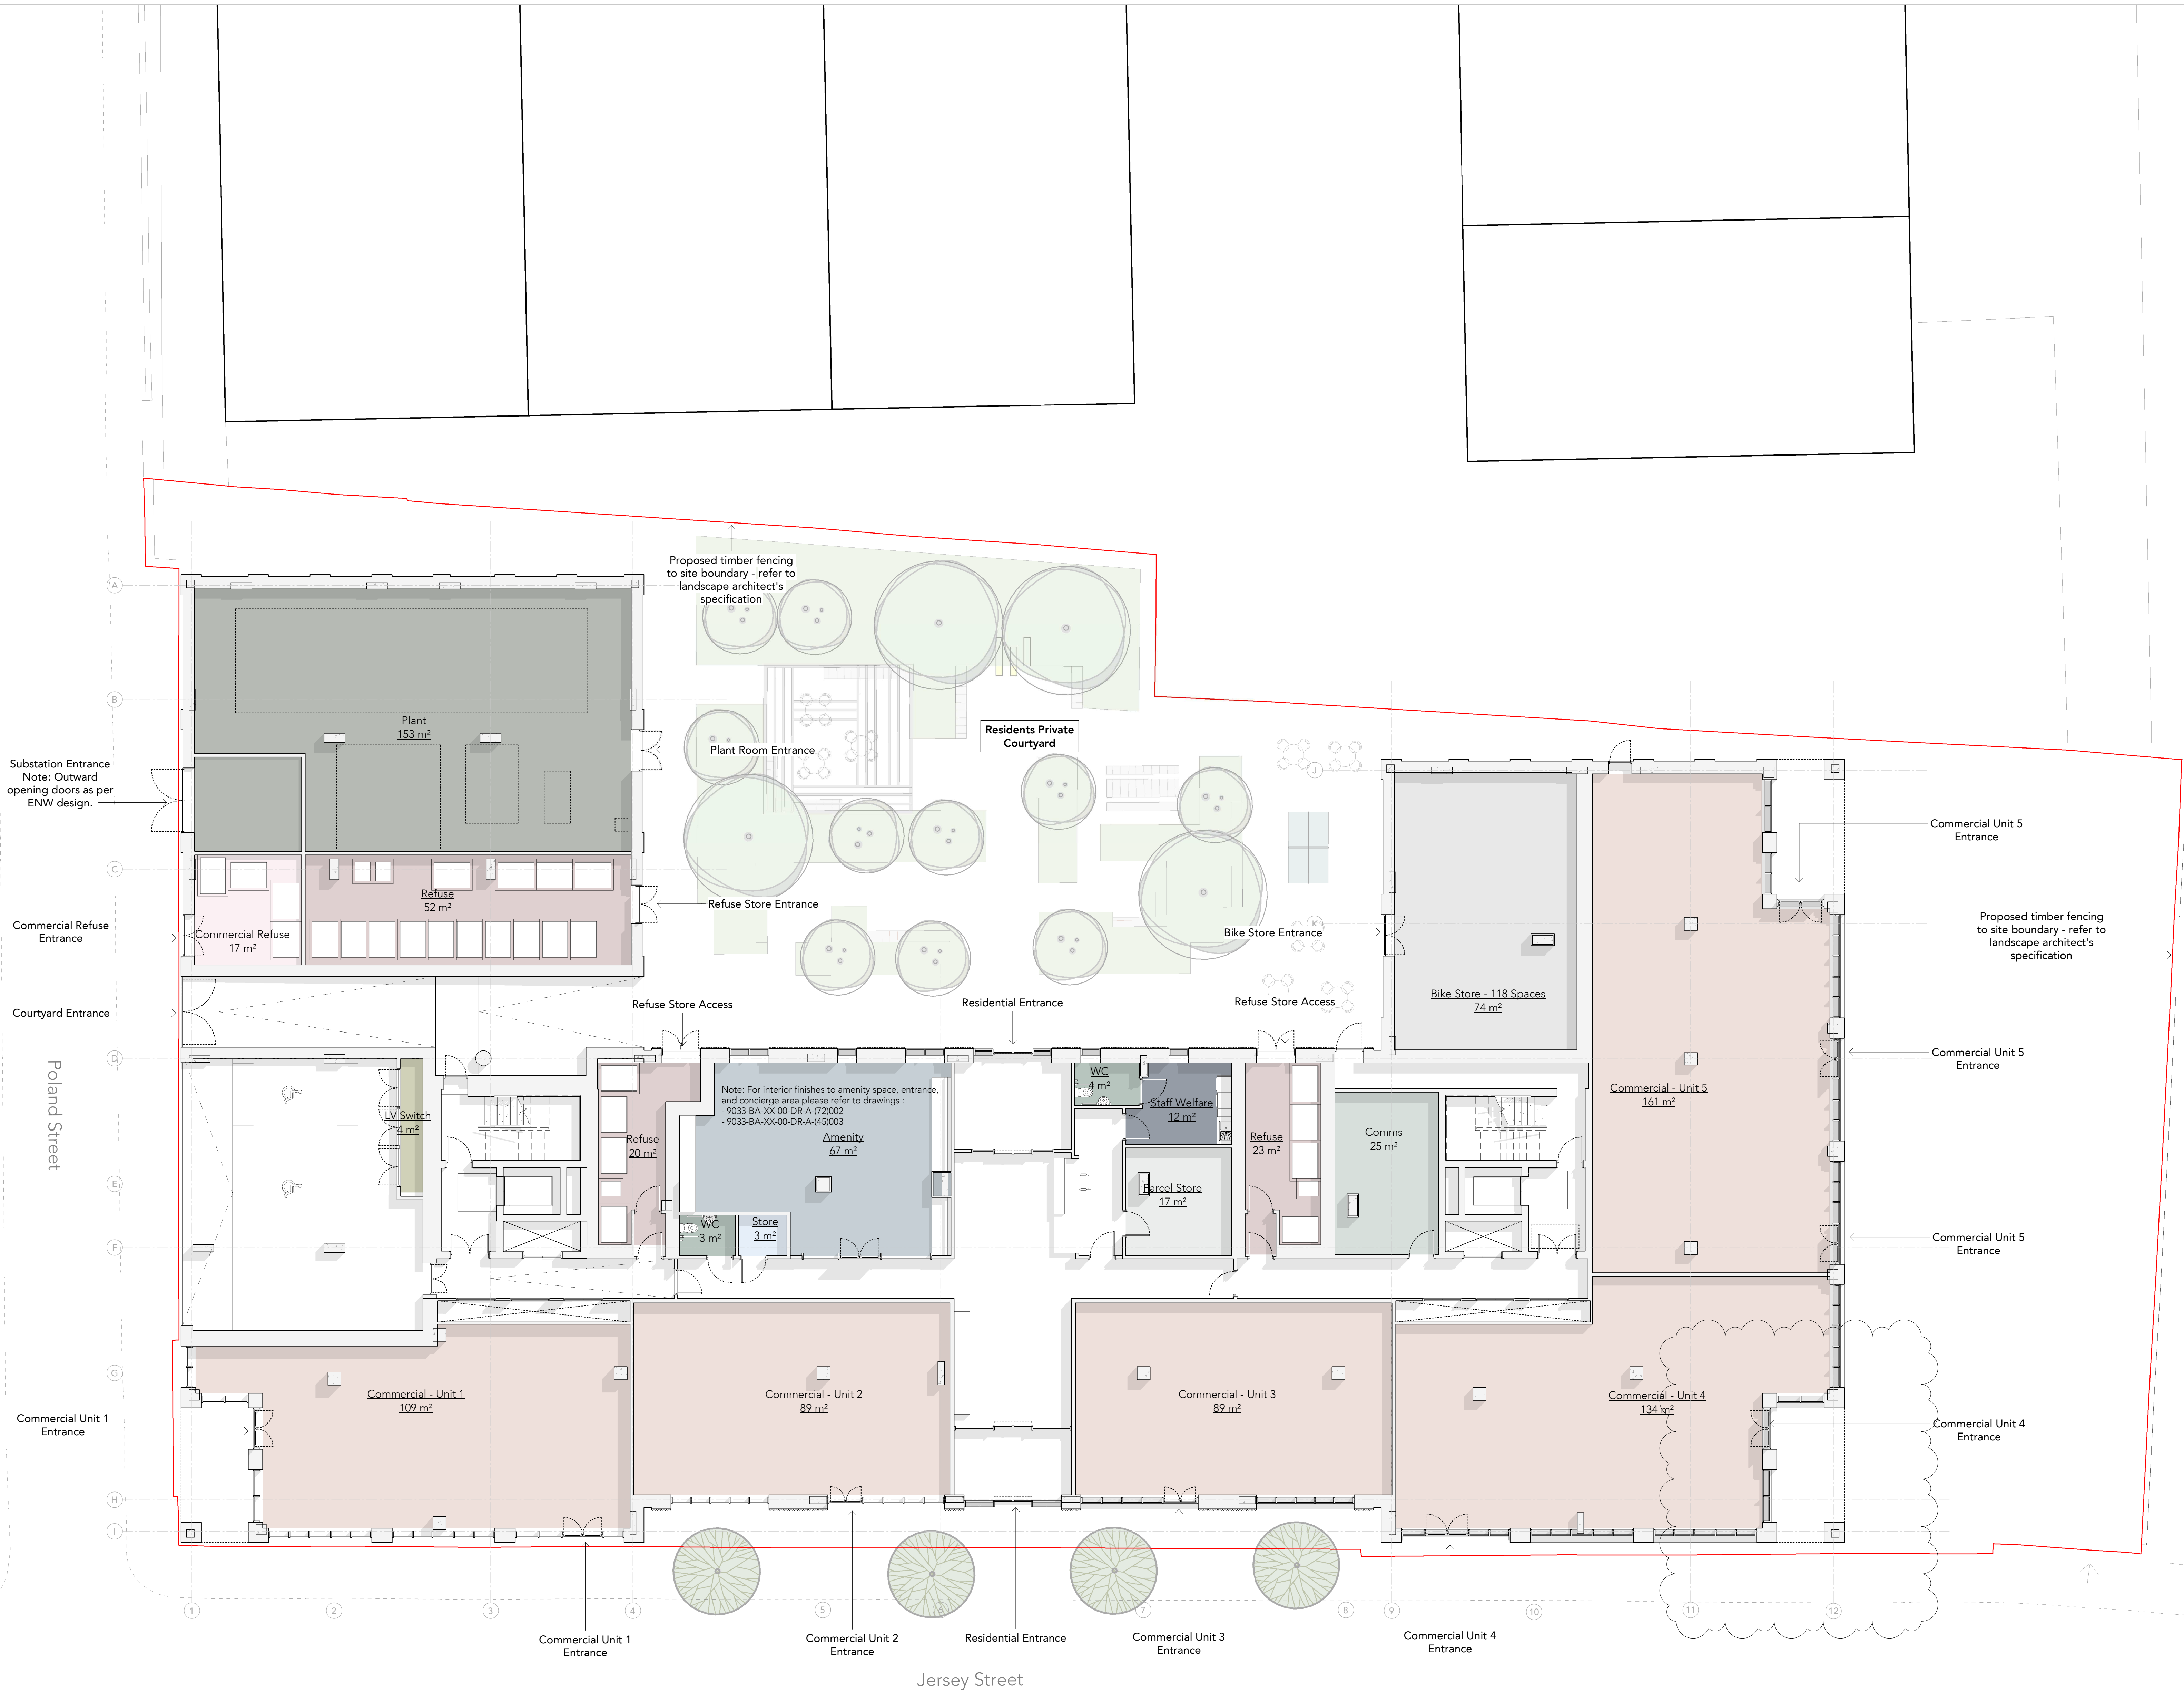

T6	20/05/22	PB	Bridge removal - Planning NMA
T5	22/02/14	CM	Nib walls in clubroom removed
T4	22/10/21	CM	Tender addendum
T3	29/07/21	CM	Updated following client comment
T2	16/07/18	CM	Revised partition types
T1	02/07/21	CM	Tender Issue
T0	07/05/21	PB	Planning Issue

Rev Date Info Details

© The moral rights of the author are hereby asserted.
This drawing and design is the sole property of Buttress Ltd and must not be reproduced without permission.
Buttress Ltd is Registered in England and Wales. 309703

Buttress

41 Bengal Street
Manchester
M4 6AF

T 0161 236 3303
E enquiries@buttress.net
W www.buttress.net

Project Title Eliza Yard
Client Manchester Life Development Company 2
Location Manchester

Drawing ref Ground Floor - Proposed

Date 19/05/2022 15:10:51 **Scale** 1:100
Checker MB **Orig Paper Size** A0

Job No: 9033 **Status** Planning

Project: Origin: Zone: Level: Type: Disc: Number: Rev:

9033-BA-XX-00-DR-A- (04)000-T6