



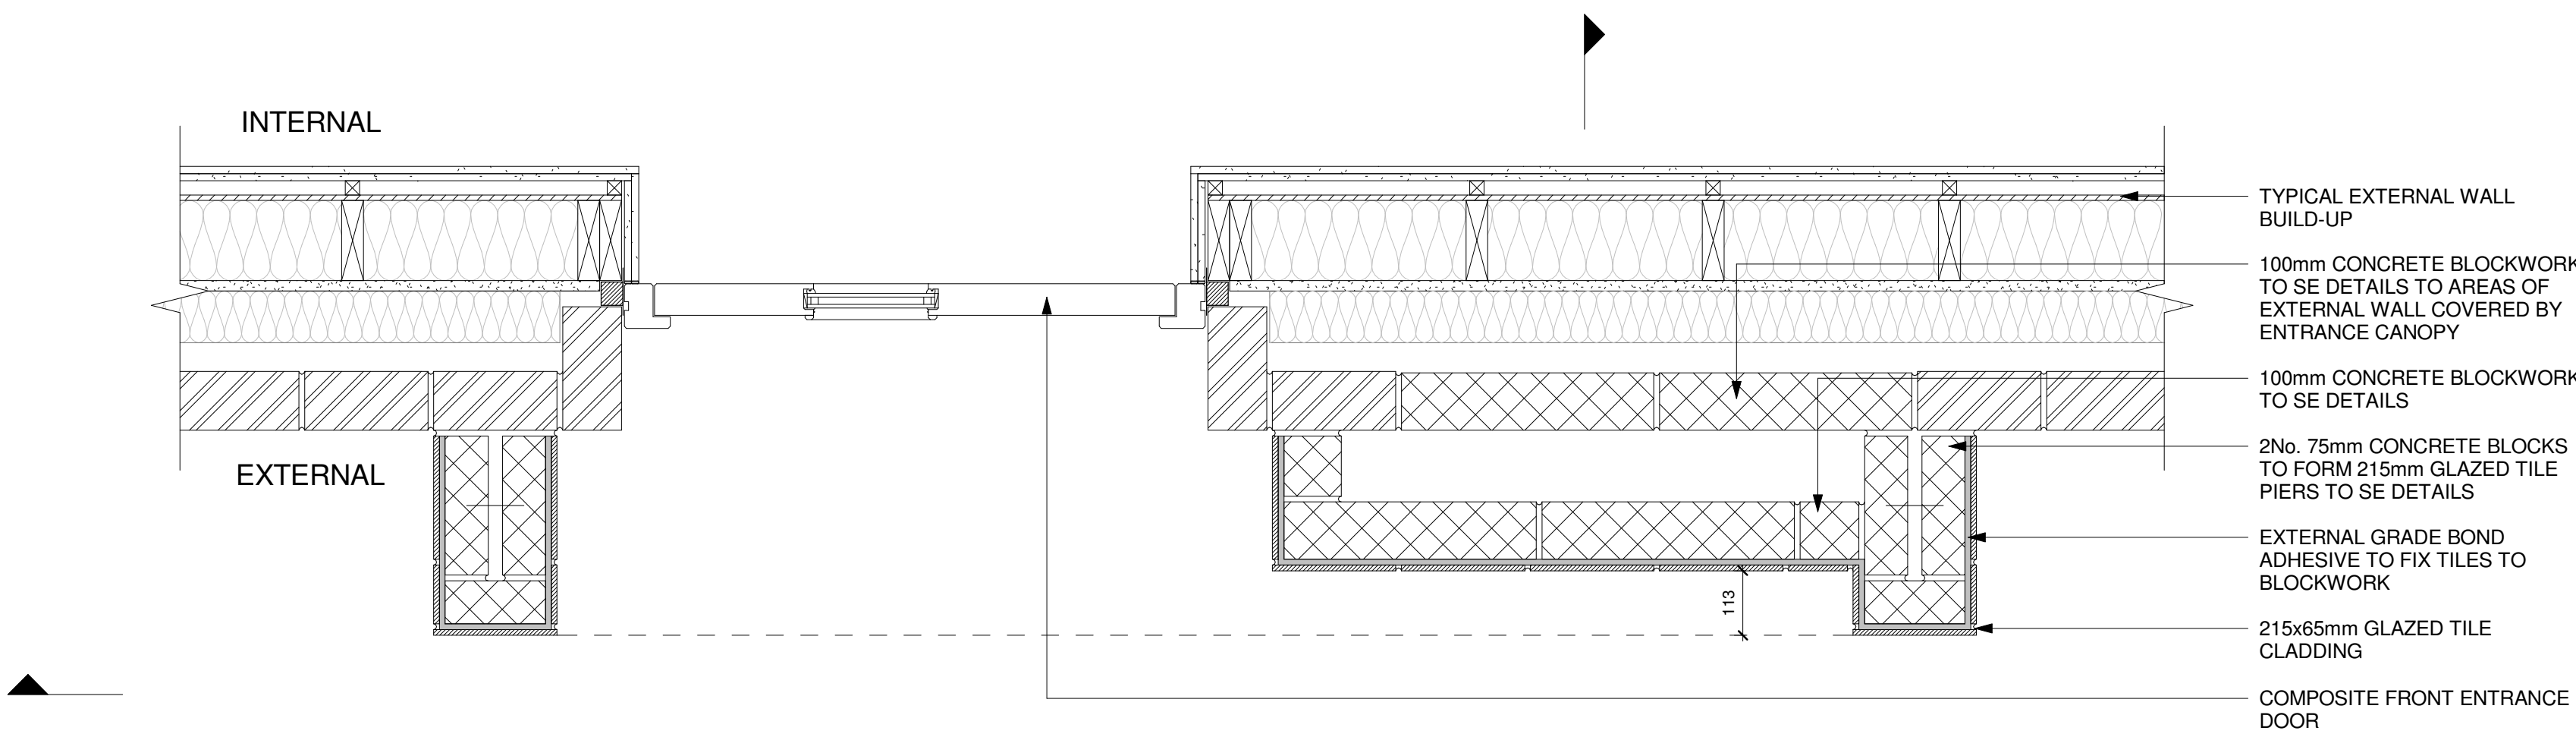


GLAZED TILE SINGLE ENTRANCE CANOPY - PLAN VIEW

1 : 10

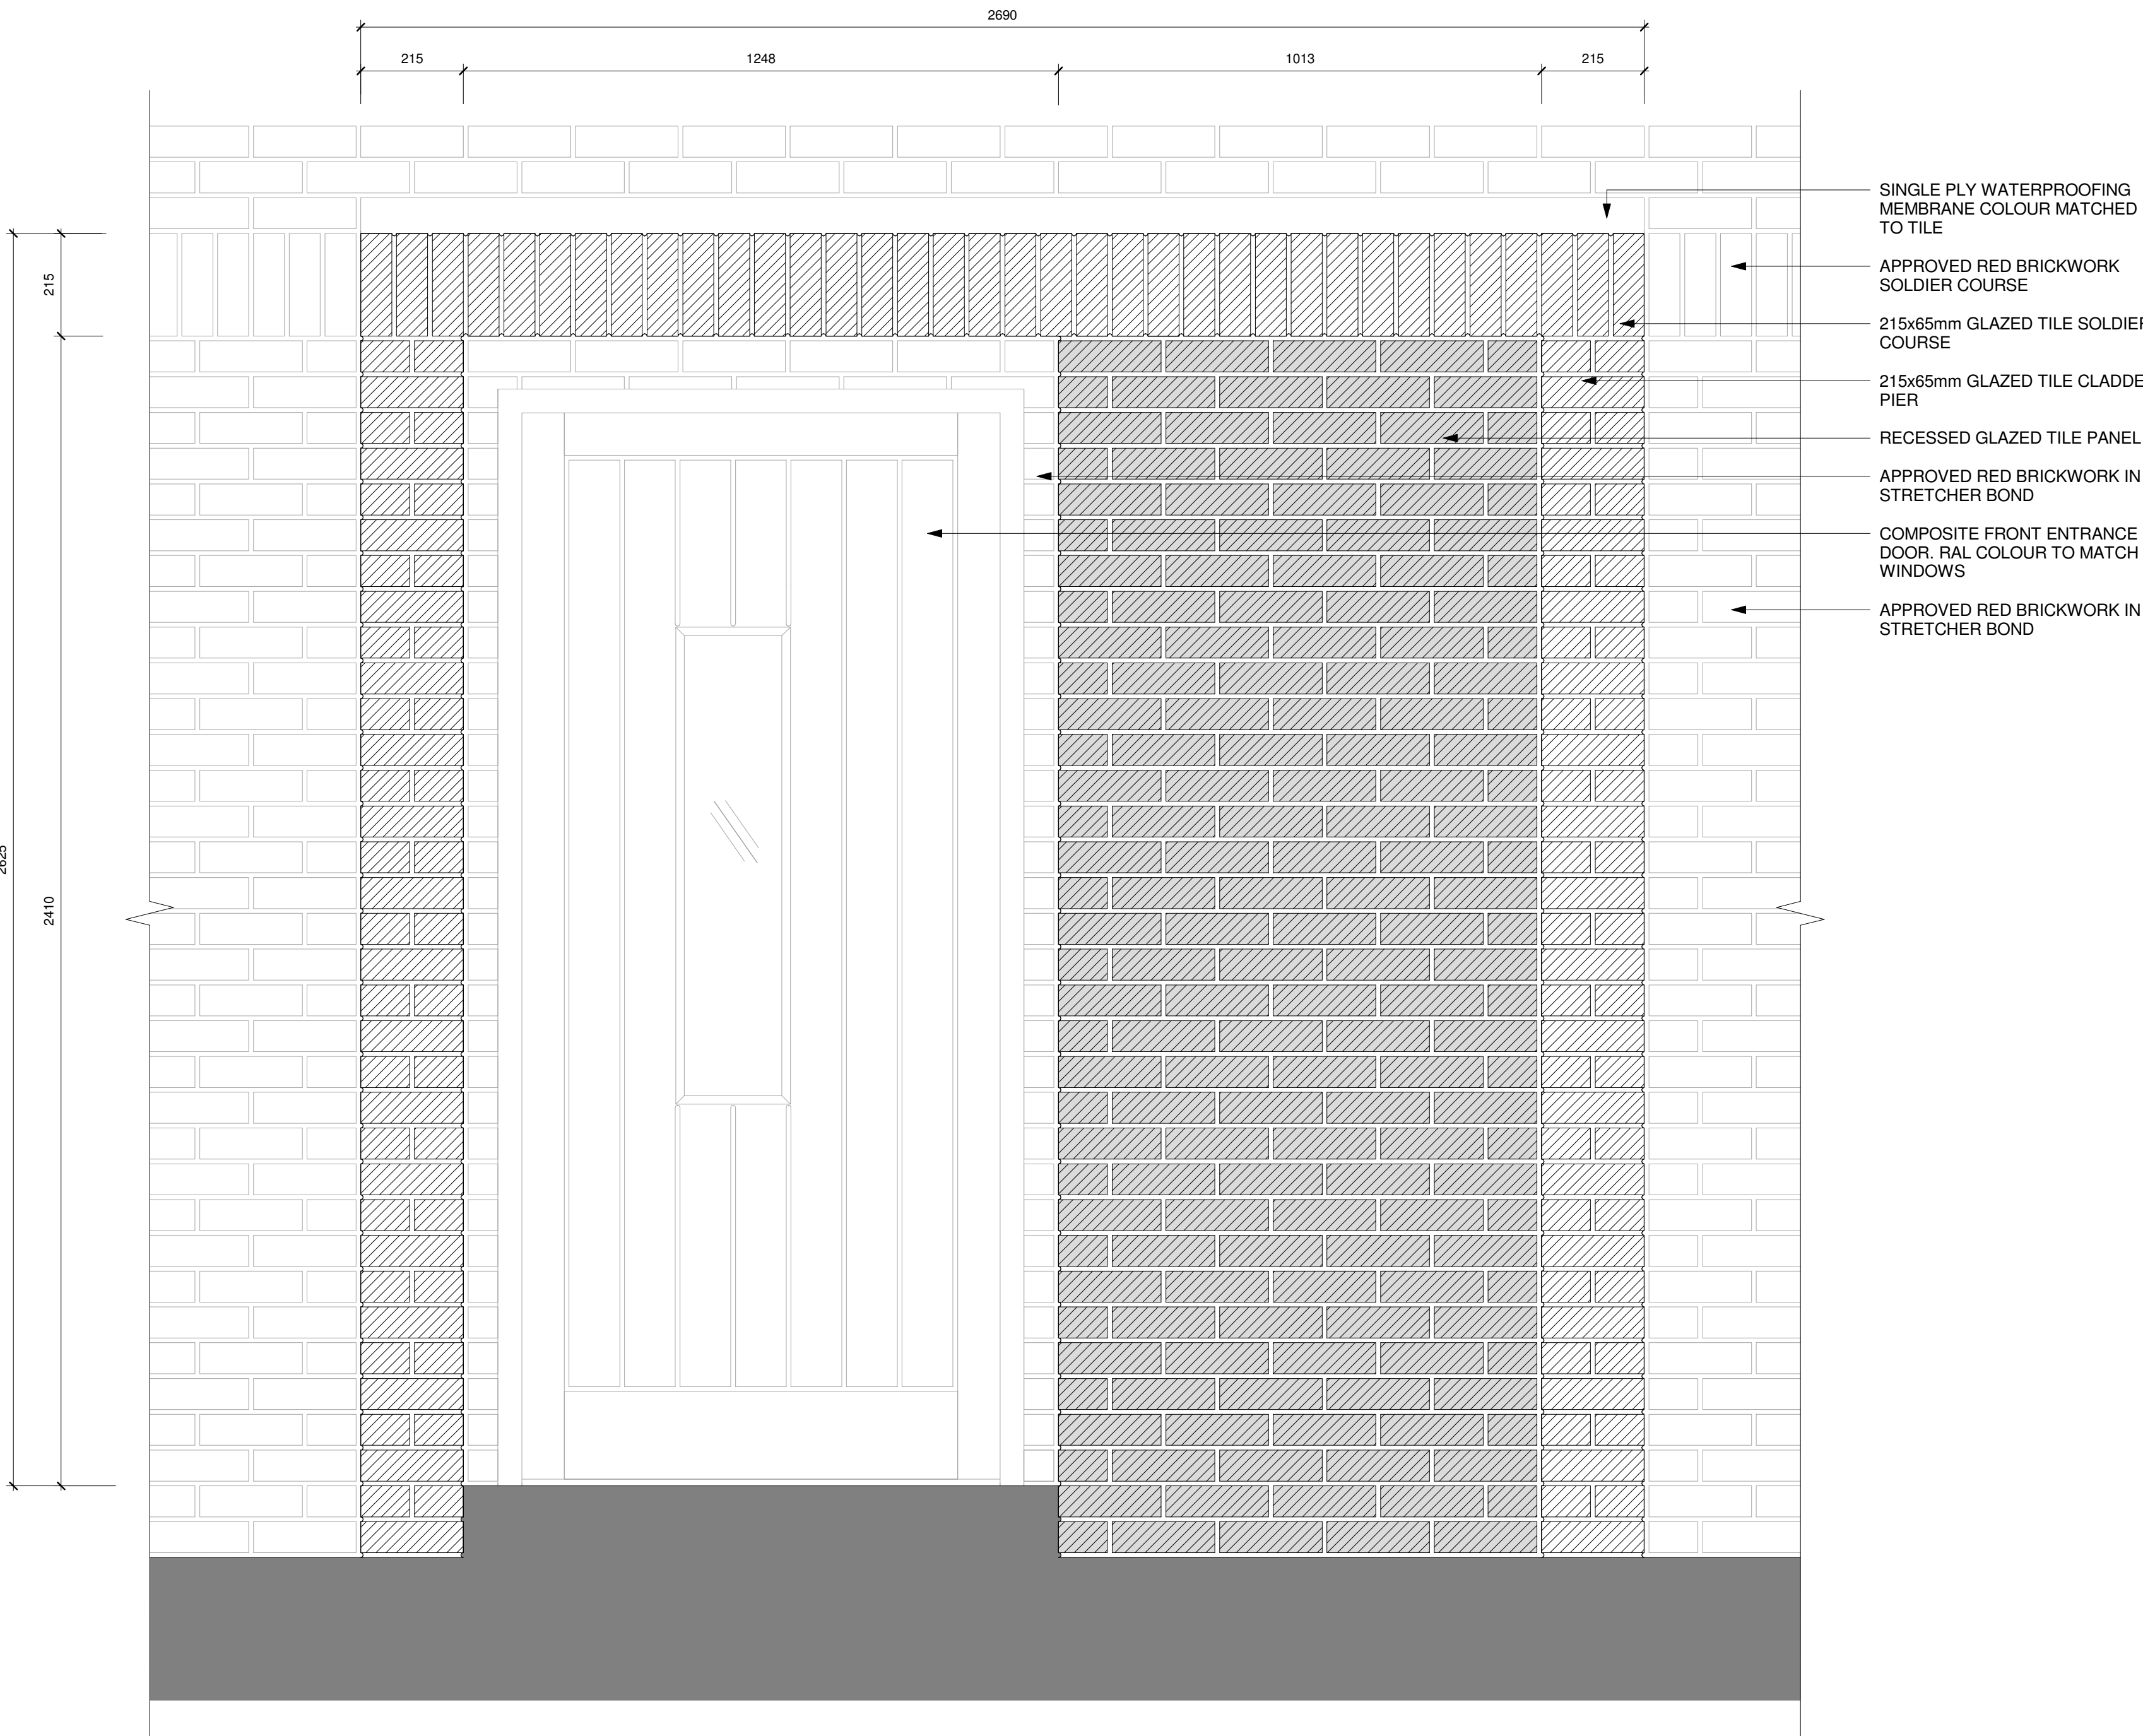


GLAZED TILE SINGLE ENTRANCE CANOPY - ELEVATION VIEW

1 : 10

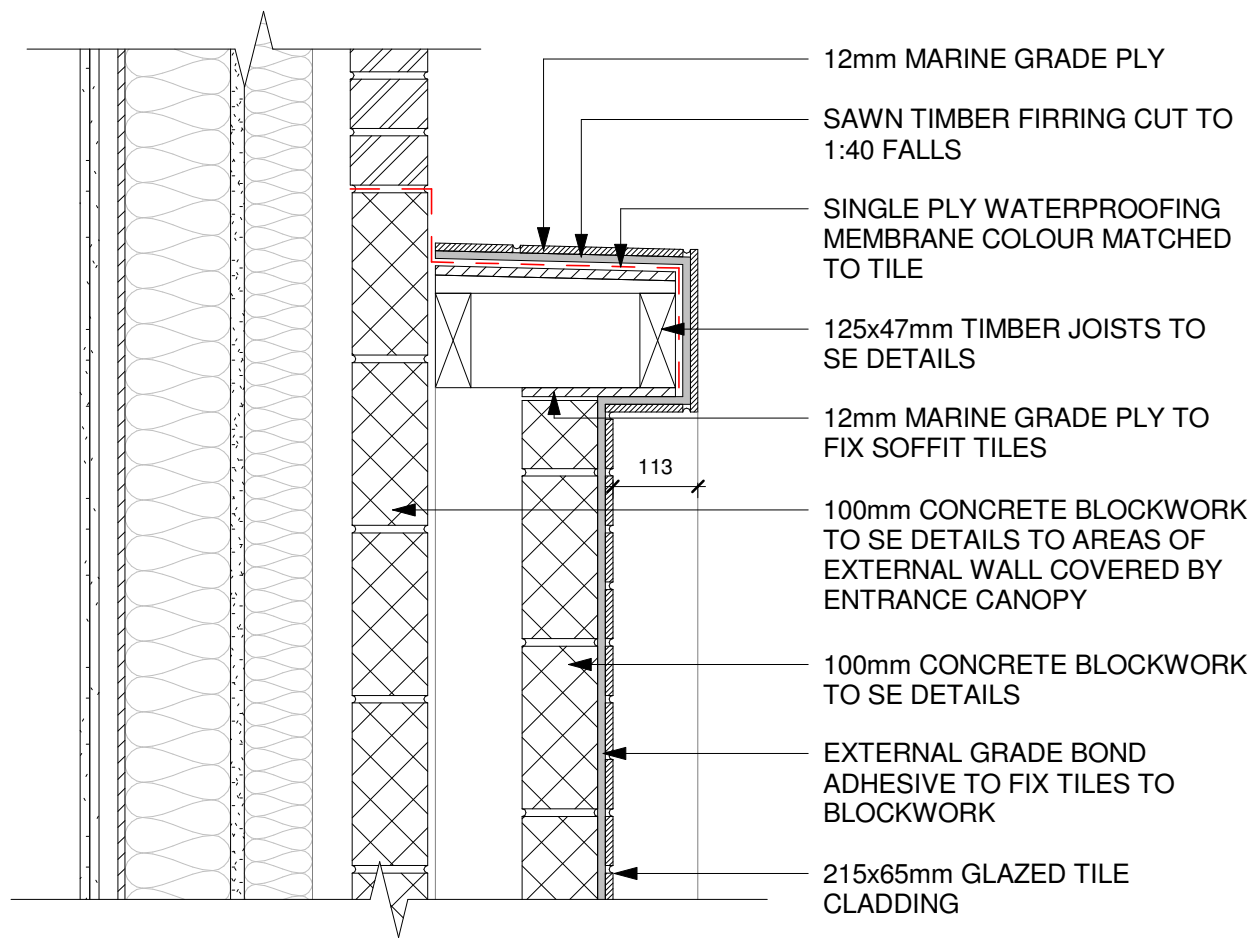

GLAZED TILE ENTRANCE CANOPY - SECTION

1 : 10

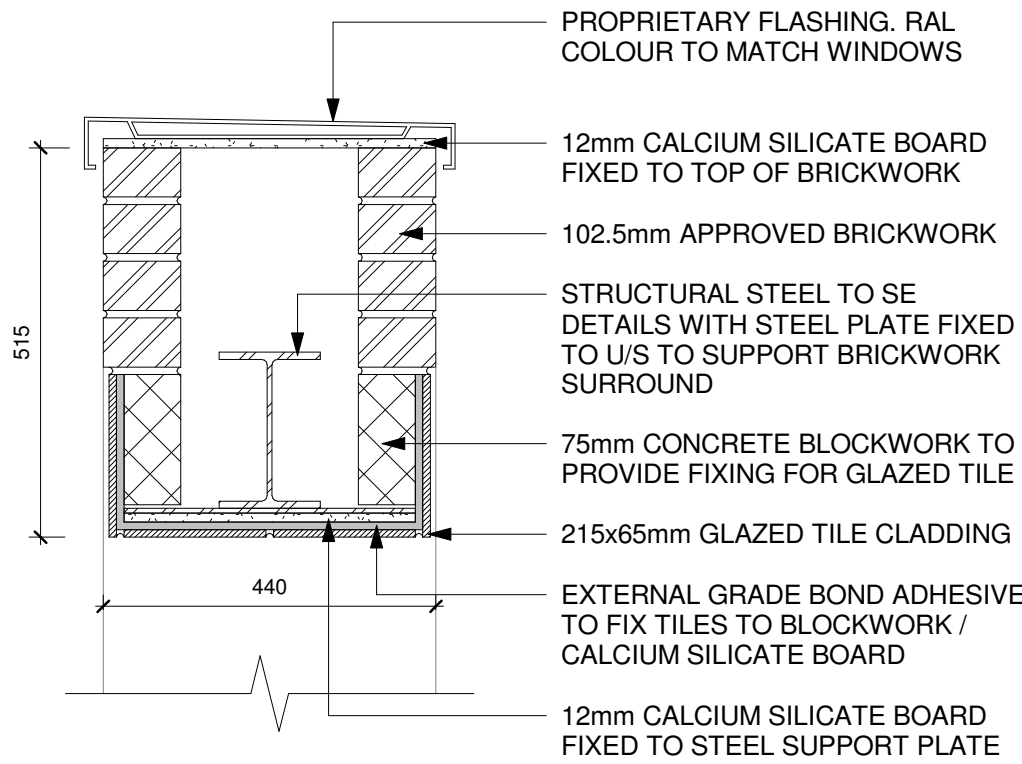

COLONNADE DETAIL - SECTION

1 : 10

© The copyright in this drawing is vested in CodaStudios and no license or assignment of any kind has been, or is, granted to any third party whether by provision of copies or originals or otherwise unless agreed in writing.

DO NOT SCALE FROM THIS DRAWING
The contractor shall check and verify all dimensions on site and report any discrepancies in writing to CodaStudios before proceeding work

FOR ELECTRONIC DATA ISSUE
Electronic Data / drawings are issued as "read only" and should not be interrogated for measurement. All dimensions and levels should read, only from those values stated on the drawing. Coda Studios Ltd is not responsible for discrepancies caused by the overlay of other parties BIM/IFC models. These are overlaid purely as reference.

Revision	Date	Drawn	Checked
A	Window material omitted	23/11/22	RM JH

CODA
Architecture

CODA Studios Ltd, 70-71 Cornish Place, Cornish St, Sheffield, S6 3AF
T: 0114 279 6003 E: information@codastudios.co.uk

Client	STEP PLACES		
Project	ARDWICK		
Drawn	Checked	Date	Scale @ A1
RM	JH	08/11/22	1 : 10

Title
TYPICAL PLANNING DETAILS - SHEET 02

Suitability Code
S1

Purpose for issue
COORDINATION

Drawing No													
2565	-	CDA	-	01	-	XX	-	DR	-	A	-	0901	A
Project	Originator	Volume	Level	Type	Role	Number	Revision						