

PAVING

CONC

Existing foul
water waste stack

Existing riser for
water
type and size by
service engineer

Note: foul water waste
stacks pass up the side
of the building and are
discharged into the
drainage below to manhole

NEW PLUMBING SERVICES

50mm Sink Waste Pipe

110mm Foul Water Pipe

15mm Copper Cold Water Pipe

15mm Copper Hot Water Pipe

Hot Water Heater




EXISTING PLUMBING SERVICES

Existing services

Existing 110mm Foul Water Pipe

NOTES:

- > Final drawing and details by service engineer
- > All works to comply to Building regulations approved document H - Part H - Drainage and waste disposal
- > Final layouts to be approved by landlord and Manchester city council before works proceed

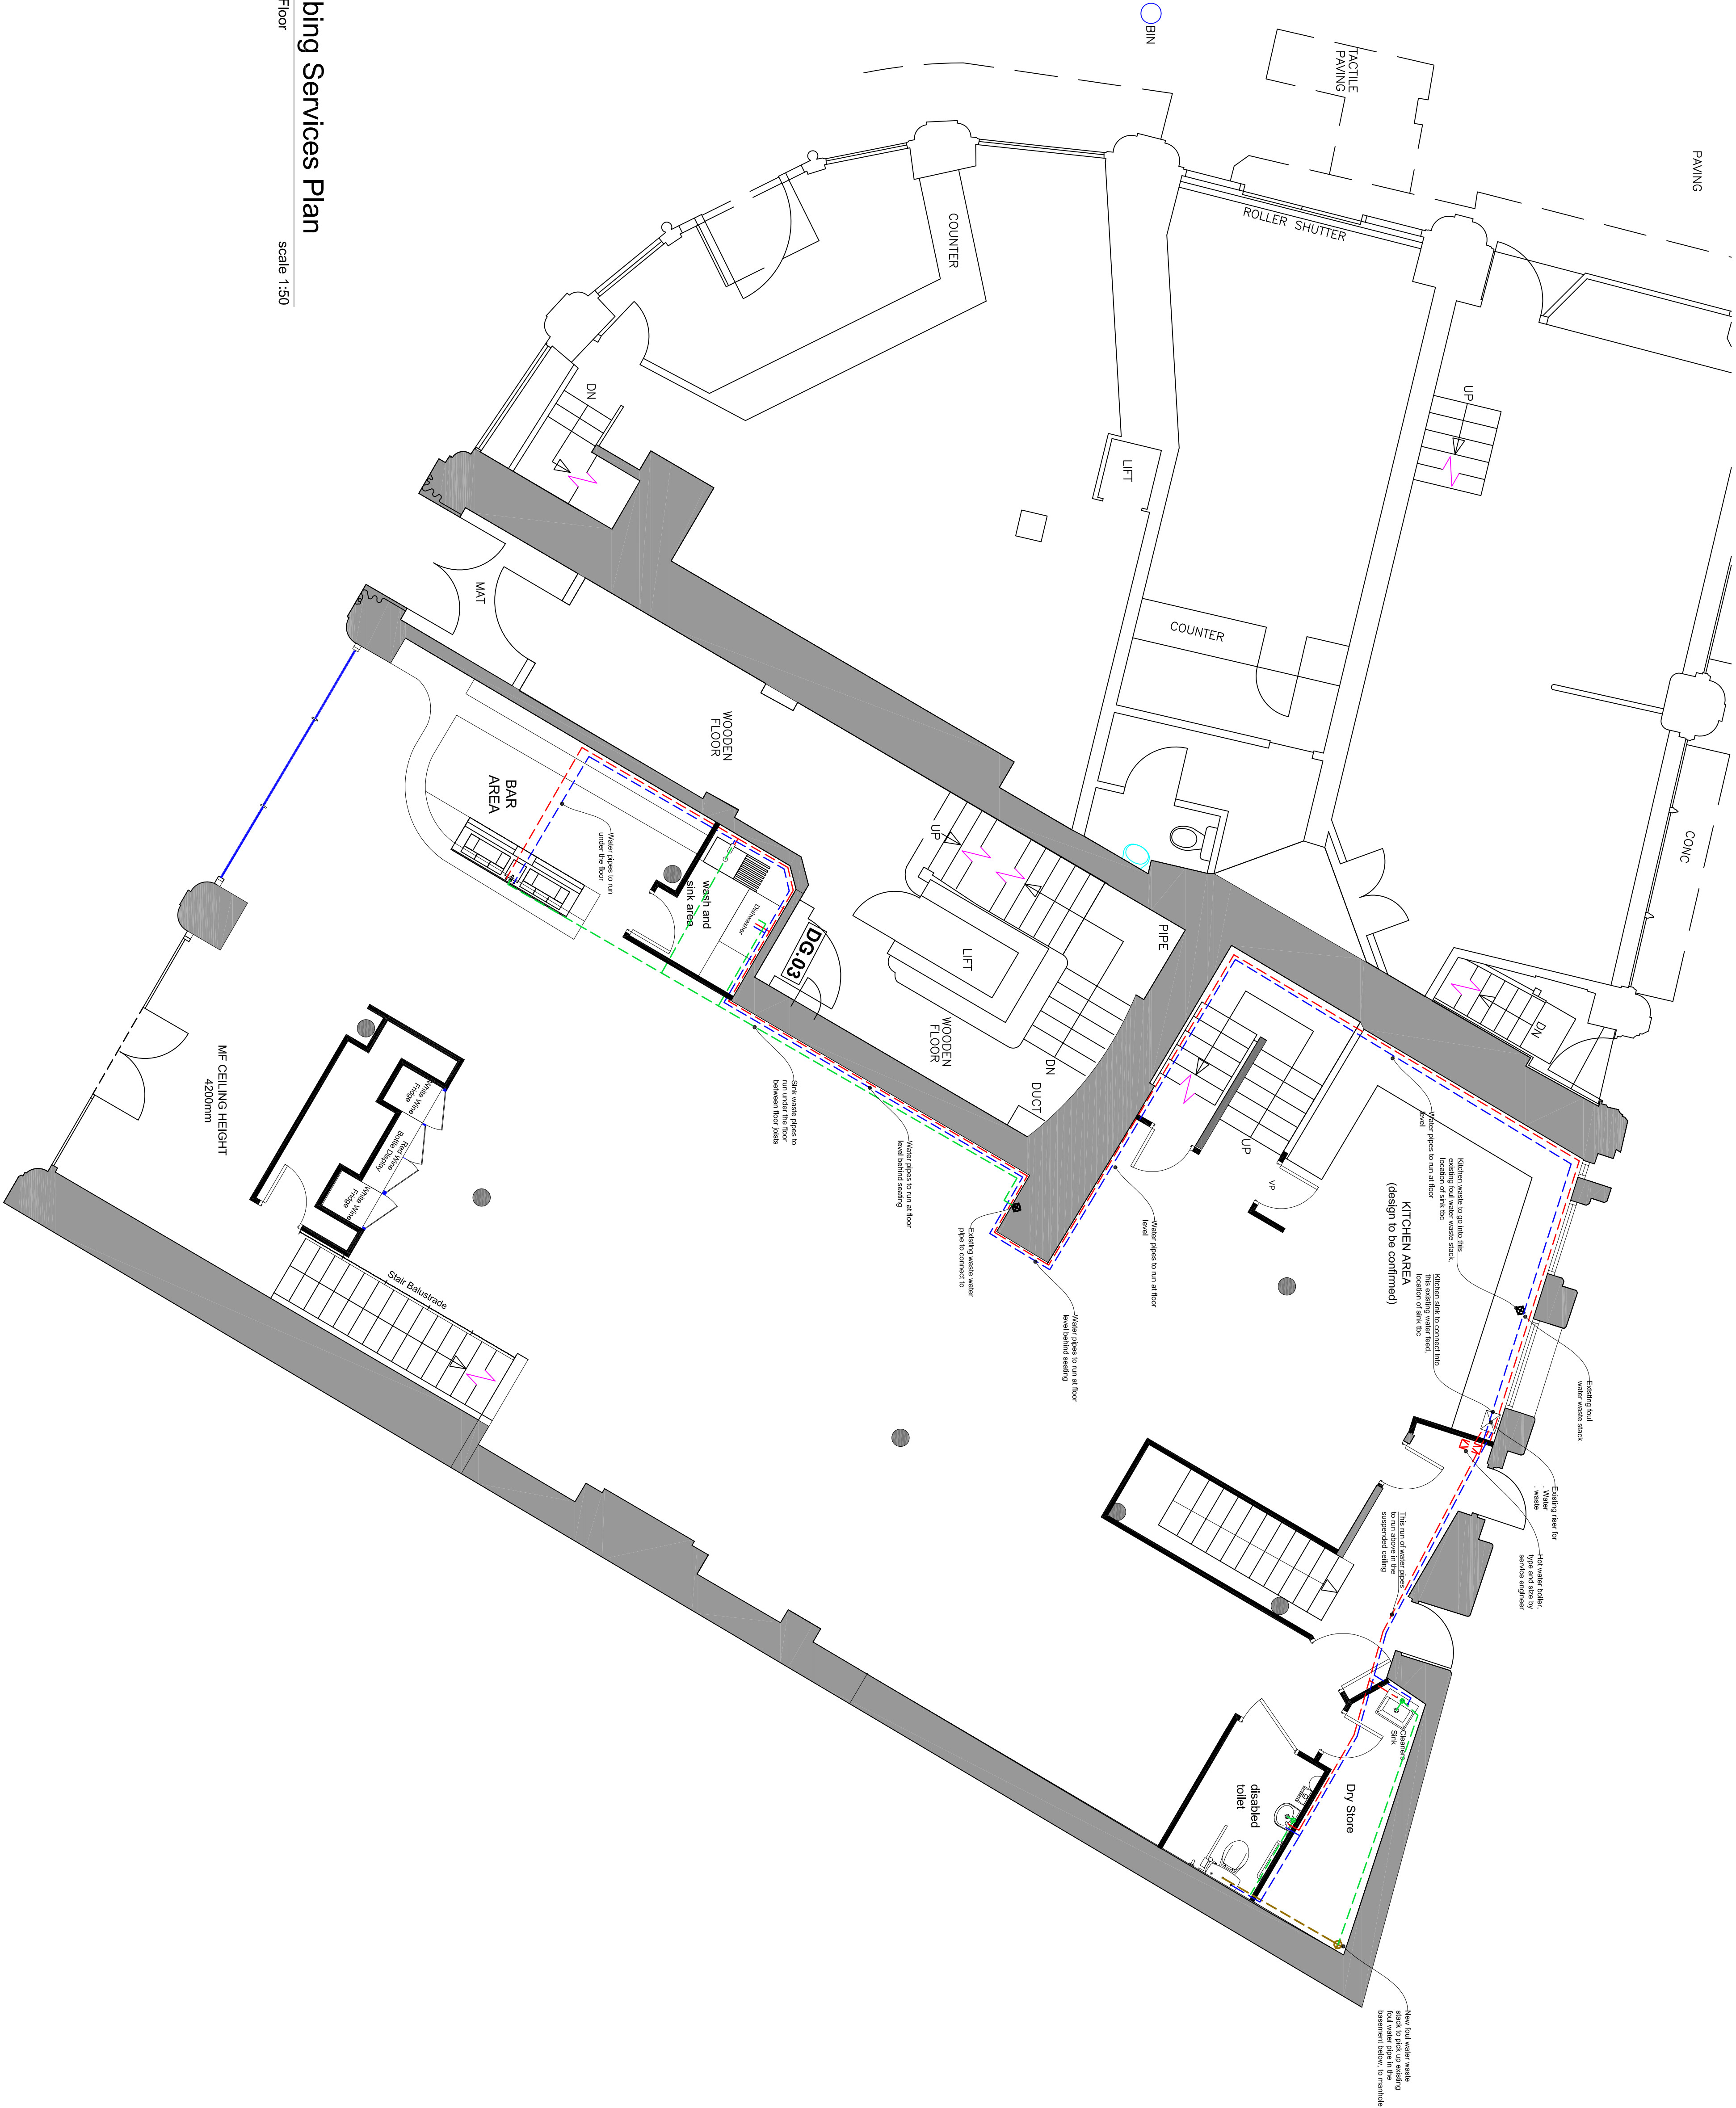

Plumbing Services Plan

Ground Floor

Scale 1:50

CLIENT:

Armenian

BUILDING:

Victoria Building
Albert Square
Manchester

DRAWING TITLE:

Plumbing Services
Ground Floor

DRAWN BY:

James C Scott

DATE:

Jan 2023

SIZE:

A1

REV:

C

DWG. No.:

C8S_10194.0.36

SCALE:

1:25

DOC FOR:

Information

WHERE CREATIVE IMAGINATION BECOMES A REALITY

CUBE8
STUDIO

COPYRIGHT: The copyright in this drawing is vested in Cube8 Studio Ltd and no licence or assignment of any kind has been, or is, granted to any third party whether by provision of copies or originals of the drawings or otherwise unless otherwise agreed in writing. DO NOT SCALE FROM THIS DRAWING

0161 849239
info@cube8studio.com
studio 427, The Mews, Mcr
Black & White Bld, London
www.cube8studio.com

