



Tower D

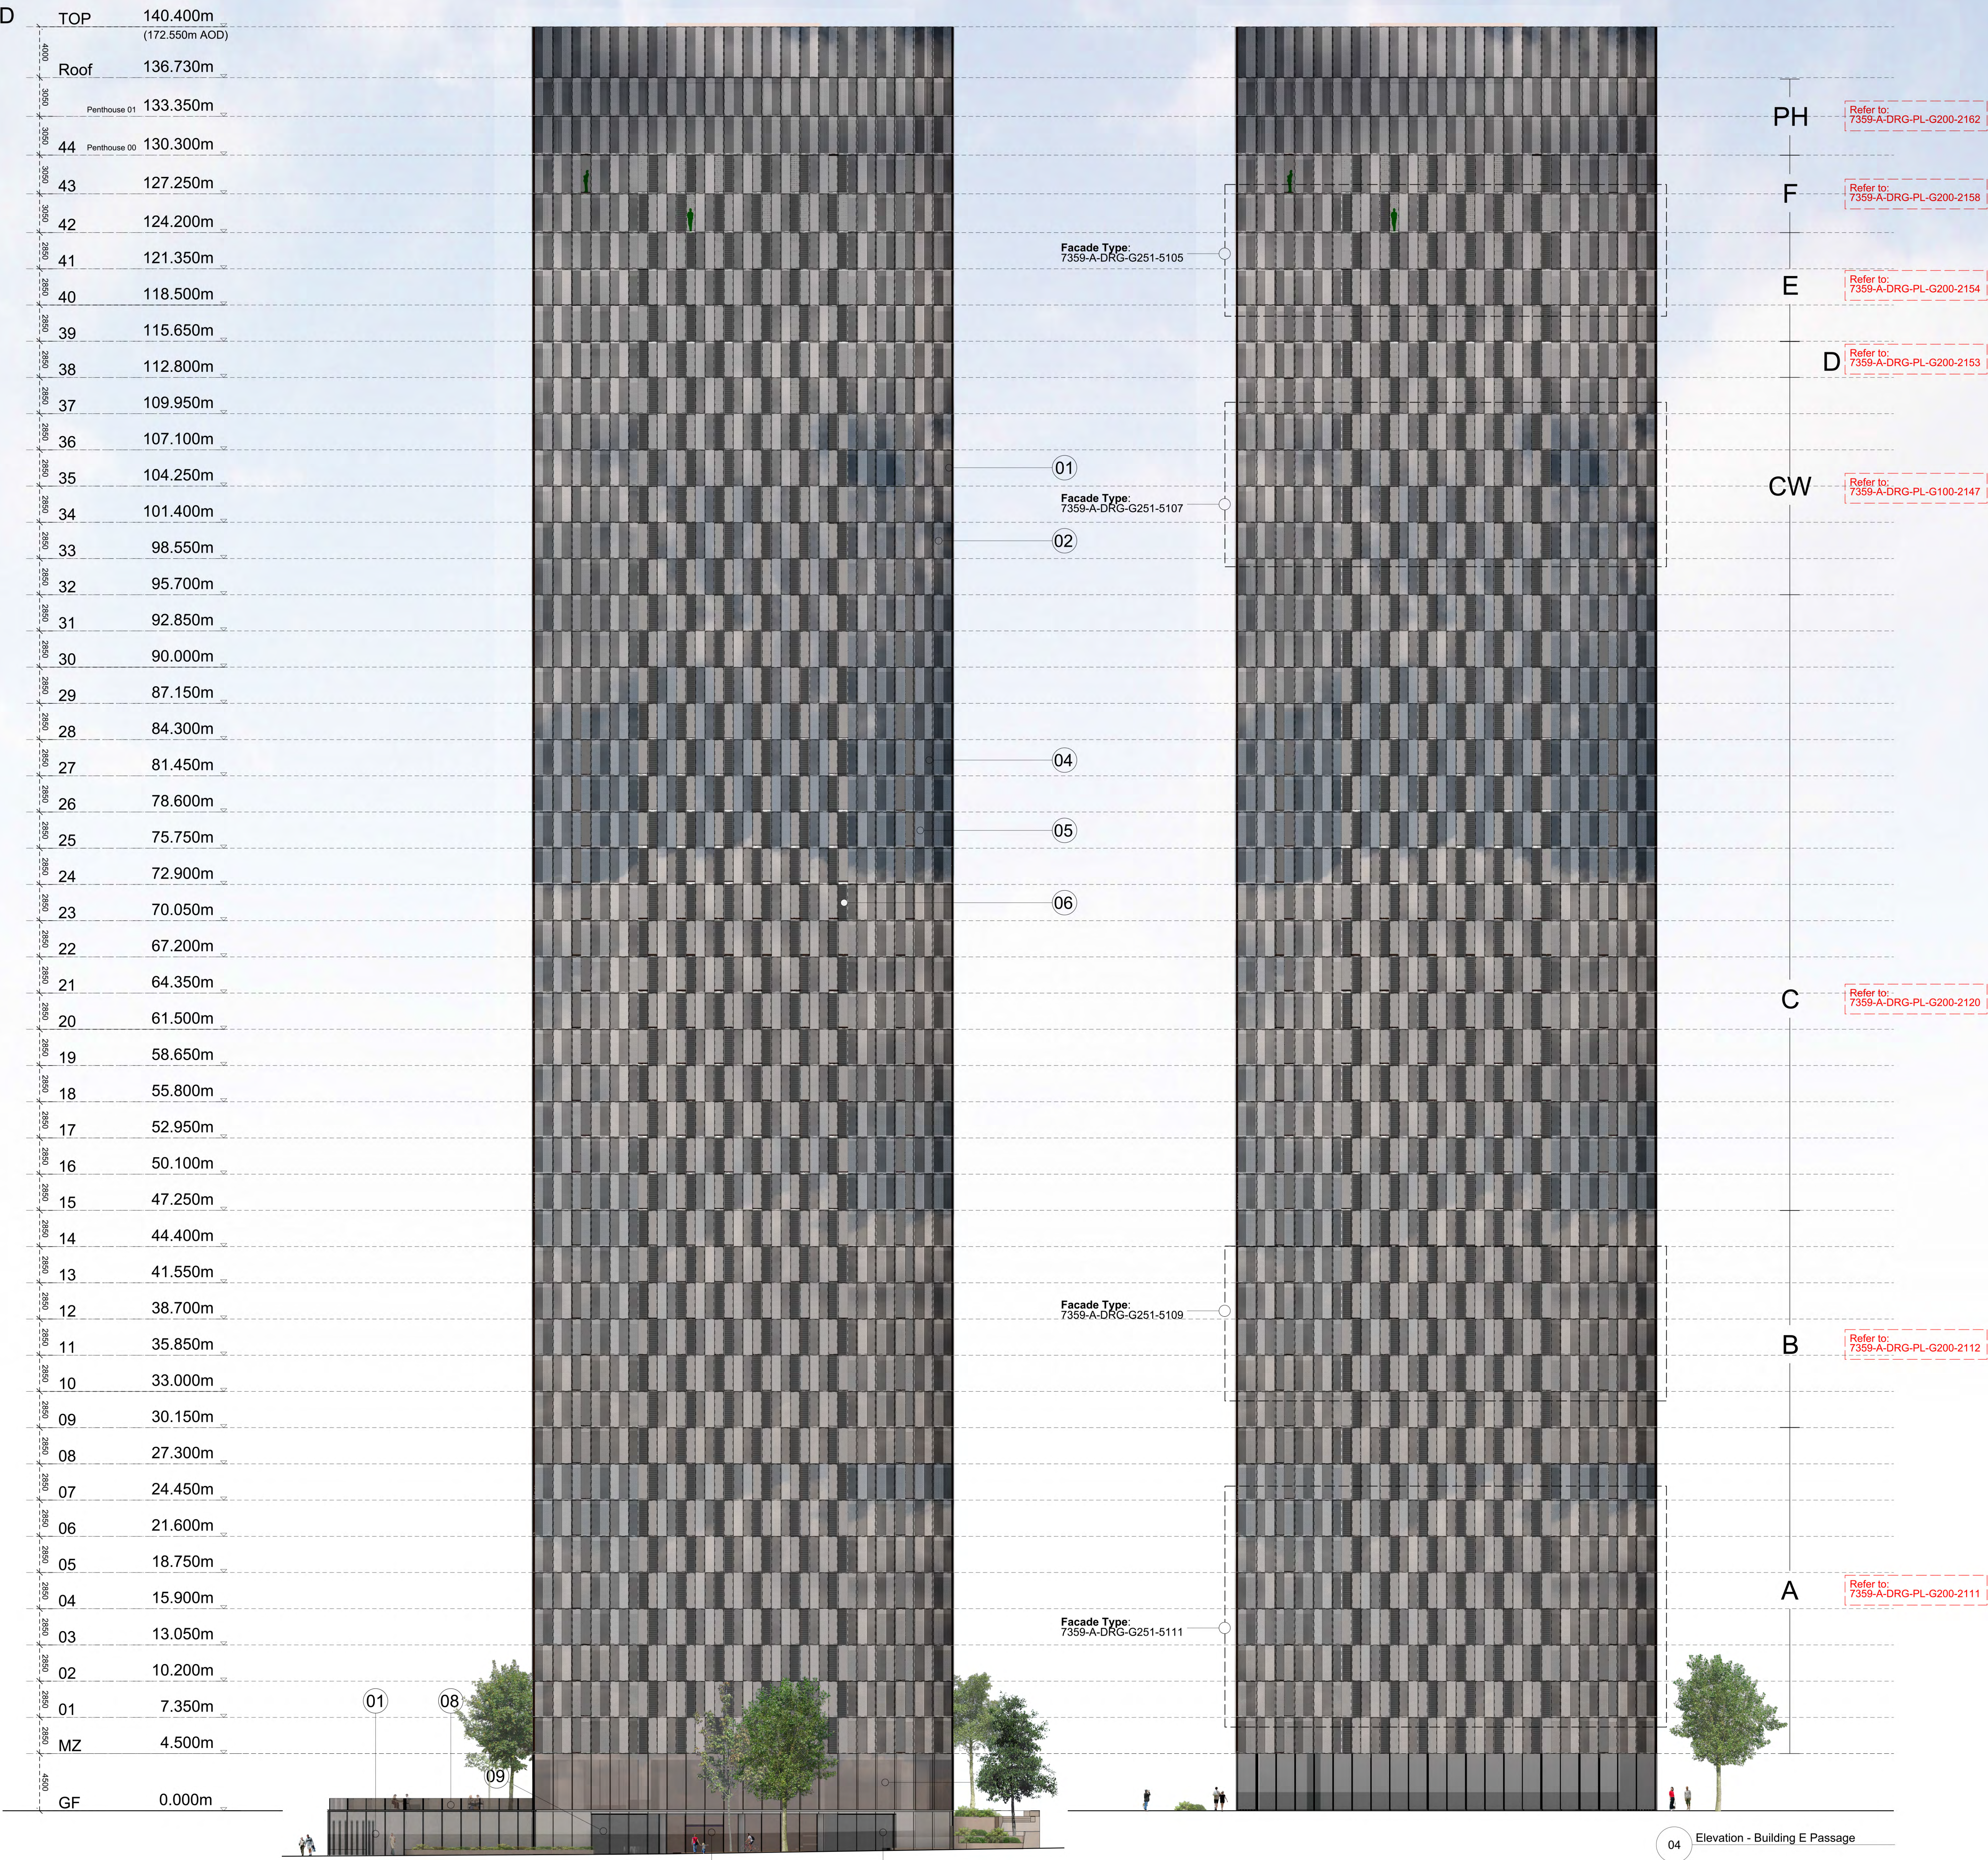

Elevation Legend:	
Tower	
Utilized Curtain Wall	
01 Double Glazed Unit: Vision	07 Perforated Metal Panel
02 Double Glazed Unit: Vision with Frit Pattern(#3)	08 Man safe
03 Double Glazed Unit with Part Opening Window	09 Car Parking Entrance
04 Double Glazed Unit: Solid with Coloured Frit(#6)	10 Residential Entrance
05 Double Glazed Unit: Solid with Frit Pattern(#3) and Frit Colour(#6)	11 Metal Louvers (Ventilation)
06 Insulated Metal Panel: Perforated Metal Screen (Ventilation)	

	1 BED	2 BED	3 BED	STUD.
FLOOR TYPE A	4	0	4	0
FLOOR TYPE AW	4	0	4	0
FLOOR TYPE B	6	4	0	0
FLOOR TYPE C	0	8	0	0
FLOOR TYPE CW	0	8	0	0
FLOOR TYPE P	0	6	0	0
FLOOR TYPE D	0	4	0	0
FLOOR TYPE E	0	6	0	0
FLOOR TYPE F	0	0	4	0
FLOOR PH	0	0	4	0

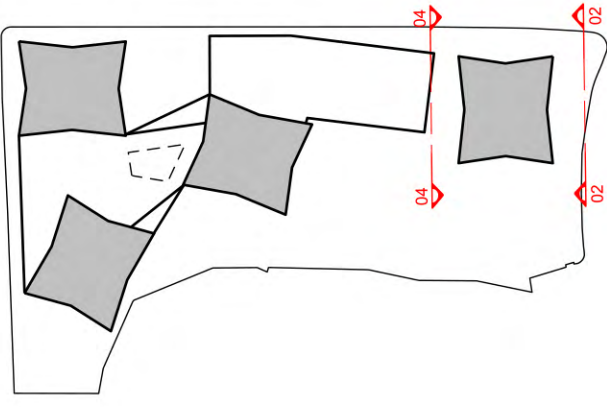

This drawing is copyright.
Do not scale off dimensions.
All dimensions to be checked on site by contractor.
Contractor to report any dimensional discrepancies,
errors or omissions prior to commencing on site.

NOTE:

NORTH

Rev. Date Description

1 11.01.2016 Planning Submission

Project Title
Owen Street
Manchester

Status
Stage 2

Drawing Title
GA Elevation E-02 / E-04
Tower D
Deansgate / Building E Passage

Job No
7359
Scale
1:200 @ A0
Date
MAR 2016

Drawing No
7359-A-DRG-PL-G200-4402

Revision
-

SimpsonHaugh
AND PARTNERS

MANCHESTER
Riverside, 4 Commercial St
Manchester M3 3AP
www.simpsonhaugh.com

LONDON
24 Ruggles Place
London EC1A 3DF
www.simpsonhaugh.com

© SimpsonHaugh and Partners 2015