
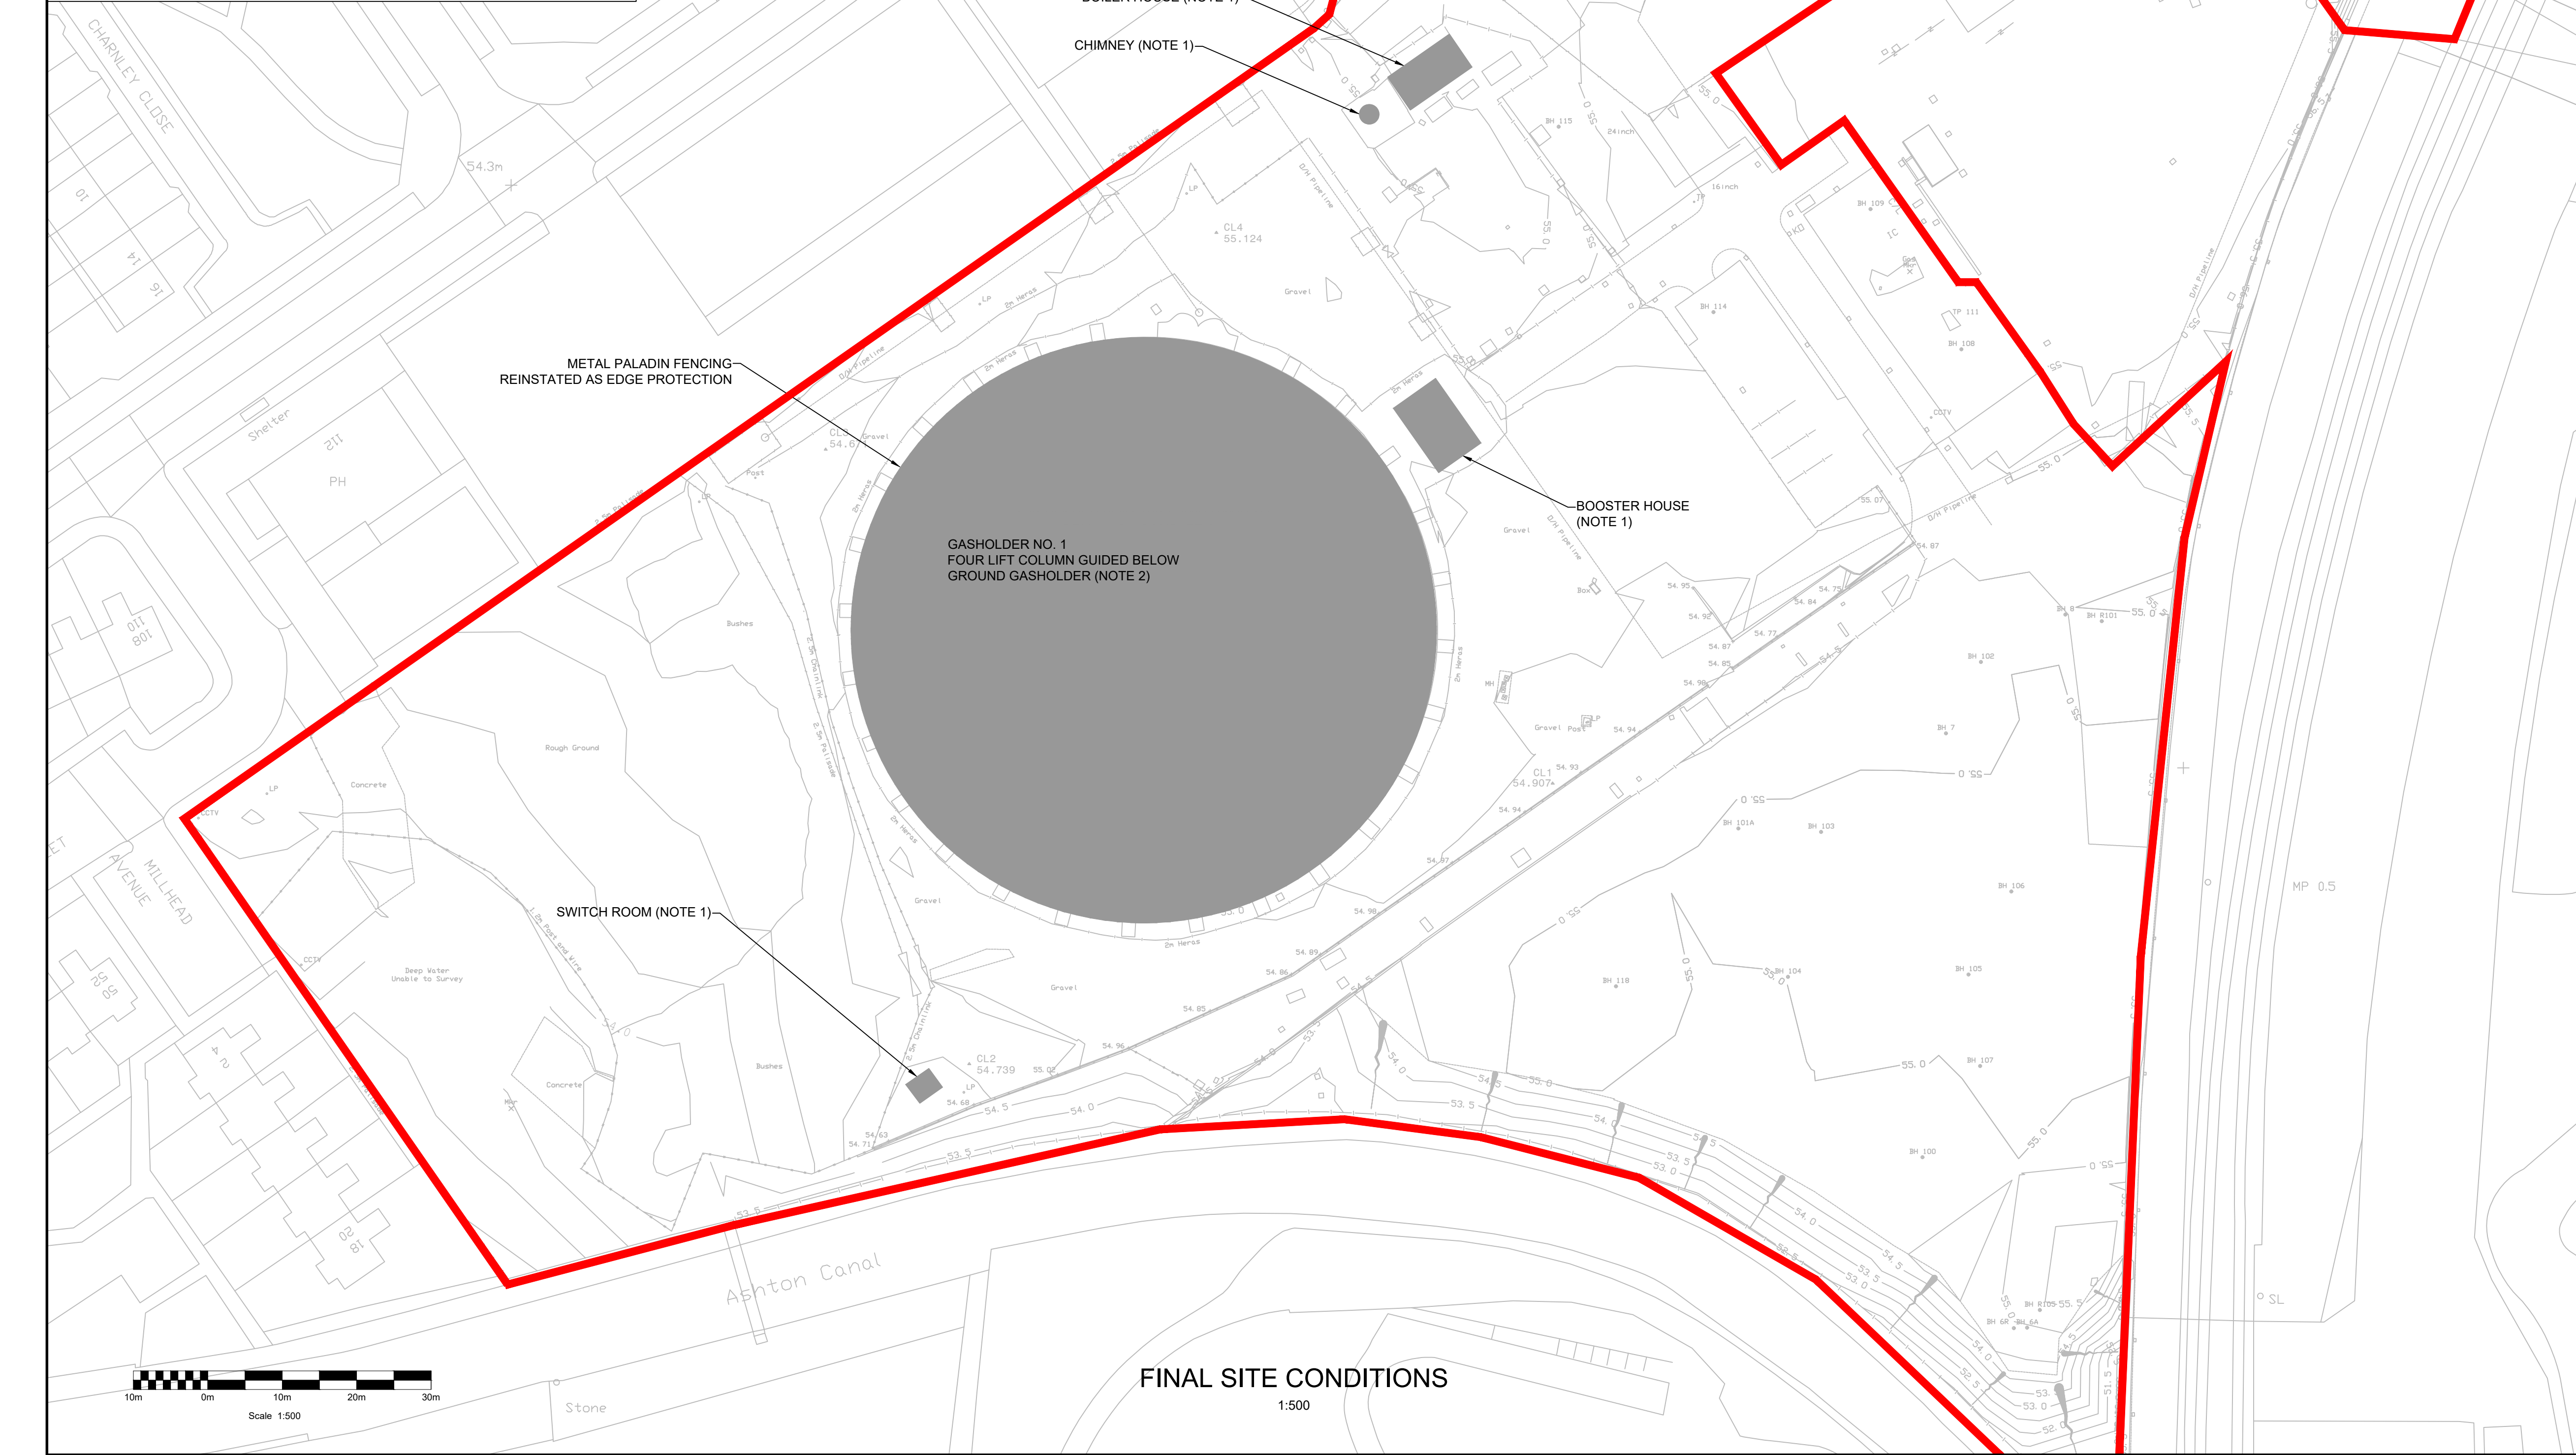


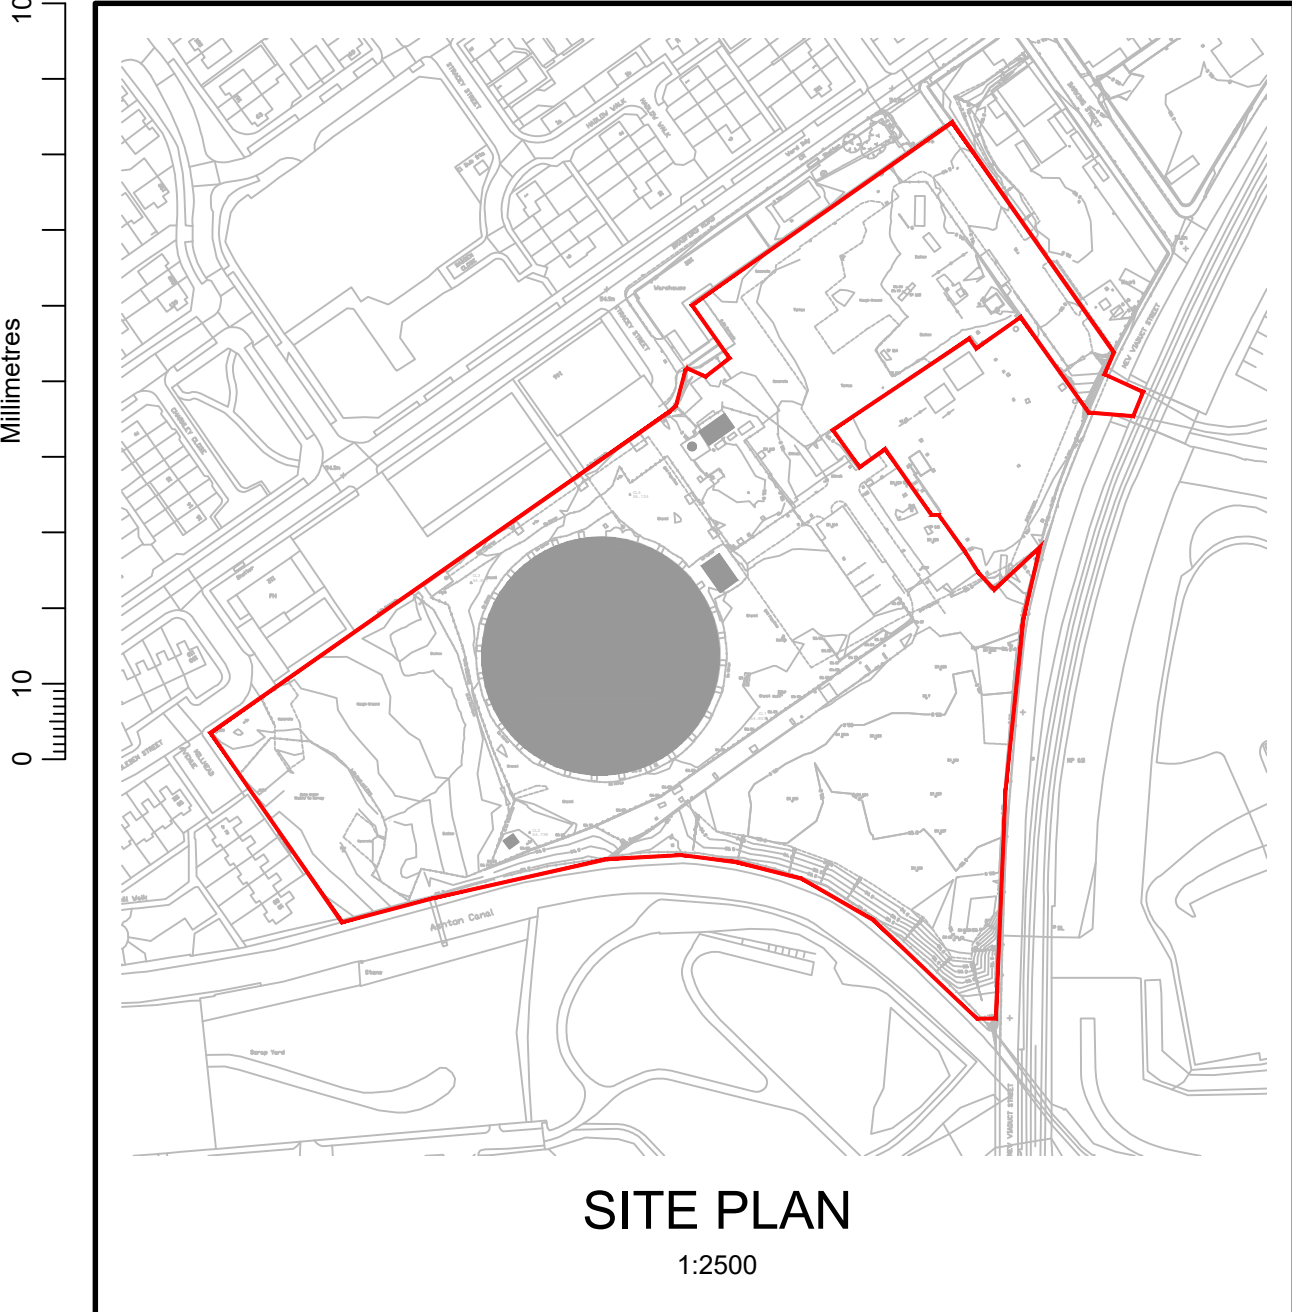

DO NOT SCALE

LEGEND:

- APPLICATION NGPH BOUNDARY
- STRUCTURES TO BE DEMOLISHED

NOTES:

- STRUCTURES TO BE DEMOLISHED TO SLAB LEVEL
- STRUCTURES TO BE DEMOLISHED TO BASE OF BASE OF BELOW GROUND TANK AND INFILLED TO GROUND LEVEL

P01	18/11/22	FOR INFORMATION	JC	NS	RG
-----	----------	-----------------	----	----	----

Rev.	Date	Description	By	Chk'd	App'd
------	------	-------------	----	-------	-------

Drawing Status	FOR INFORMATION	Suitability	S2
----------------	-----------------	-------------	----


**SNC • LAVALIN**

**ATKINS**

Member of the SNC-Lavalin Group

Albany Court
Monarch Road
Newcastle Business Park
Newcastle upon Tyne
NE4 7YB

Tel: +44 (0)1912 334466
Fax: +44 (0)1912 730158
www.atkinsglobal.com

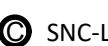 SNC-Lavalin (2018)



Project Title
NGPH MILES PLATTING
DEMOLITION AND INFILLING

Drawing Title
FIGURE 3
PROPOSED WORKS PLAN

Scale	Designed	Drawn	Checked	Authorised
1:500	MF	JC	NS	RG
Original Size	Date	Date	Date	Date
A1	15/02/22	18/11/22	18/11/22	18/11/22

Drawing Number	FIGURE 3	Revision	P01
----------------	----------	----------	-----