

Disclaimer:
Do not scale from this drawing.
All contractors must visit the site and be responsible for taking and checking dimensions.
All construction information should be taken from figured dimensions only.
Any discrepancies between drawings, specifications and site conditions must be brought to the attention of the supervising officer.

This drawing is for planning purposes only. It is not intended to be used for construction purposes. Whilst all reasonable efforts are used to ensure drawings are accurate, Astle Planning and Design Ltd accept no responsibility or liability for any reliance placed on, or use made of, this plan by anyone for purposes other than those stated above.

LAND OFF WILBRAHAM ROAD, CHORLTON

HARD SURFACING LAYOUT



Hard Surfacing Key

- Proposed Adoptable Carriageway 5.5m wide (Bitmac)
- Proposed Adoptable Footway/Footpath 2.0m wide (Bitmac)
- Proposed Private Shared Access Drives (Bitmac)
- Proposed Private Driveway (Bitmac)
- Private Footpaths and Patios
- Proposed Adoptable Raised Table (Block Paving, colour - Heather)

References

Highways - Focus Transport Planning dwg no. Figure TA10, dated 08.07.22, Revision B

Tree Survey - Tree Survey & Tree Removal Plan 14807_P01 produced by Tyler Grange



OS Plan - Licence no. 100022432

Topographical Survey - extracted from dwg no. S22-205, produced by JLP Surveying.

Red Edge Boundary - extracted from dwg no. EBA01 Rev B

General Notes

- This drawing needs to be read in conjunction with the following plans:
- Planning layout
 - Landscaping Layout

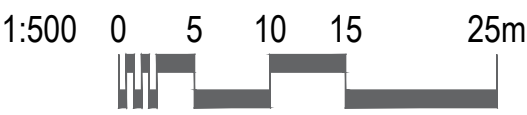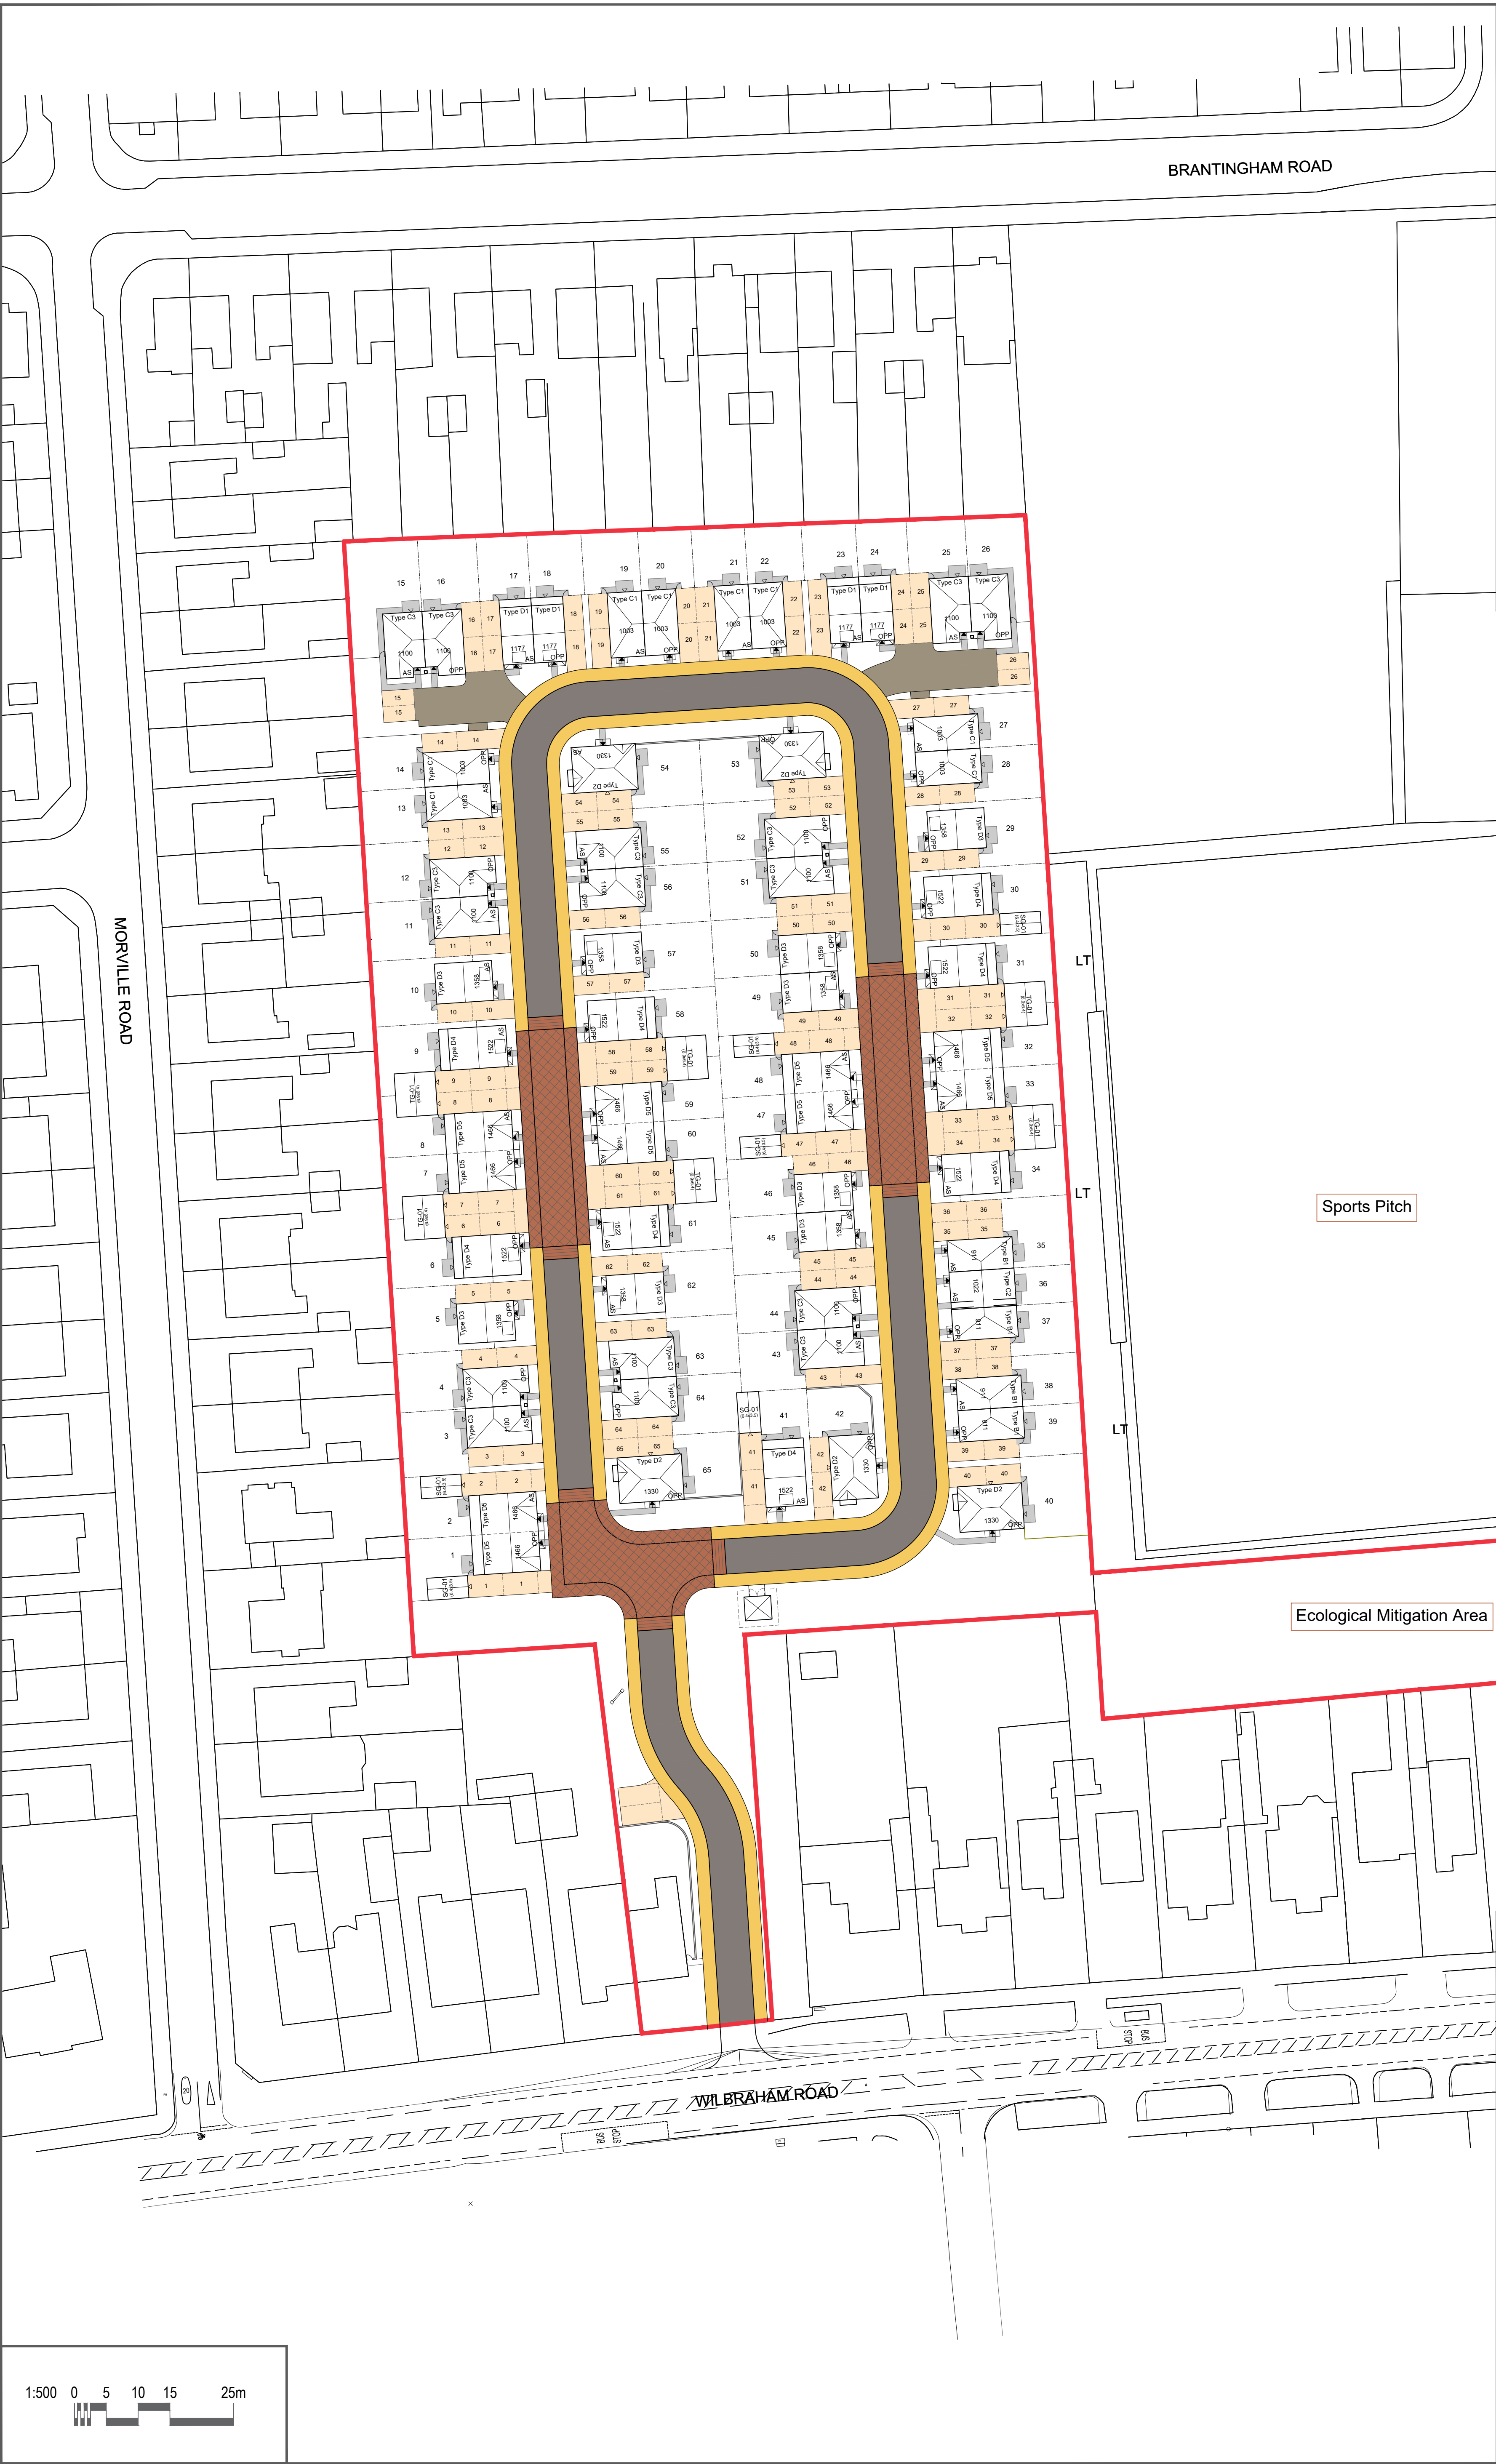

C	22.11.2022	Site access details updated	AE	
B	17.11.2022	Red edge boundary updated	AE	
A	12.10.2022	1st Issue	CB	
Rev.	Date	Description	By	Chd

Client



Project

**LAND OFF WILBRAHAM ROAD
CHORLTON**

Drawing Title

**HARD SURFACING
LAYOUT**

Drawn by

AE

Checked by

Date

06.10.22

Status

PLANNING

Scale @ A1

1:500

Job no.

AH158

Dwg.no.

HS01

Rev.

C



Astle Planning & Design Limited
The Steam Mill,
Steam Mill Street,
Chester,
CH3 5AN

architecture
masterplanning
urban design

01244 886644
info@astlepd.co.uk
www.astlepd.co.uk

This drawing is the copyright © of Astle Planning & Design Ltd and shall not be altered, copied, photographed or reproduced in any way without the written authority of Astle Planning & Design Ltd.