


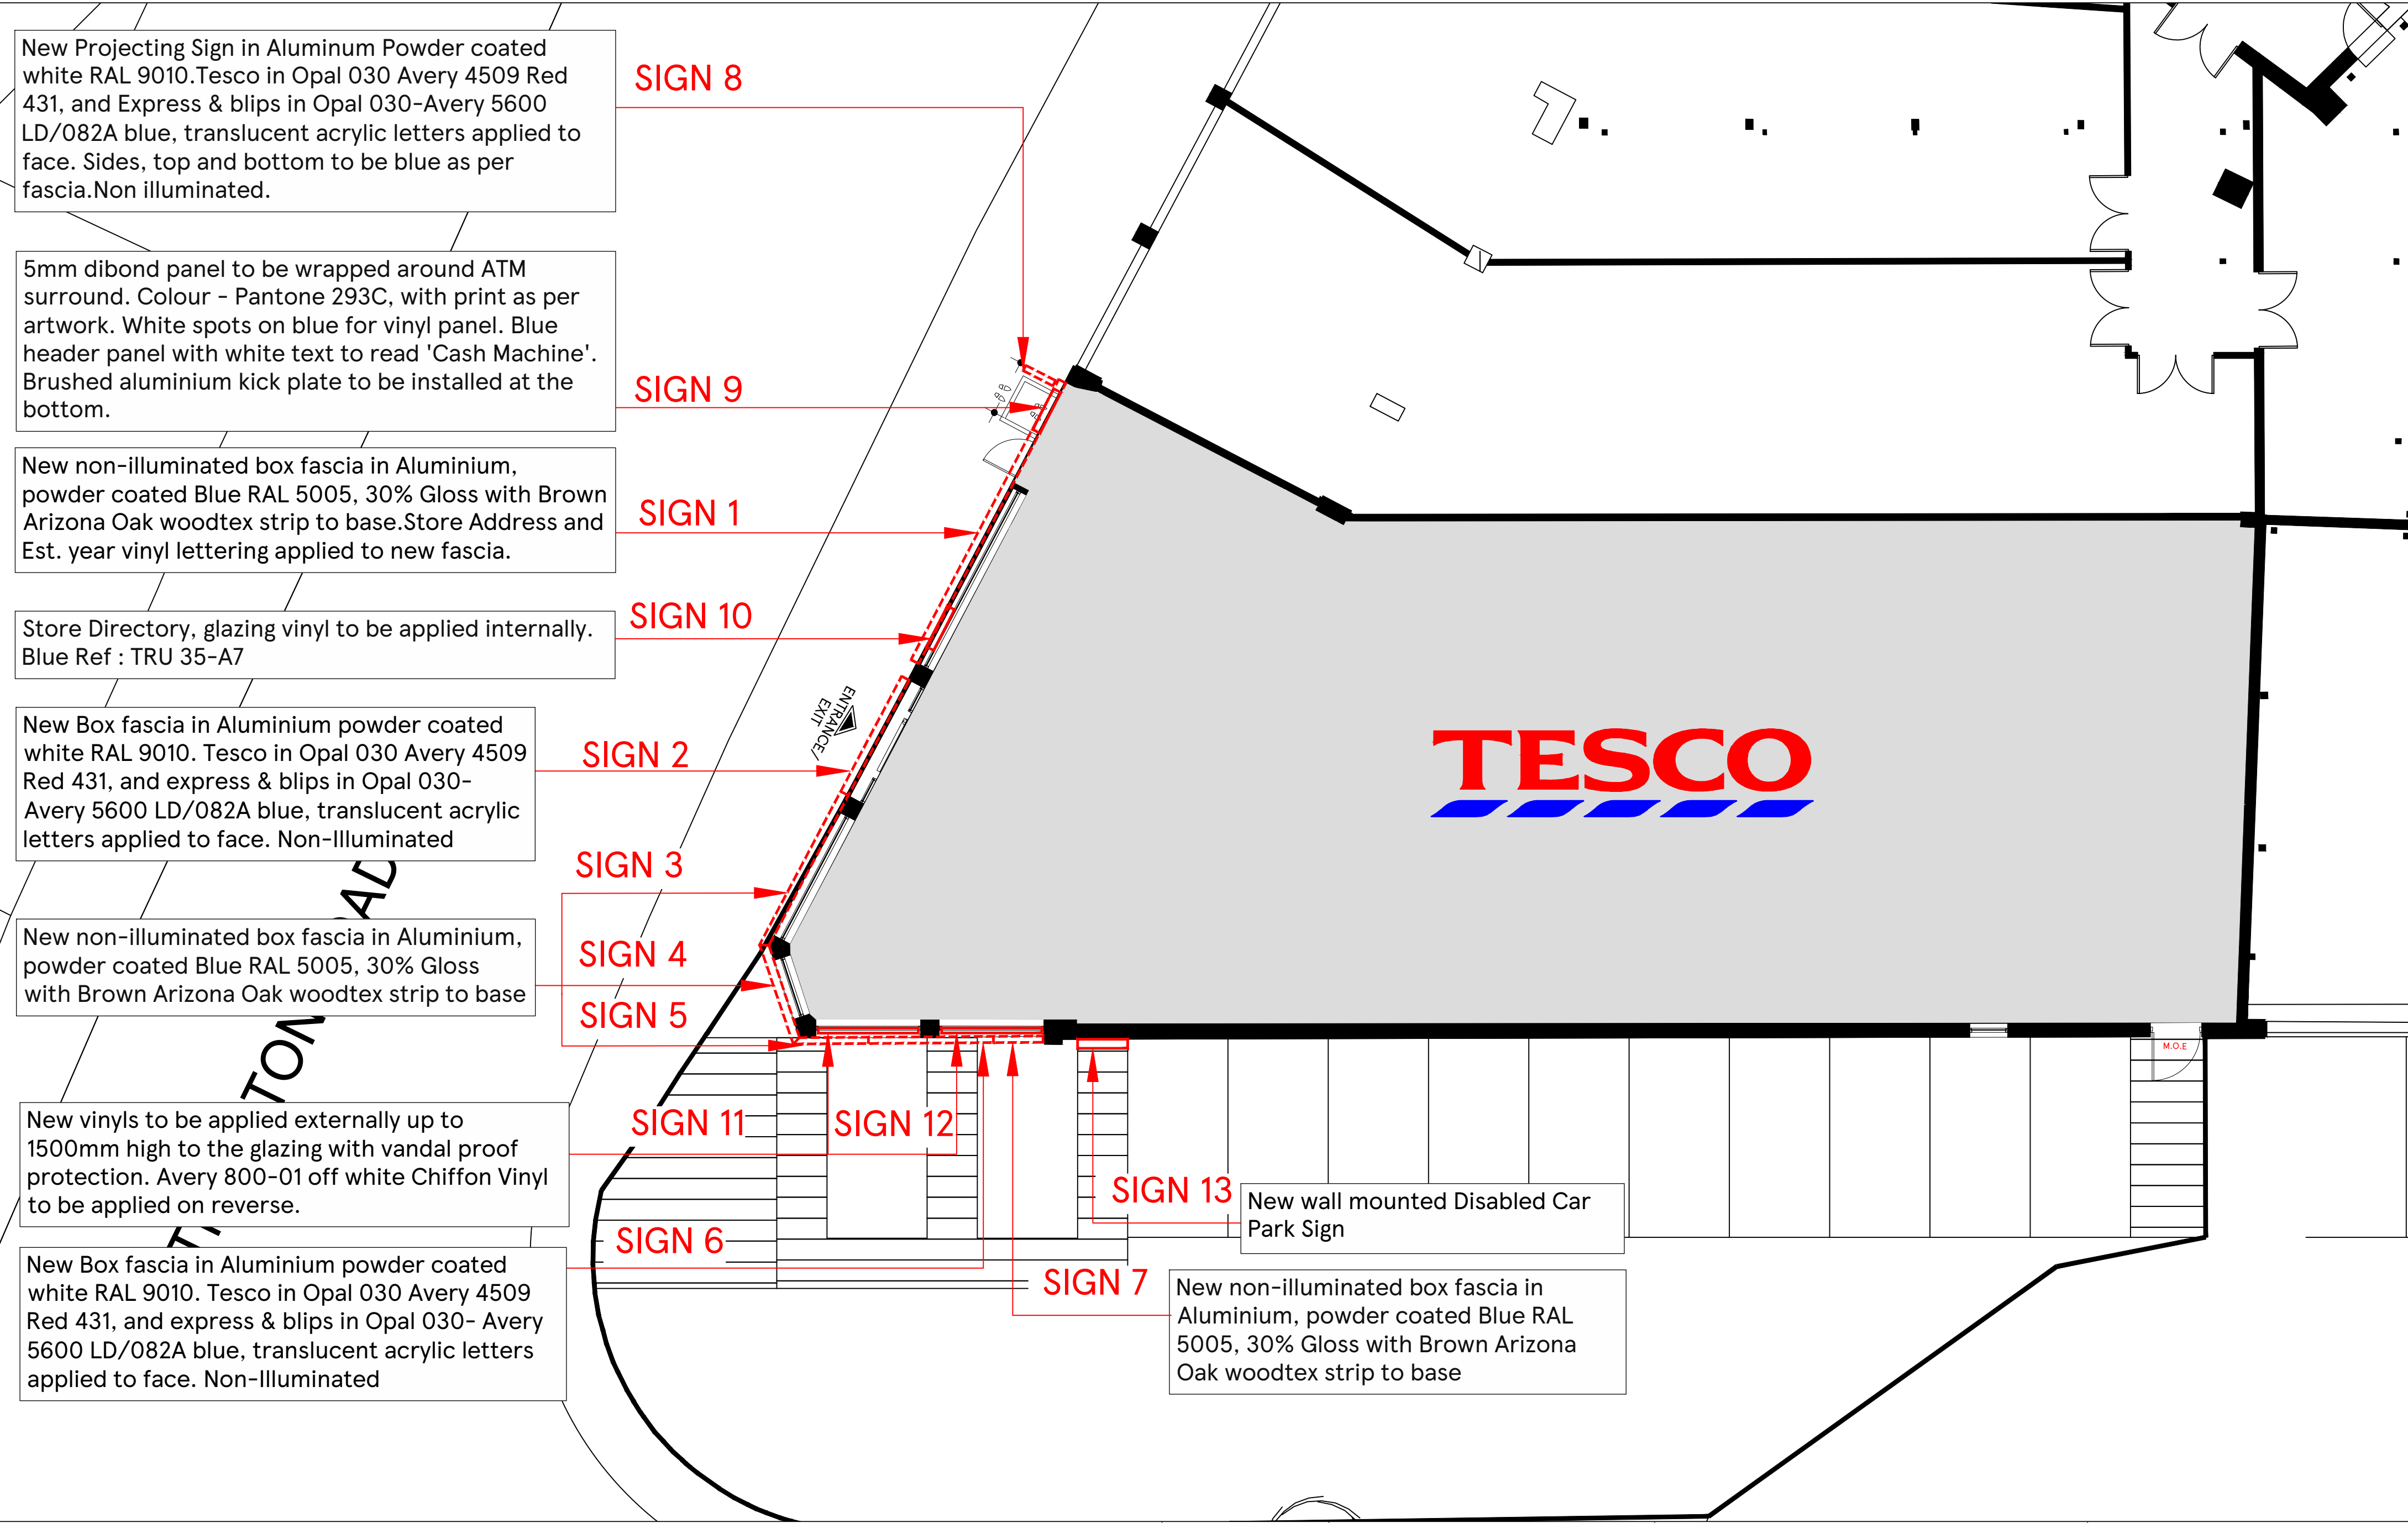

New Projecting Sign in Aluminum Powder coated white RAL 9010.Tesco in Opal 030 Avery 4509 Red 431, and Express & blips in Opal 030-Avery 5600 LD/082A blue, translucent acrylic letters applied to face. Sides, top and bottom to be blue as per fascia.Non illuminated.

5mm dibond panel to be wrapped around ATM surround. Colour - Pantone 293C, with print as per artwork. White spots on blue for vinyl panel. Blue header panel with white text to read 'Cash Machine'. Brushed aluminium kick plate to be installed at the bottom.

New non-illuminated box fascia in Aluminium, powder coated Blue RAL 5005, 30% Gloss with Brown Arizona Oak woodtex strip to base.Store Address and Est. year vinyl lettering applied to new fascia.

Store Directory, glazing vinyl to be applied internally. Blue Ref : TRU 35-A7

New Box fascia in Aluminium powder coated white RAL 9010. Tesco in Opal 030 Avery 4509 Red 431, and express & blips in Opal 030-Avery 5600 LD/082A blue, translucent acrylic letters applied to face. Non-Illuminated



New non-illuminated box fascia in Aluminium, powder coated Blue RAL 5005, 30% Gloss with Brown Arizona Oak woodtex strip to base

New vinyls to be applied externally up to 1500mm high to the glazing with vandal proof protection. Avery 800-01 off white Chiffon Vinyl to be applied on reverse.

New Box fascia in Aluminium powder coated white RAL 9010. Tesco in Opal 030 Avery 4509 Red 431, and express & blips in Opal 030- Avery 5600 LD/082A blue, translucent acrylic letters applied to face. Non-Illuminated

NEW wall mounted Disabled Car Park Sign

New non-illuminated box fascia in Aluminium, powder coated Blue RAL 5005, 30% Gloss with Brown Arizona Oak woodtex strip to base

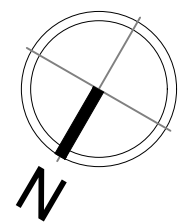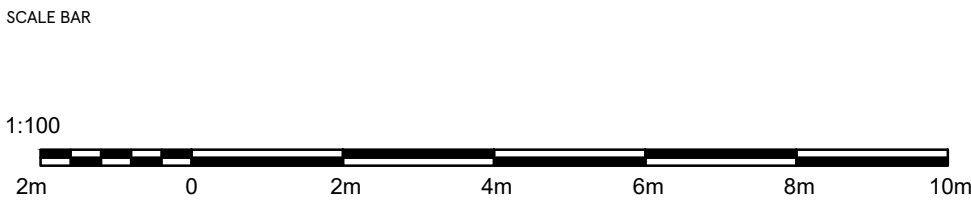

DRAWING NO	02_5908_02C_R1
SCALE	1:100@A2
DATE	09.02.2023
CHECKED BY	DEEKSHA
DRAWN BY	RITESH

STORE TYPE	EXPRESS
STORE NAME	WHALLEY RANGE
CONTENT	PROPOSED PLAN_ADV

TESCO

FEASIBILITY PLANNING
STORE PLANNING DEPARTMENT
PROPERTY SERVICES
HIGHWOODS BUILDING, KESTREAL WAY
WELWYN GARDEN CITY, HERTFORDSHIRE, AL7 1GB UK
TELEPHONE : 01707 395150

THE COPYRIGHT AND ALL OTHER RIGHTS IN AND RELATING TO THIS PUBLICATION BELONG TO AND ARE THE SOLE PROPERTY OF TESCO STORES LIMITED. ALL RIGHTS ARE RESERVED. NEITHER THE WHOLE NOR ANY PART OF THIS PUBLICATION MAY BE REPRODUCED OR TRANSMITTED IN ANY FORM OR BY ANY ELECTRONIC OR MECHANICAL MEANS INCLUDING PHOTOCOPYING AND RECORDING OR FROM ANY RETRIEVAL SYSTEM WITHOUT THE PRIOR WRITTEN LICENCE FROM THE OWNER. ©1997 TESCO STORES LIMITED