


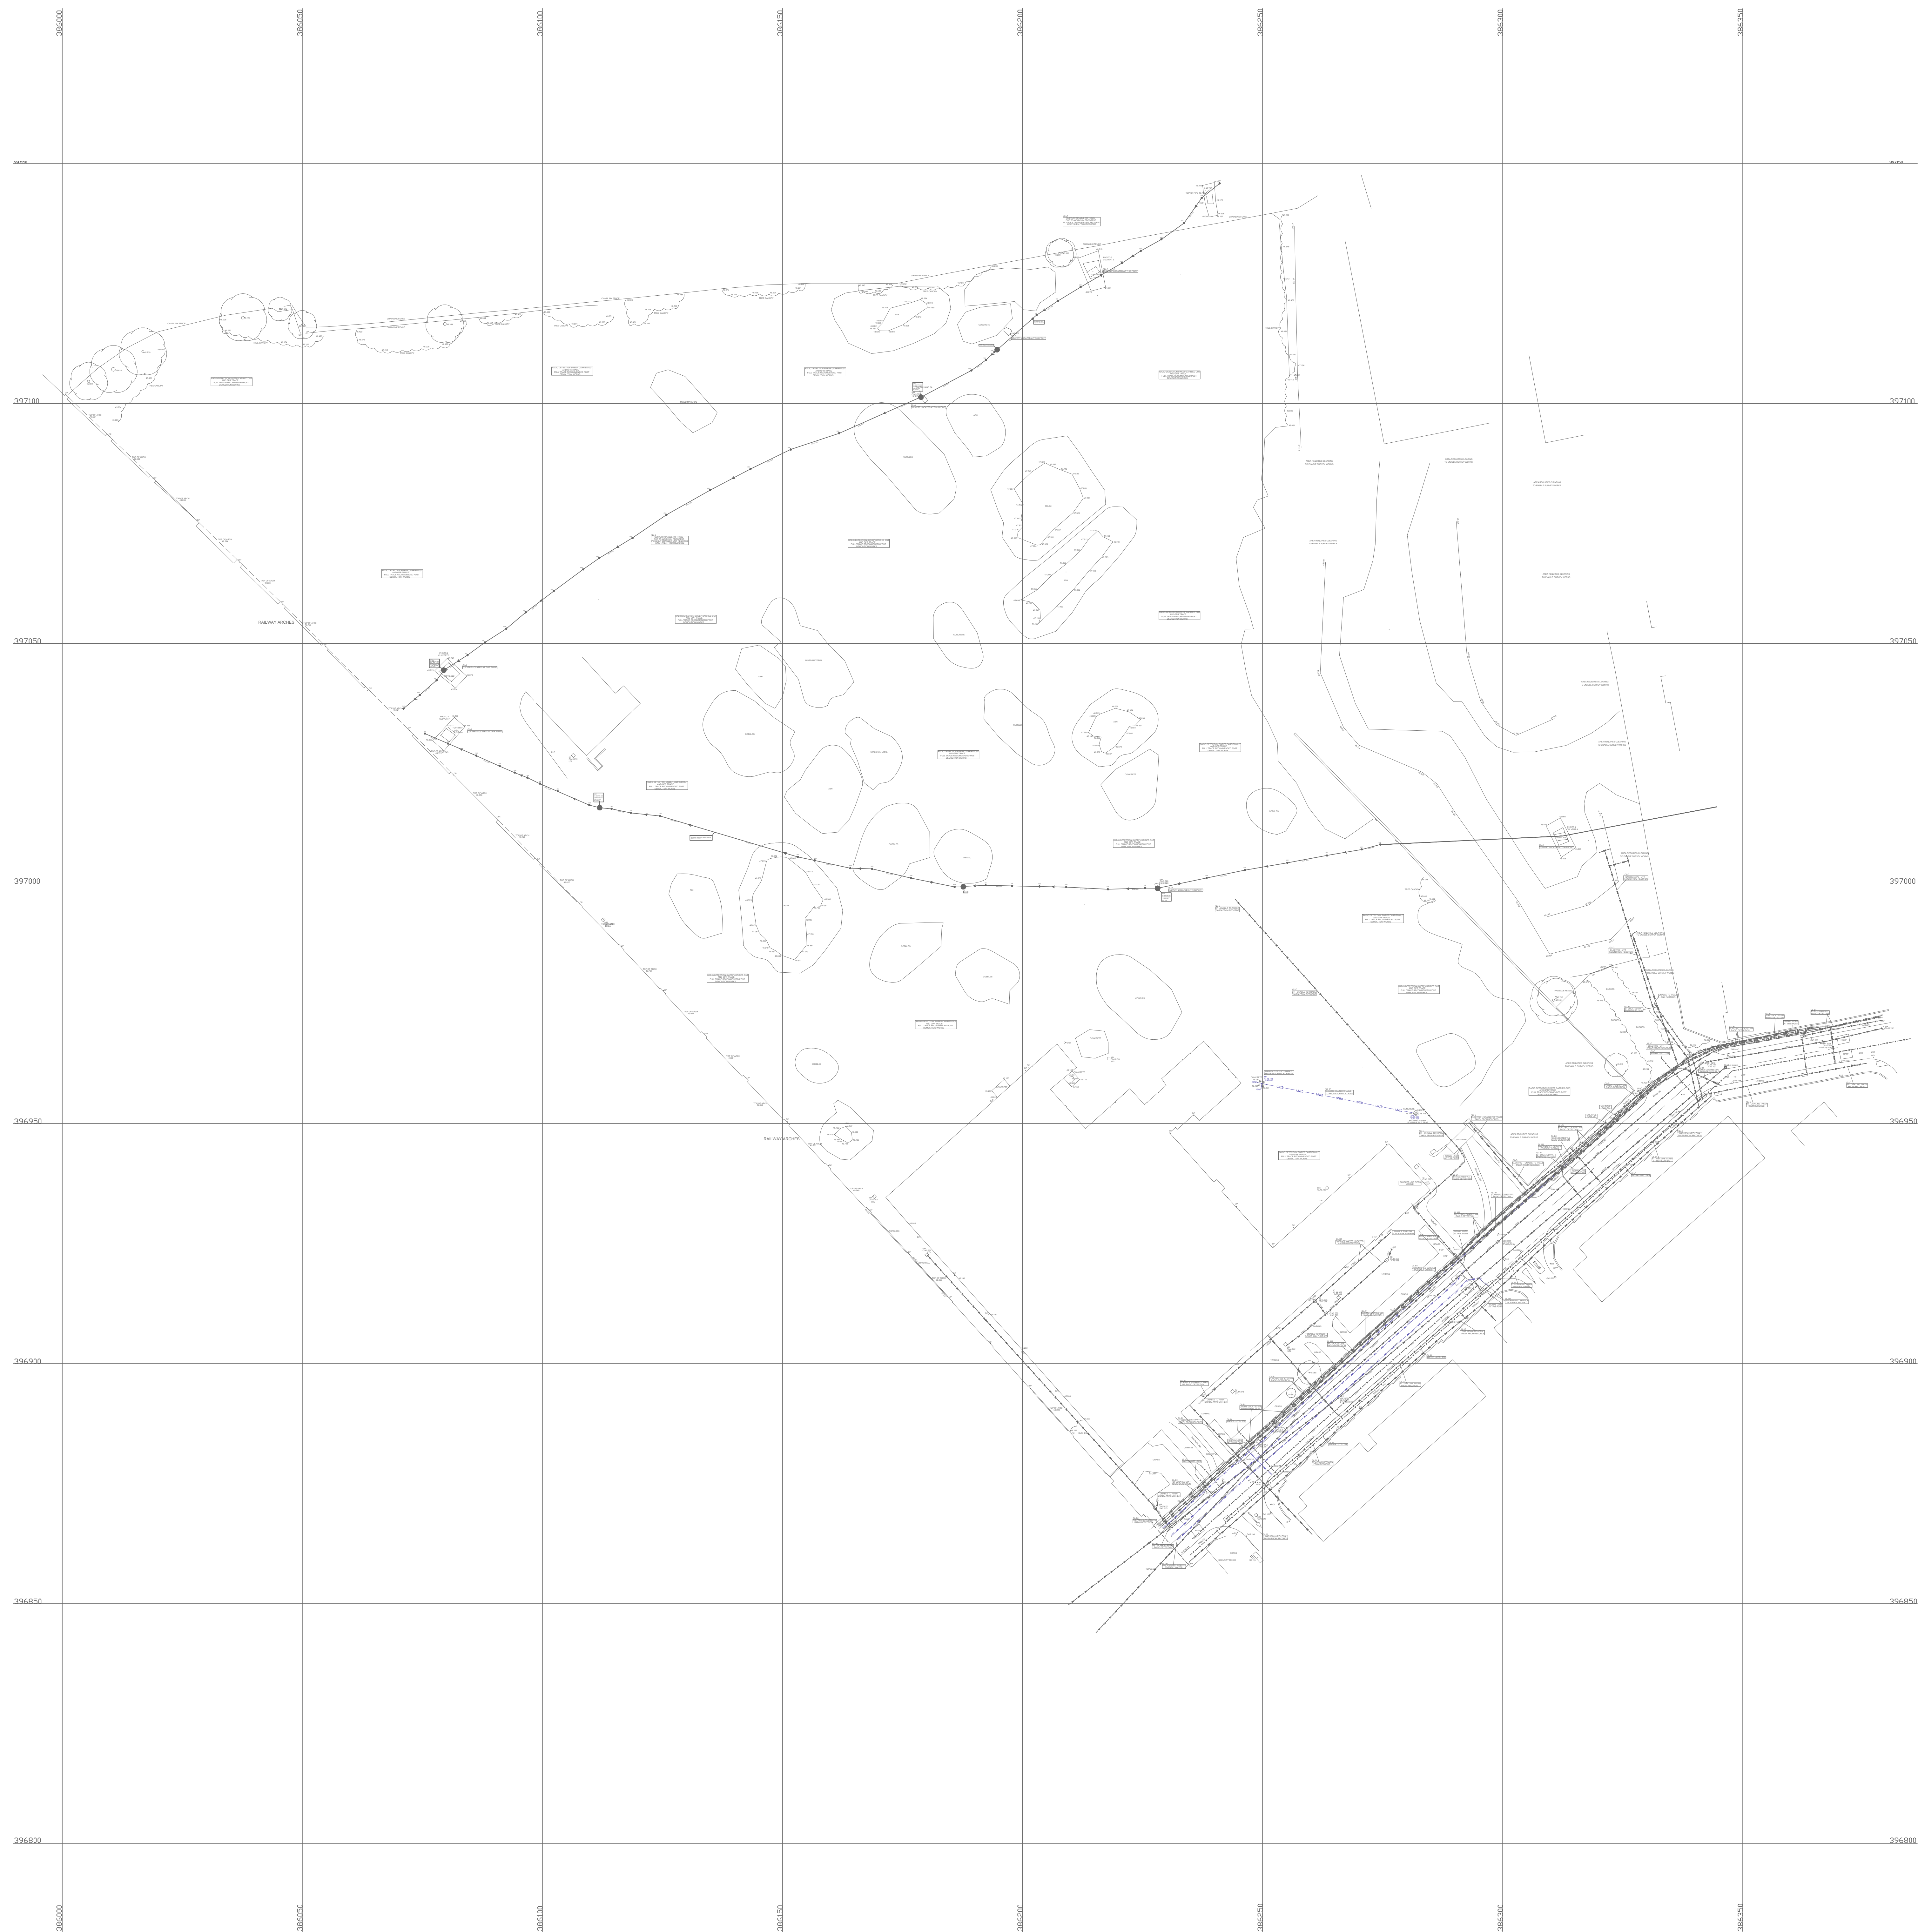

LEGEND

[illegible]

80 SACHOF PPE
81A BLOOMER
82T END OF TRACE
83A OUT OF SURVEY AREA
84N NO FURTHER GPE CONTACTS
85P NO VISIBLE PIPE
86L
87N TACED FROM RECORDS
88P TOP OF PIPE
89 UNKNOWN GEORGE
90L UNABLE TO LIFT
91P UNABLE TO PUSH SONDE FURTHER
92T UNABLE TO TRADE

UNDERGROUND UTILITIES SERVICES DISCLAIMER

NOTE 1

[illegible]

REVISIONS

REV.	DESCRIPTION	SURVEYED	DRAWN	DATE
A	CULVERT EXPOSED ON SITE AND ADDED TO SURVEY	JR	PSH	38.06.00
B	CULVERT EXPOSED OFF SITE AND ADDED TO SURVEY	JR/JD	PSH	12.12.00
C	FWLS CULVERT LOCATIONS ADDED		AS	18.01.00

JLP Surveying

JLP Surveying Consultants Ltd,
Suite 45 Rodney House,
King Street,
Wigan
WN1 1BT
Tel - 01942 243313
Fax - 01942 492230
Mobile - 07710 428498
EMAIL:- peterhouston@jlpurveyors.com

PROJECT
BENNETT STREET
MANCHESTER

DRAWING TITLE

PAS 128 Utility Survey

SCALE 1:500	SHEET SIZE A0	No. of SHEETS 1	DATE 03.05.2022	REVISION C
----------------	------------------	--------------------	--------------------	---------------

S22-291