



The use of this data by the recipient acts as an agreement of the following statements. Do not use this data if you do not agree with any of the following statements:-

All drawings are based upon site information supplied by third parties and as such their accuracy cannot be guaranteed. All features are approximate and subject to clarification by a detailed topographical survey, statutory service enquiries and confirmation of the legal boundaries.

The controlled version of this drawing should be viewed in DWF or PDF format not DWG or other formats. All prints of this drawing must be made in full colour.

Where this drawing has been based upon Ordnance Survey data, it has been reproduced under the terms of Ryder Licence No. 100000144. Reproduction of this drawing in whole or in part is prohibited without the prior permission of Ordnance Survey.

Do not scale the drawing. Use figured dimensions in all cases. Check all dimensions on site. Report any discrepancies in writing to Ryder before proceeding.

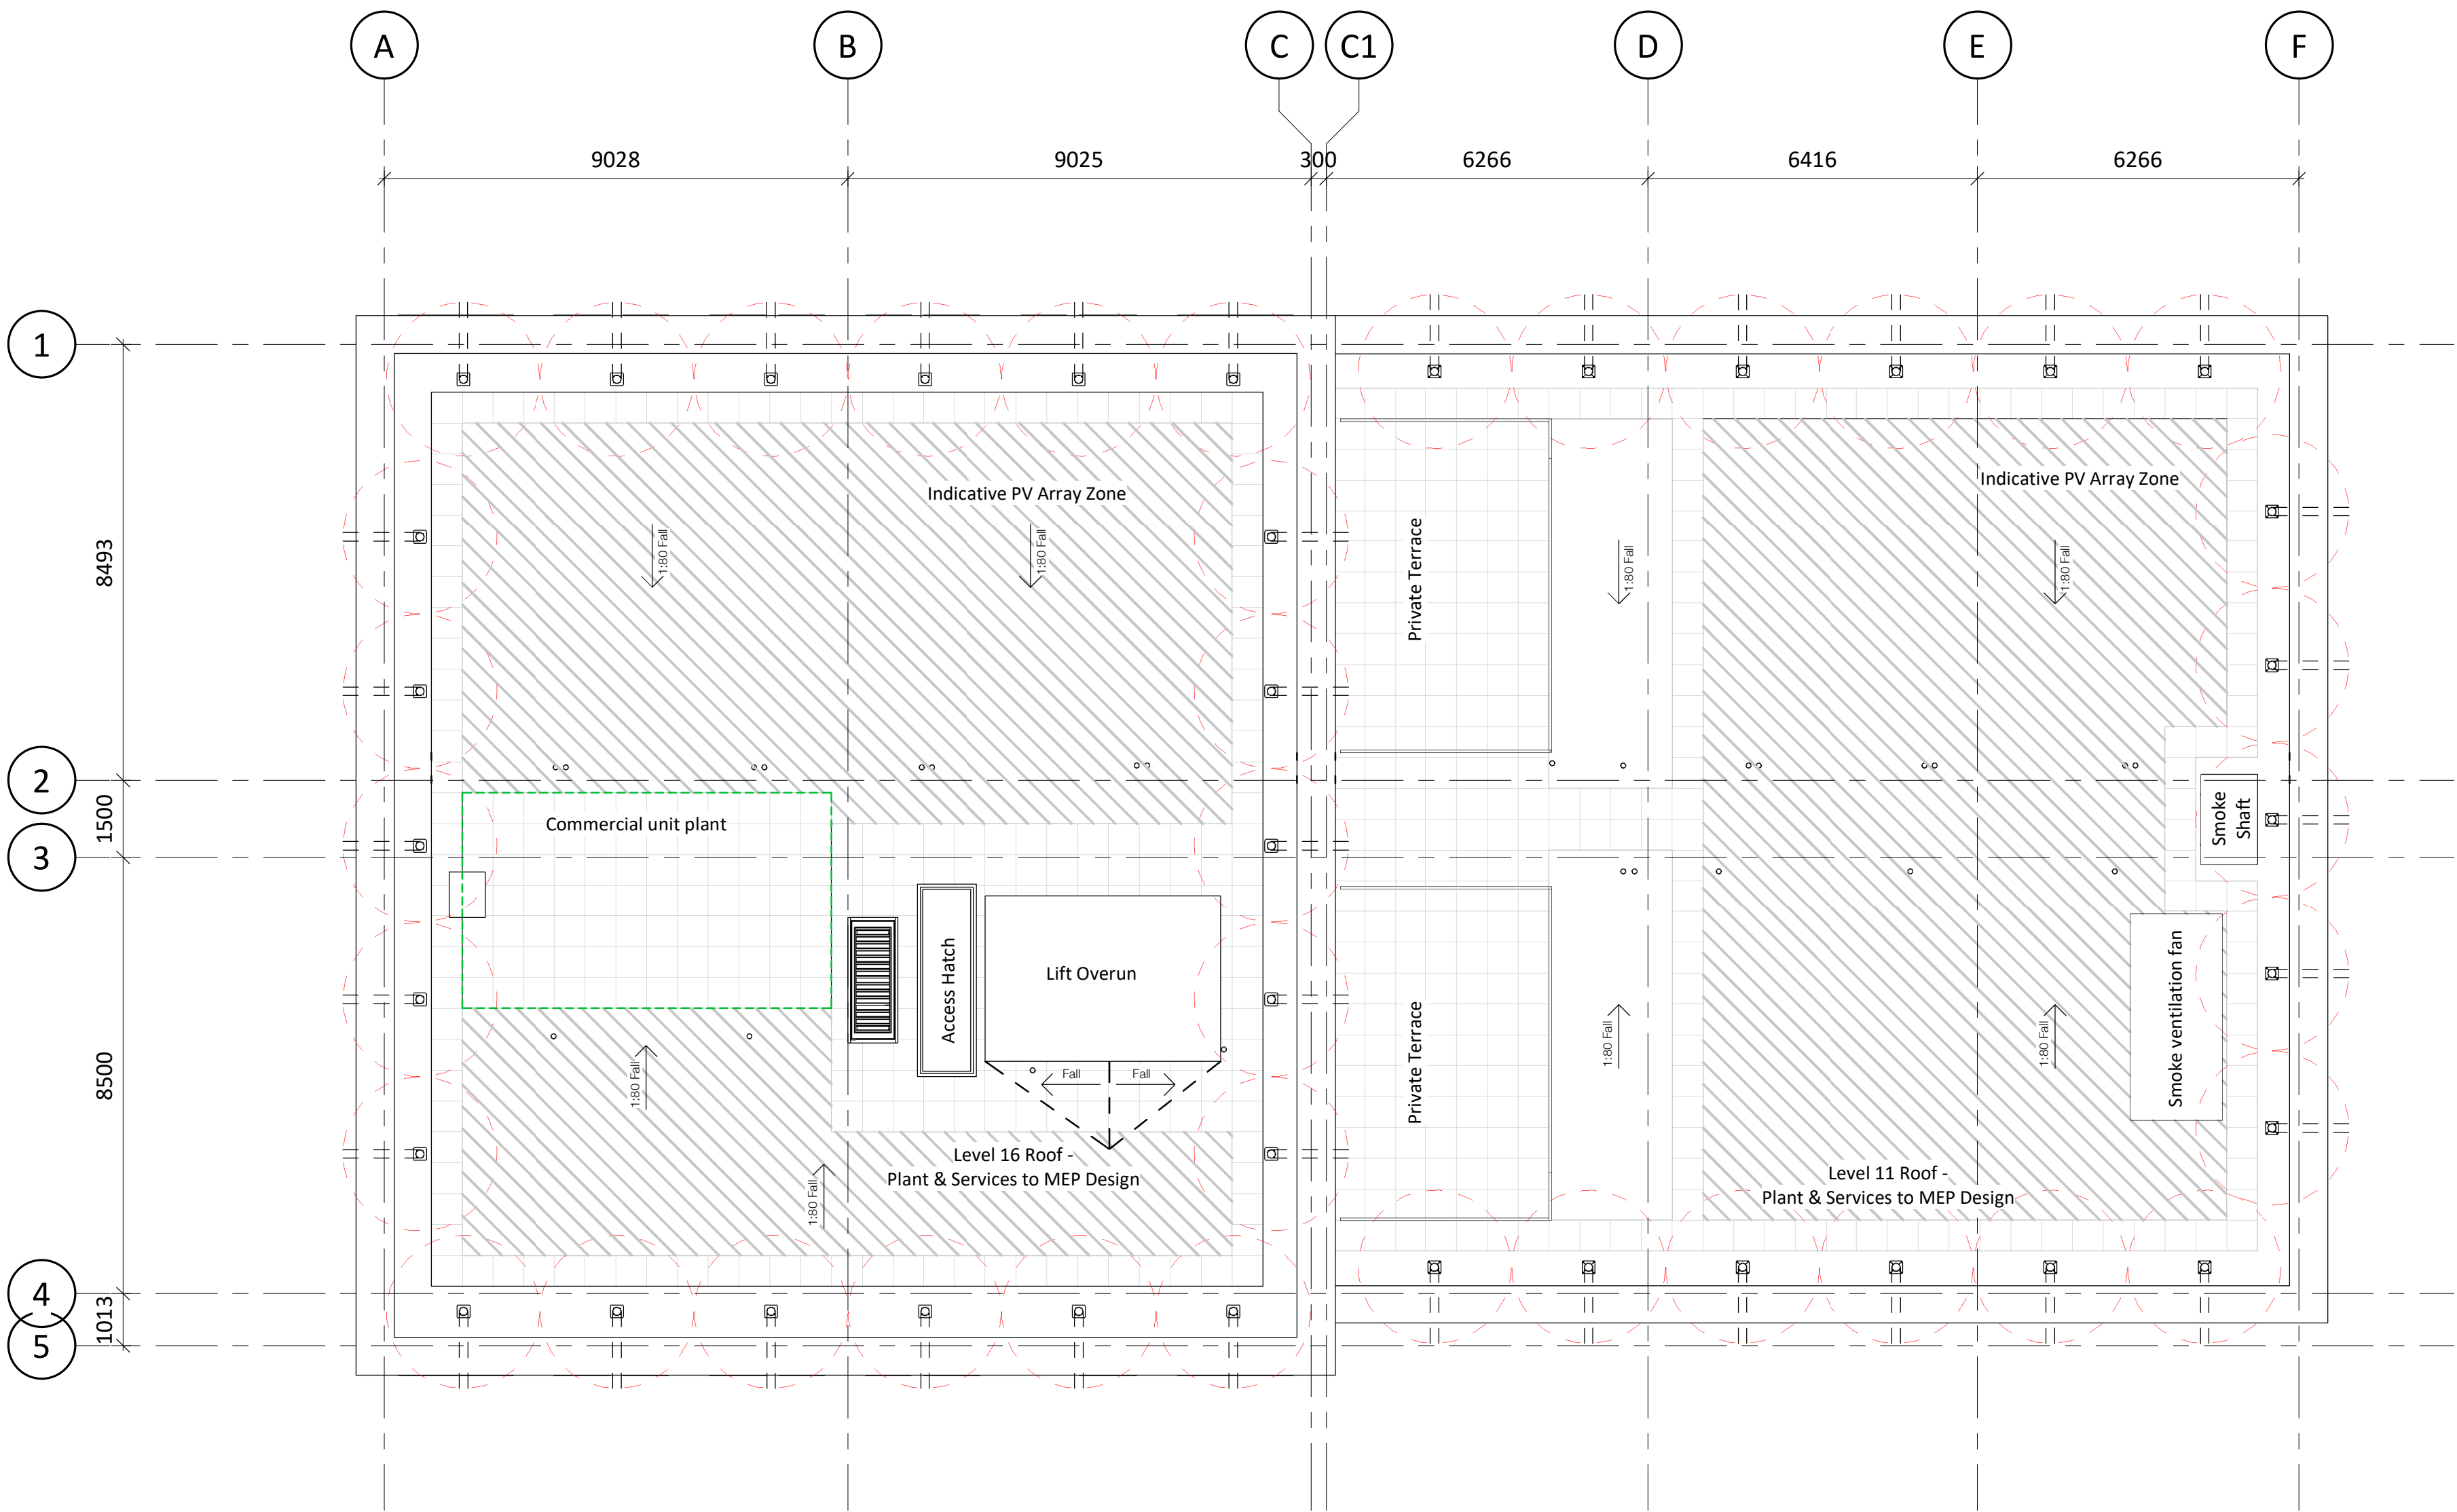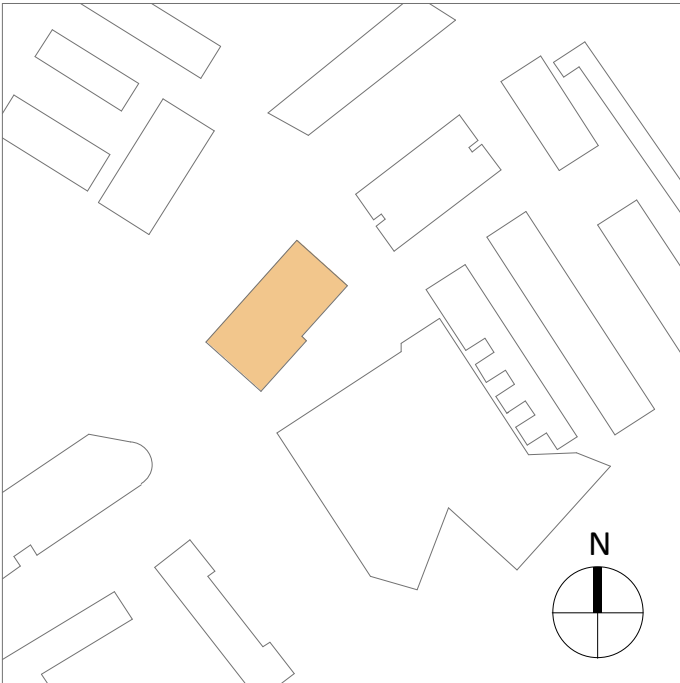

Revision	Date	Drawn by	Checked by
C01	12/07/21	JST	AAL
Issued for Construction			
Revision	Date	Drawn by	Checked by
P10	05/07/21	JST	AAI
Roof covering amended to show 600mm wide paving sections and soil vents moved further from private terraces on Level 11			
Revision	Date	Drawn by	Checked by
P09	30/03/21	JST	AAL
Terrace fencing revised and plant screen omitted			
Revision	Date	Drawn by	Checked by
P08	24/02/21	AAI	SFr
Plant screen to level 16 omitted. AQV added to level 16			
Revision	Date	Drawn by	Checked by
P07	08/1/20	AAI	SFr
Plant screen to level 16 indicated			
Revision	Date	Drawn by	Checked by
P06	09/11/20	AAI	SFr
Title block updated in line with client comments			
Revision	Date	Drawn by	Checked by
P05	28/10/20	AAI	SFr
Indicative plant provision updated in line with MEP drawings. Davit system anchor points indicated			
Revision	Date	Drawn by	Checked by
P04	04/05/20	AAI	MSm
Updated in line with client comments. Smoke shaft location amended			
Revision	Date	Drawn by	Checked by
P03	24/04/20	AAI	MSm
Updated in line with Stage 3 development			
Revision	Date	Drawn by	Checked by
P02	31/03/20	AAI	MSm
Private terraces added. Indicative area of PV reduced in line with MEP comments			
Revision	Date	Drawn by	Checked by
P01	06/03/20	AAI	MSm
First Issue			

Amendment
Purpose of Issue
Issued for information
Project
Waterside Places
Islington Wharf - Phase 4
Manchester
Drawing
Roof Level GA Plan

Drawing No.	Originator	Zone	Level	Type	Role	Number
Project ID	-	RYD	-00	-R1	-DR-	A -3016
Ryder Project No.	Scale at A1	Drawn By	Status	Revision		
2791-00	1 : 100	AAI	PD	C01		

info@ryderarchitecture.com
www.ryderarchitecture.com

Ryder



Level 16 - Roof

1 : 100