

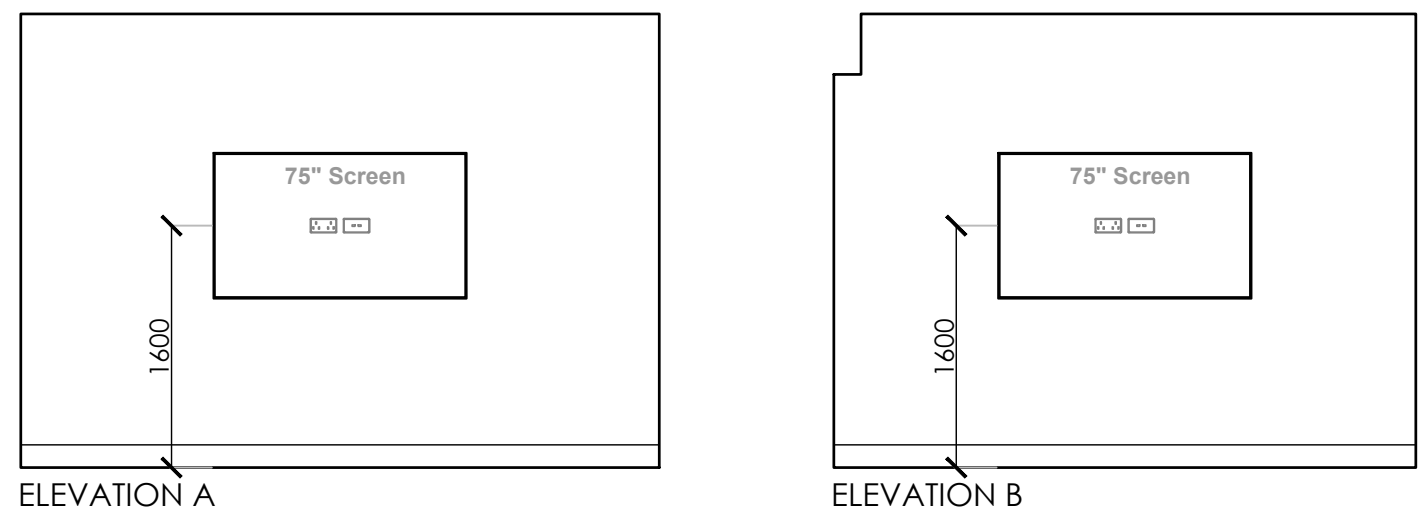


SHIP CANAL HOUSE, 9TH FLOOR

AUDIO VISUAL LAYOUT

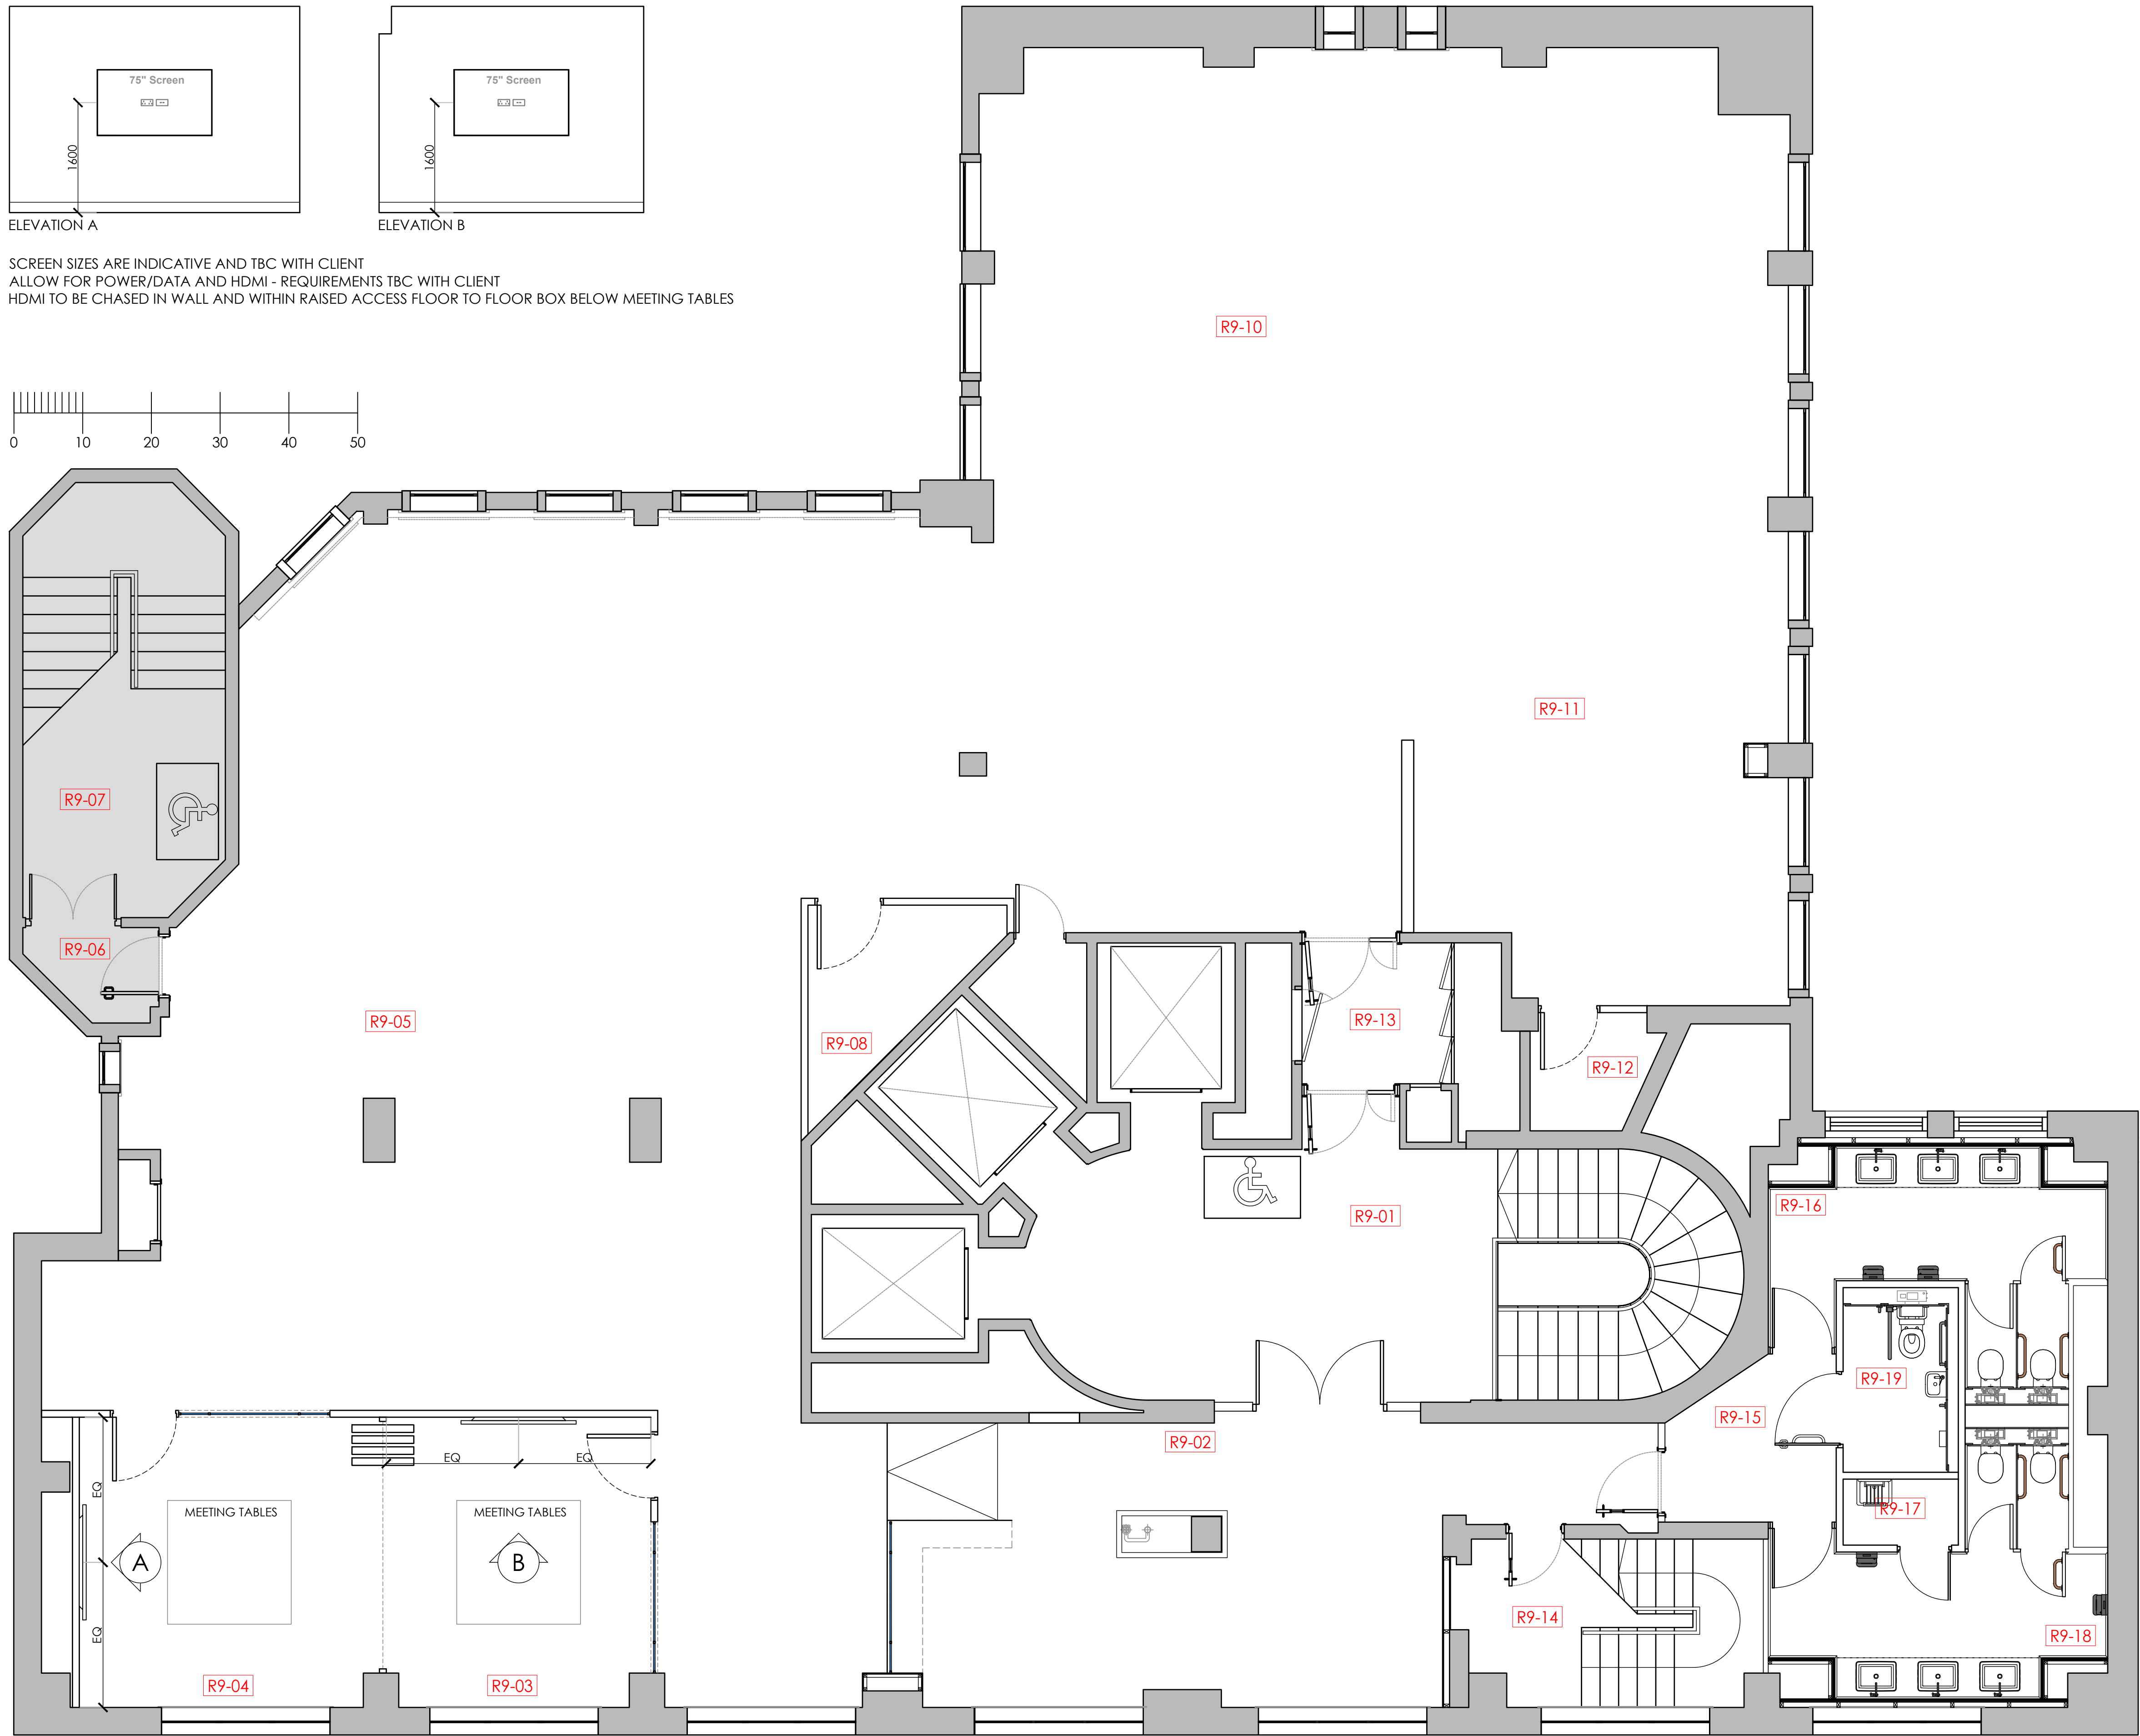

SCREEN SIZES ARE INDICATIVE AND TBC WITH CLIENT
ALLOW FOR POWER/DATA AND HDMI - REQUIREMENTS TBC WITH CLIENT
HDMI TO BE CHASED IN WALL AND WITHIN RAISED ACCESS FLOOR TO FLOOR BOX BELOW MEETING TABLES

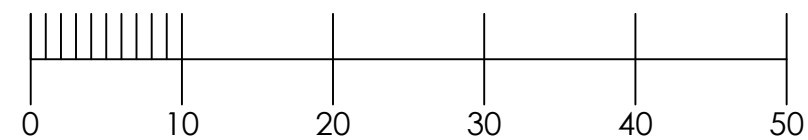

This drawing is the property of **bluesky** Design and must not be copied or otherwise reproduced. All dimensions must be checked on site before commencing work. This drawing was produced using AutoCAD 2019.

NOTE: ALL DRAWING INFORMATION SUBJECT TO SITE SURVEY AND DRAWING UPDATES POST STRIP-OUT

Rev	Date	Description	Initials
B	13.11.22	Heritage Issue	FLC
A	03.11.22	Issued for Tender	FLC

Client:	GROSVENOR
Project:	SHIP CANAL HOUSE
Address:	9TH FLOOR, SHIP CANAL HOUSE, KING STREET
Drawing Title:	AUDIO VISUAL LAYOUT
Date:	21.10.2022
Project Number:	1308
Scale:	1:50@A1
Drawn by:	CB
Drawing Number:	1308-09-AV-01B

bluesky Design
INTERIORS LIMITED
Studio 1, 149 High Street, Boston Spa, Leeds LS23 6BH
Tel: 01937 845 399 www.blueskydesigninteriors.co.uk