




Notes:

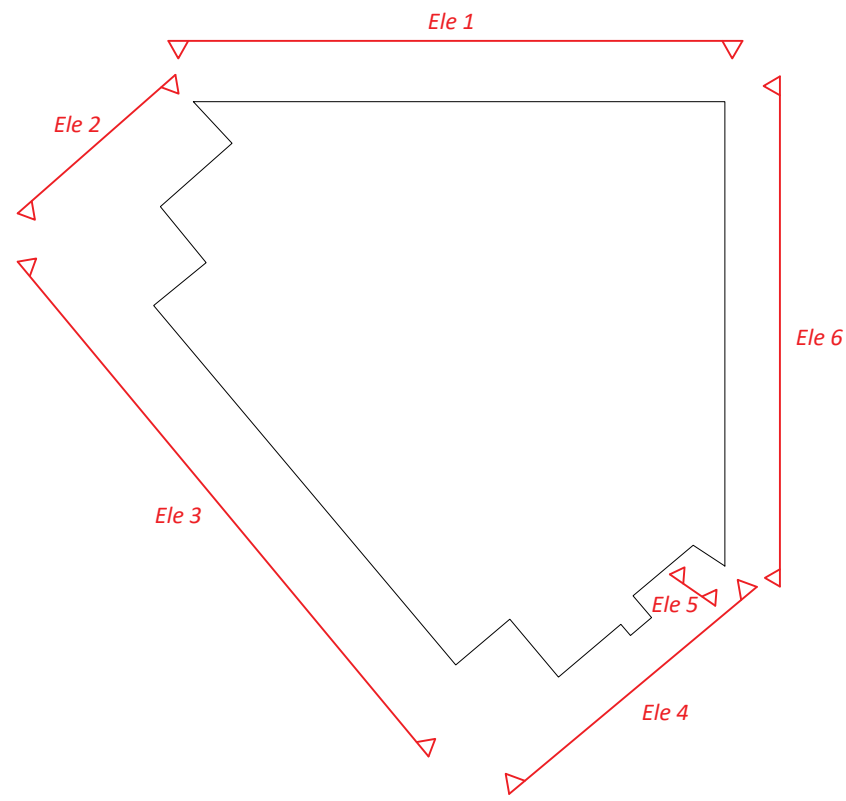

Elevation 4

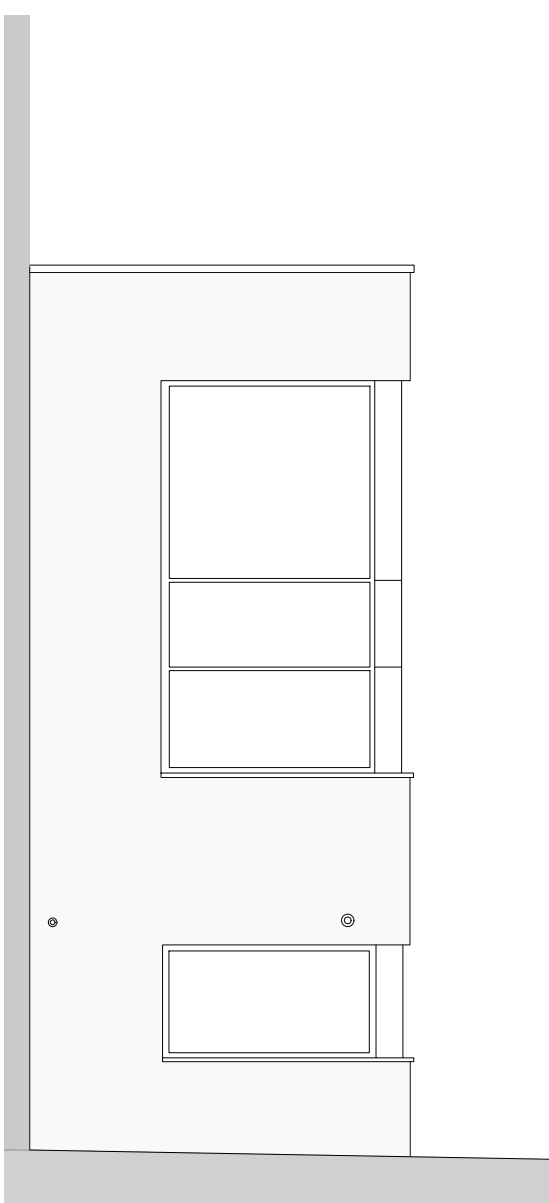

Elevation 5

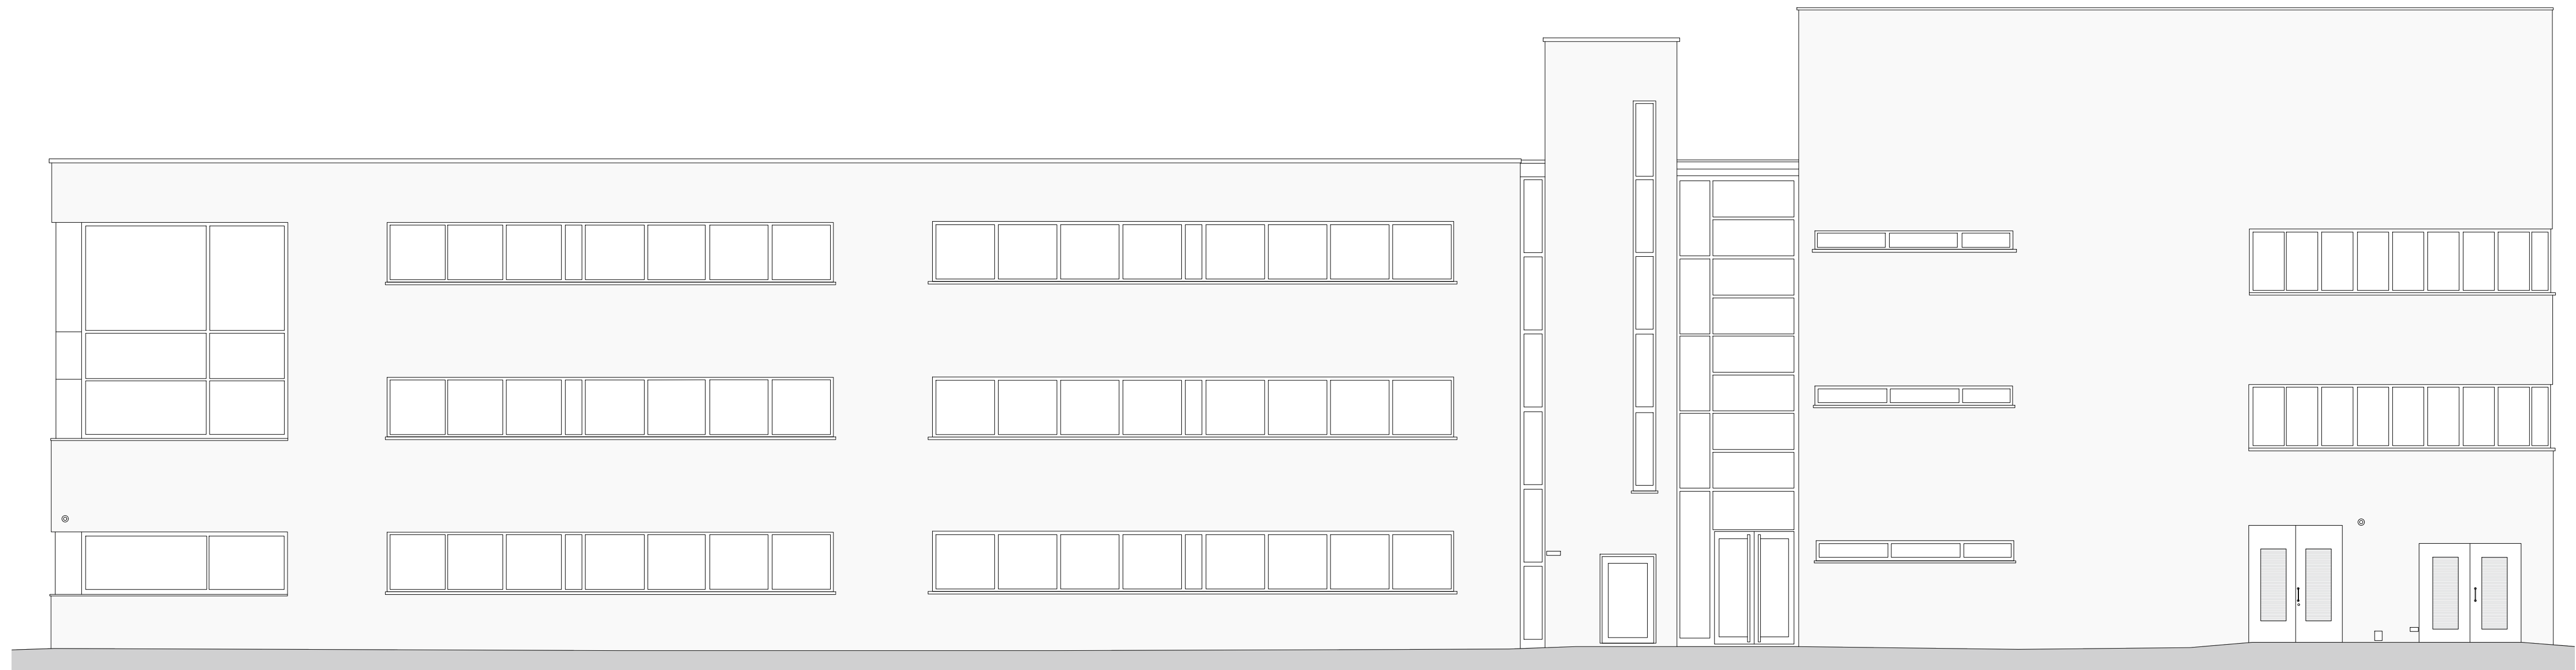

Elevation 6

Copyright: All rights reserved. This drawing must not be reproduced without permission from AA Projects Ltd. Do not scale off this drawing. All dimensions are to be checked on site by contractor / sub-contractor. Any discrepancies to be reported to AA Projects Ltd.

Rev	Date	Revision notes	By	Check