
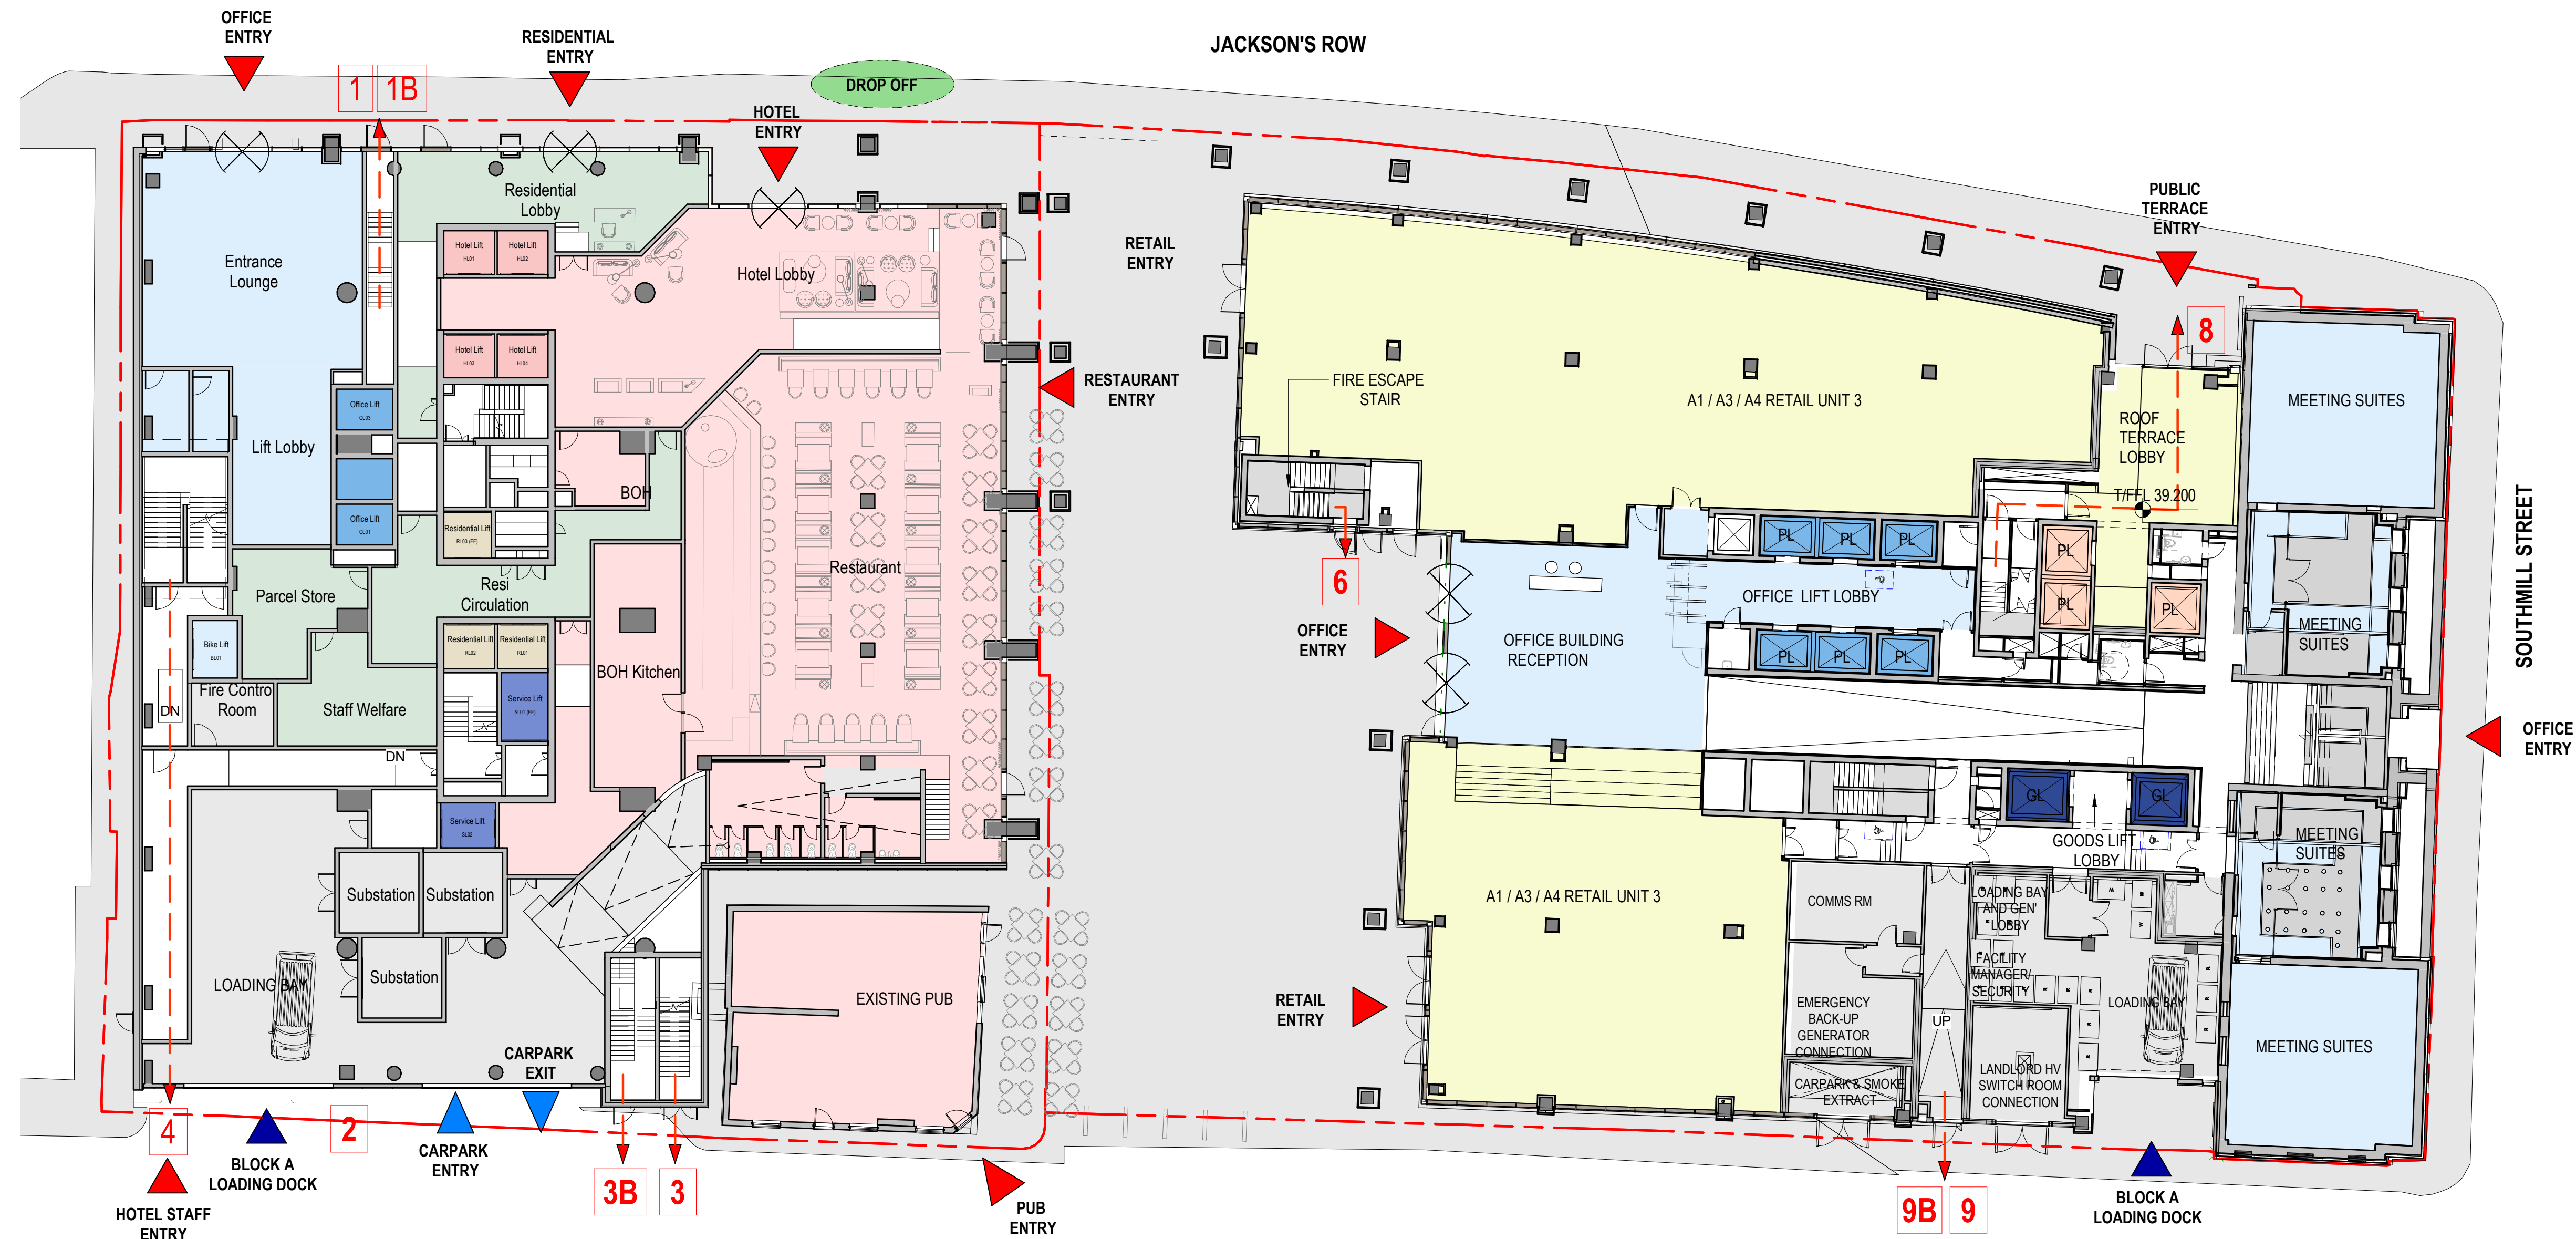


- PEDESTRIAN ENTRY/EXIT
LOADING DOCK ENTRY/EXIT
CARPARK ENTRY/EXIT
ESCAPE ROUTE AND EXIT

- 1 TOWER STAIR 1 SERVES LEVELS BASEMENT TO LEVEL 41
1B BASEMENT STAIR 1B SERVES LEVELS BASEMENT 03 TO GROUND LEVEL
USES MAIN STAIR 1 CORE WITH SPEARTED EXIT AT GROUND
2 TOWER STAIR 2 SERVES LEVELS BASEMENT TO LEVEL 41
3 PODIUM EXTERNAL STAIR 3 SERVES LEVELS GROUND TO LEVEL 6
3B BASEMENT STAIR 3B SERVES LEVELS BASEMENT 3 TO GROUND LEVEL
4 PODIUM STAIR 4 SERVES LEVELS GROUND TO LEVEL 6
6 OFFICE STAIR 6 SERVES LEVELS GROUND LEVEL TO LEVEL 8
8 OFFICE STAIR 8 SERVES LEVELS GROUND TO LEVEL 10
CONNECTS TO POLICE STATION BUILDING AND PUBLIC ROOF TERRACE
9 OFFICE STAIR 9 SERVES LEVELS GROUND TO LEVEL 10
CONNECTS TO POLICE STATION BUILDING AND PUBLIC ROOF TERRACE

- HOTEL PASSENGER LIFTS
RESIDENTIAL PASSENGER LIFTS
SERVICE LIFTS
OFFICE PASSENGER LIFTS
OFFICE / PUBLIC TERRACE GOODS LIFTS
ROOF TERRACE PASSENGER LIFTS

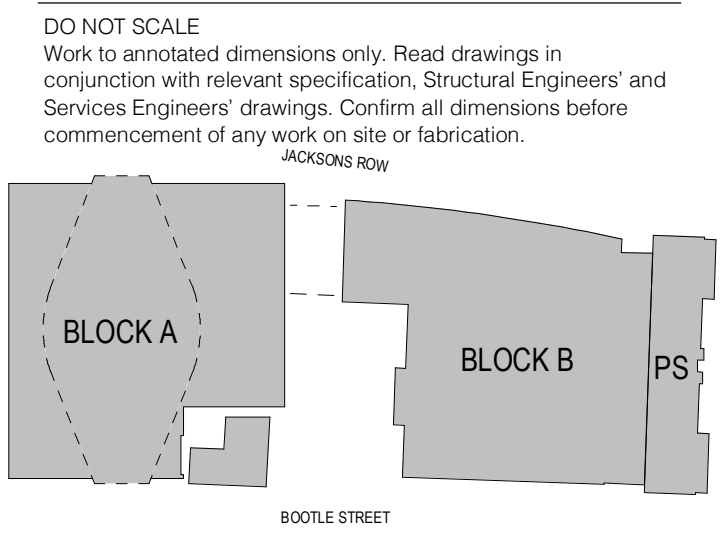

P01 Oct 22 - S73 First Issue 14/10/22
Rev: Details: Date:

client:
ST. MICHAEL'S
project:
ST. MICHAEL'S
job number:
0643
status:
PLANNING

title:
ACCESS - GROUND LEVEL

scale: As indicated
drawn by: Author
@ A1

drawing number:
HOD-S73-903

current revision date: 14/10/22
revision: P01

SGI Studios
1 Kelso Place
Marine Parade M15 4LE
t: +44(0)161 832 9842
e: mail@hodderandpartners.com
w: www.hodderandpartners.com

hodder+partners