


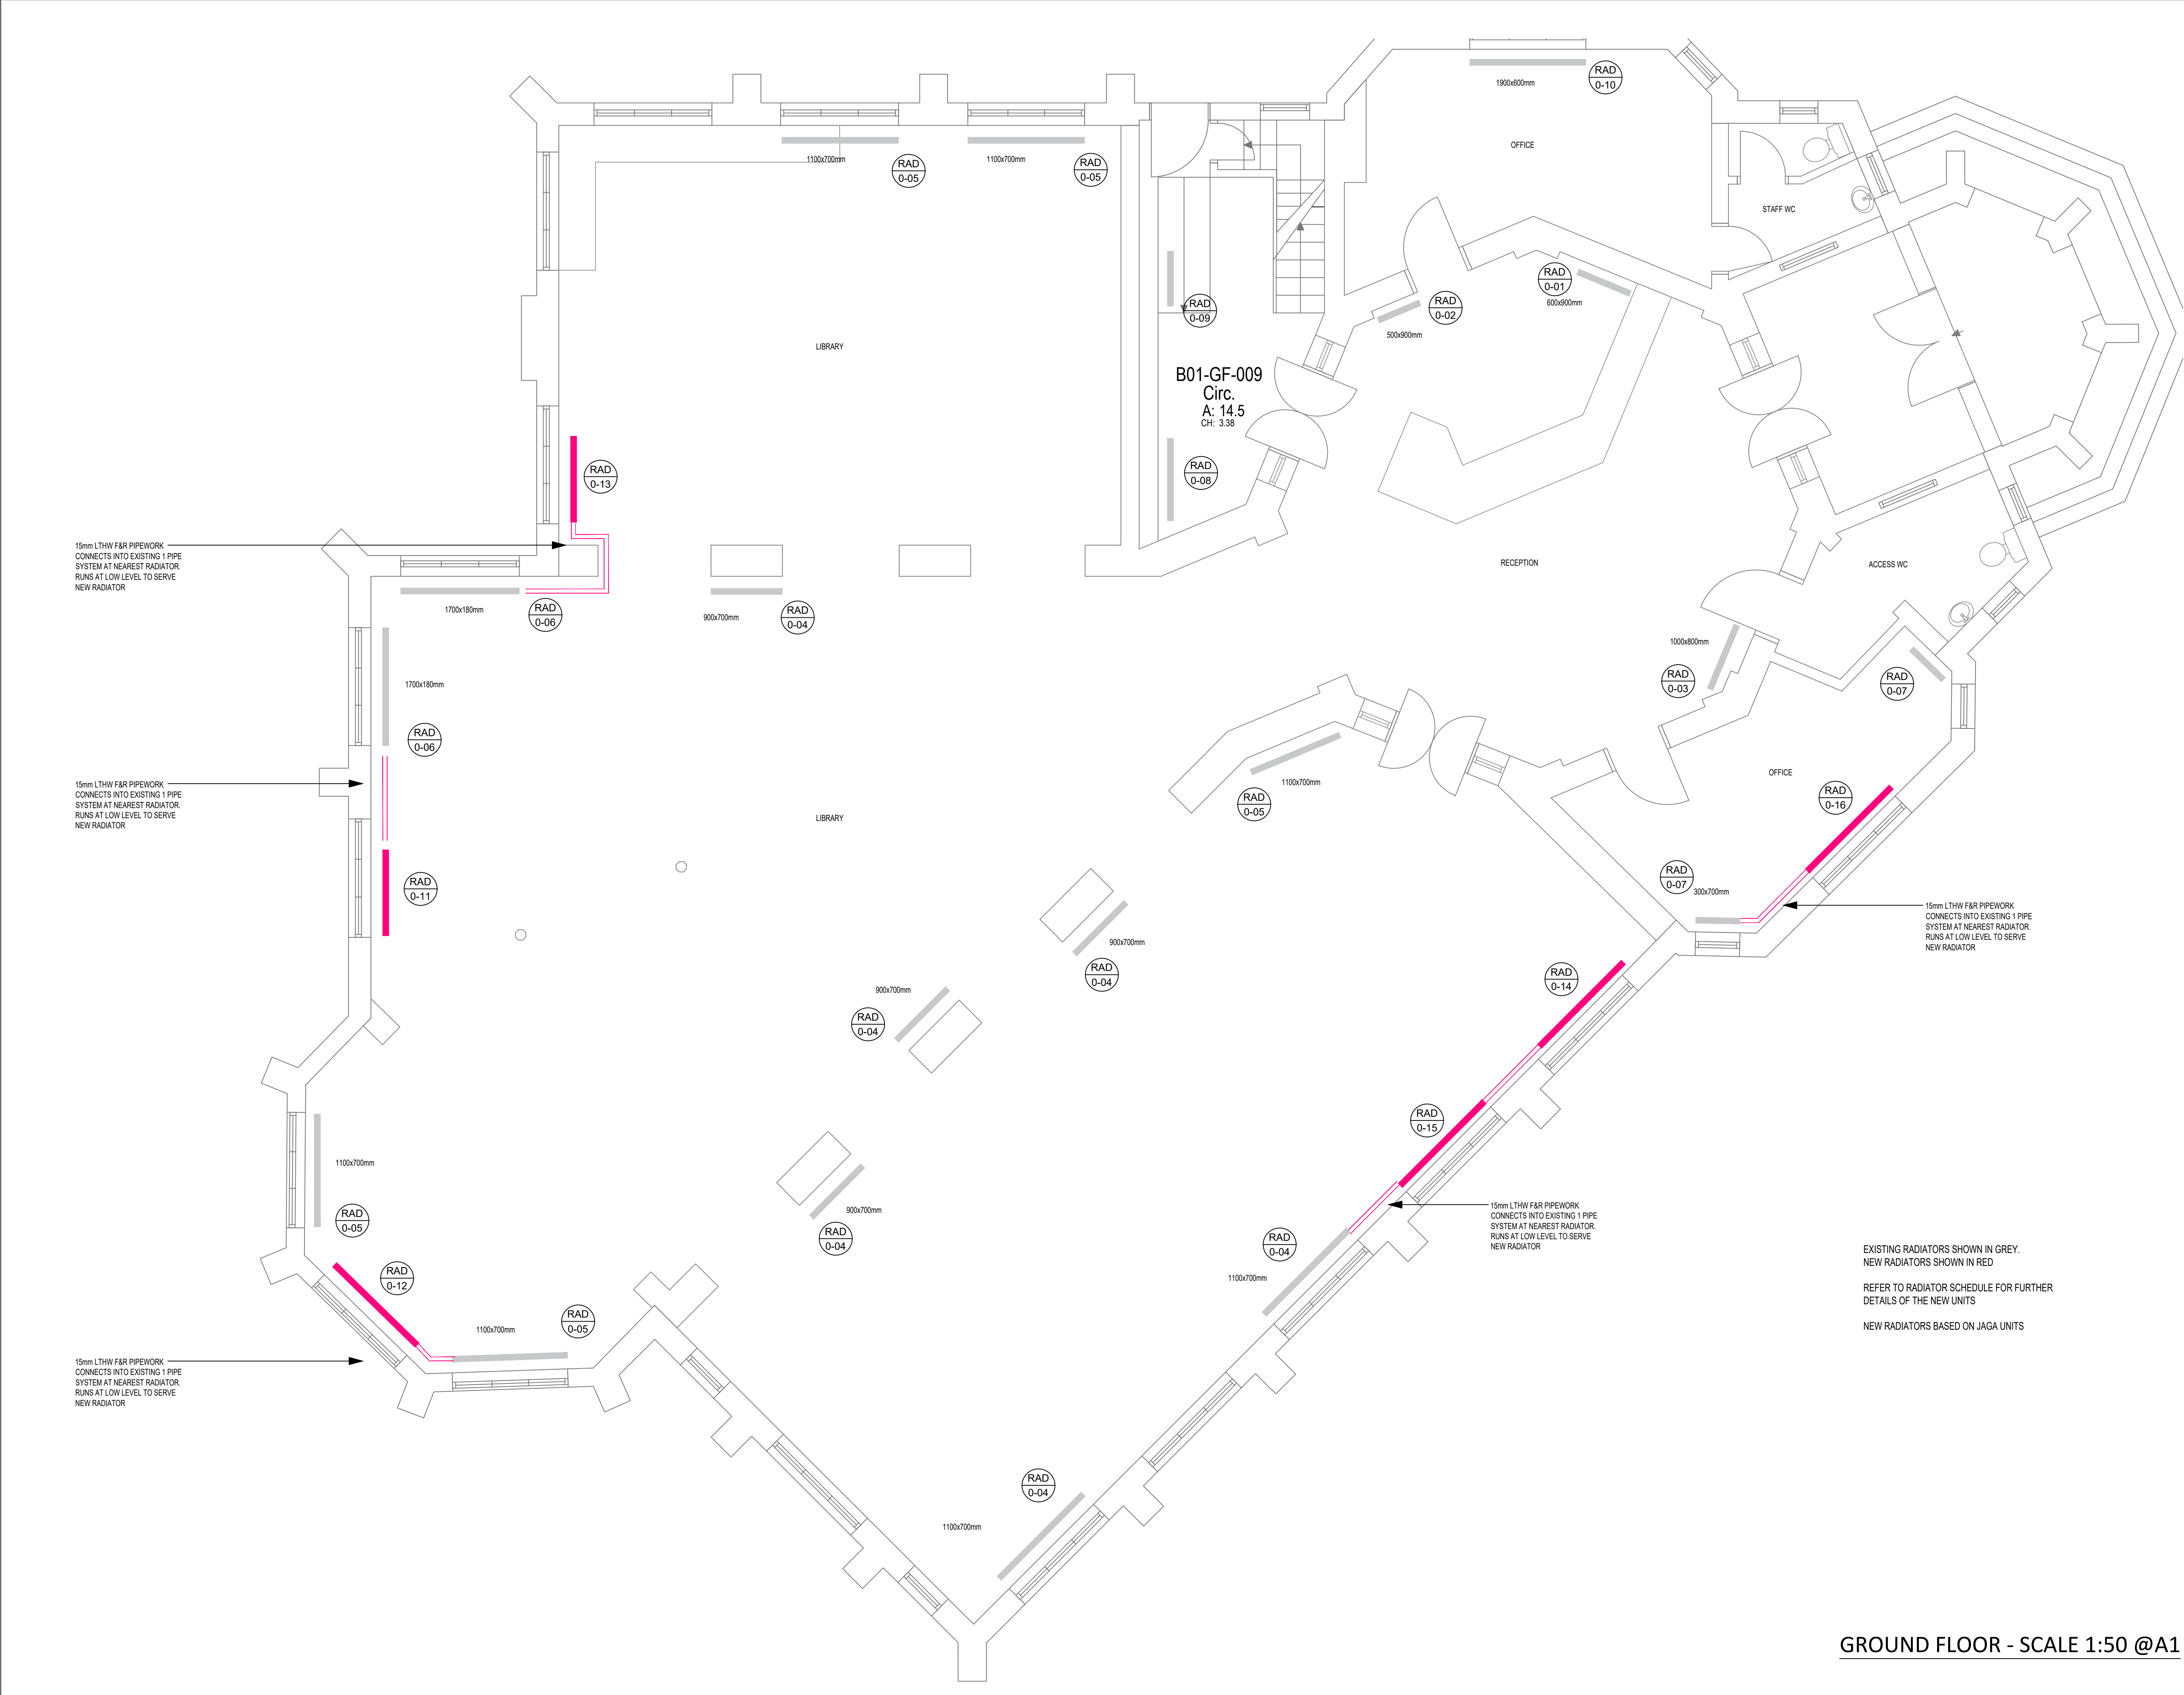

- NOTES
- WHERE LTHW SERVICES PASS THROUGH WALLS (STRUCTURAL OR STUDWORK) FORMING FIRE COMPARTMENTATION OR THROUGH FLOORS FORMING VERTICAL FIRE COMPARTMENTATION THE CONTRACTOR SHALL SLEEVE/SEAL THE OPENING FORMED FOR THE SERVICES WITH A PROPRIETY FIRE SEALANT AND ACOUSTIC SEALANT TO THE ARCHITECT'S SPECIFICATION.
 - THE CONTRACTOR SHALL REFER TO THE ARCHITECT'S DRAWINGS FOR LOCATIONS OF ALL FIRE COMPARTMENTS AND THE REQUIRED PERFORMANCES OF ALL SEALS.
 - ALL HIGH POINTS ON MAIN PIPEWORK SHALL BE INSTALLED WITH MANUAL AIR VENTS, UNLESS NOTED OTHERWISE.
 - ALL LOW POINTS ON PIPEWORK SHALL BE INSTALLED WITH DRAIN OFF COCKS.
 - ALL VALVES AND CONTROL EQUIPMENT SHALL BE FULLY ACCESSIBLE TO ENABLE SERVICE, MAINTENANCE AND REPLACEMENT.
 - MEANS FOR EXPANSION SHALL BE PROVIDED WHERE STRUCTURAL MOVEMENT JOINTS ARE PRESENT.
 - FINAL NUMBER, SIZE AND LOCATION OF ALL EXPANSION BELLOWS, GUIDES AND ANCHOR POINTS SHALL BE DESIGNED BY CONTRACTOR PRIOR TO INSTALLATION.
 - FOR PIPEWORK MATERIAL AND INSULATION REFER TO SPECIFICATION.
 - ANY VALVE ARRANGEMENTS SHOWN ARE INDICATIVE ONLY. THE CONTRACTOR SHALL REFER TO THE MECHANICAL AND PUBLIC HEALTH SCHEMATICS TO CONFIRM ALL VALVE ARRANGEMENTS, SCHEMATIC ARRANGEMENT AND PIPE SIZES.

B	16.12.22	REVISED TO SHOW PIPE ROUTES
A	25.11.22	ISSUED FOR COMMENT
Rev	Date	Details
Drawing Title: DIDSBURY LIBRARY GROUND FLOOR RADIATORS		
Drawing No. 6776-M-DR-04		01
Site Address: Didsbury Library, 692 Wilmslow Rd, Didsbury, Manchester, M20 2DN		
Client Drawing Ref: -		
Project Manager: DT	Designed By: JA	Date: 24.10.22
Scale @ A1: 1:50	Drawn By: GS	Revision: B

**CLADE**

Head Office & Registered Office
Bristol & Bath Science Park, Dirac Crescent, Emersons Green, BRISTOL BS16 7FR

The Technology Centre
Unit R3 Gildersome Spur Industrial Estate, Stone Pits Lane, Morley, LEEDS LS27 7JZ

Formerly known as A1 Engineering Solutions Ltd

GROUND FLOOR - SCALE 1:50 @A1