


Landscape Finishes to Towpath level

1 : 100

- Represents location of existing listed canal towpath stone coping to be retained.
- Represents location of existing tarmac finishes to be removed and replaced with Yorkstone flags
Reference: Marshalls. Scoutmoor. 900x450mm., TBC through sampling
- Represents location of Corduroy paving on canal towpath level.
Refer to HBA Drawing 34_0418 for setting out details.
- Represents location of existing tarmac finishes to be made good and reinstated where necessary
- MP

Represents location of new Mooring ring
- Represents location of CORTEN steel edging strip
Reference: tbc.

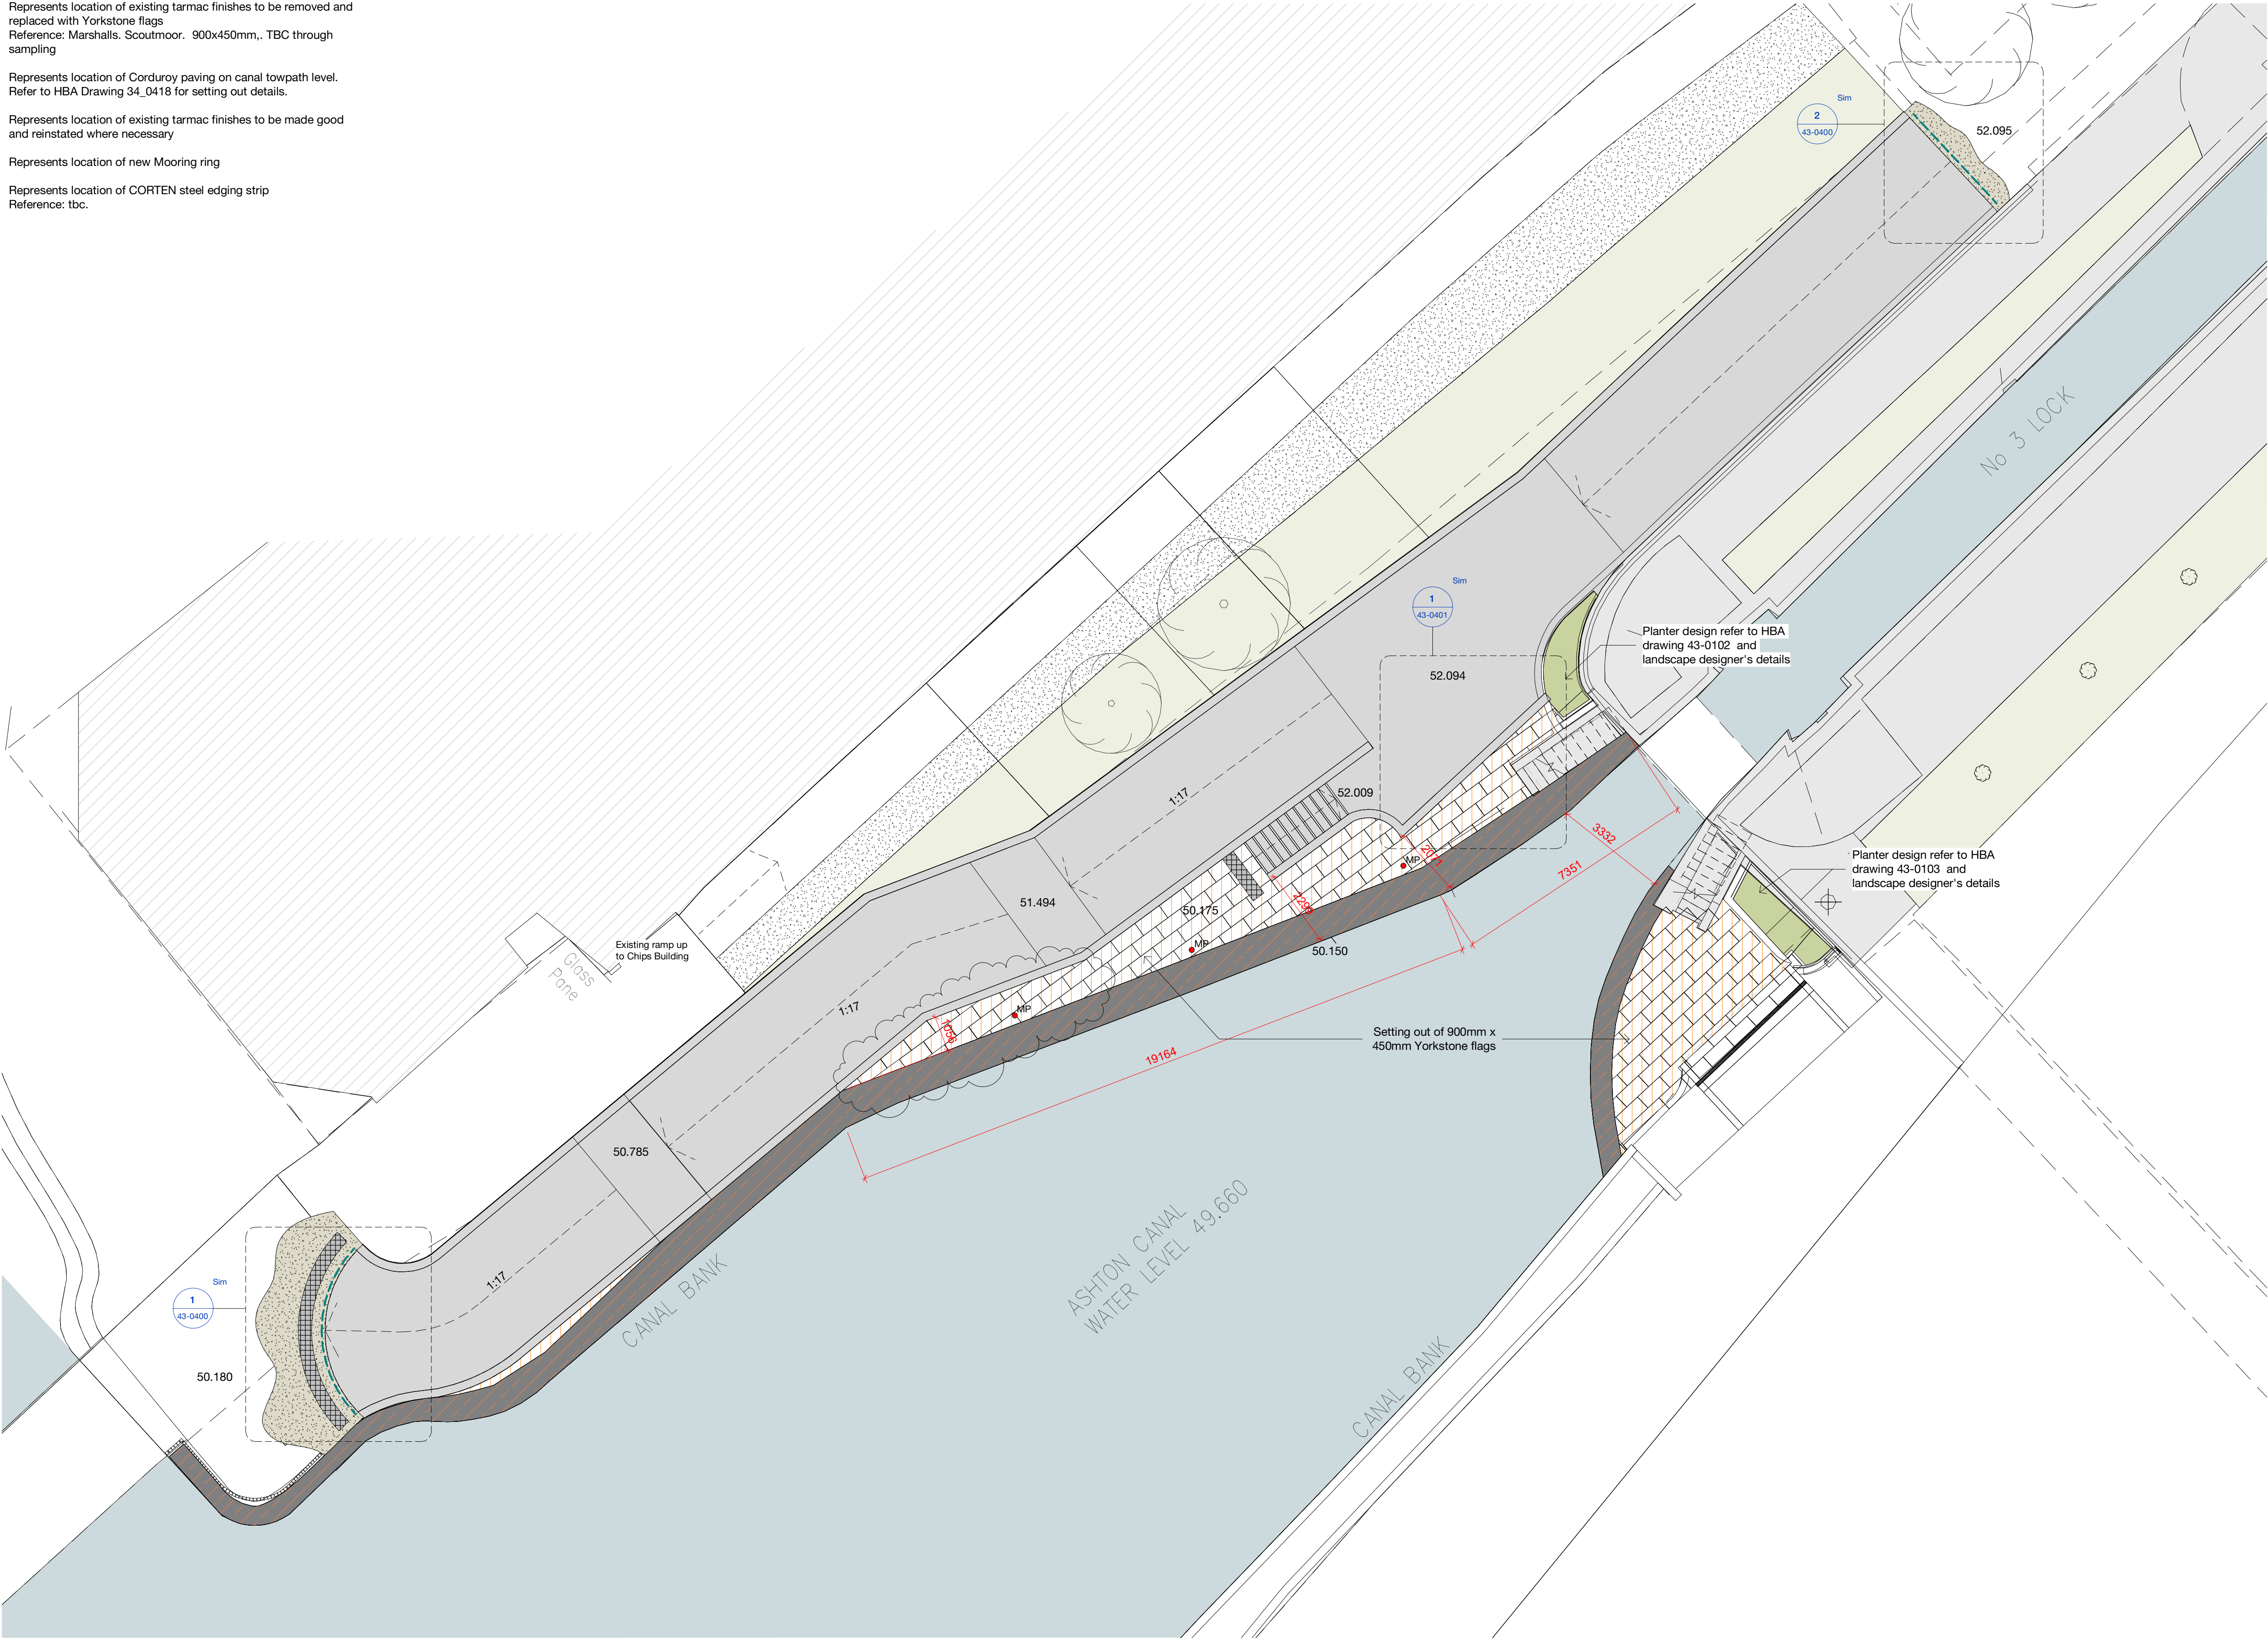

Copyright Hawkins\Brown Architects
No implied licence exists. This drawing should not be used to calculate areas for the purposes of valuation. Do not scale this drawing. All dimensions to be checked on the site by the contractor and such dimensions to be their responsibility. All work must comply with relevant British Standards and Building Regulations requirements. Drawing errors and omissions to be reported to the architect. To be read in conjunction with Architect's specification and other consultant information.

Rev	Description	Date
P1	Initial Issue	16/09/22
P2	General Revision	14/10/22
P3	Issued for Stage 4 - Tender	21/10/22
P4	Additional dims added to mooring area	03/11/22
P5	Amendment to ramp profile	28/11/22

26-28 Hilton Street
Manchester M1 2EH

mail@hawkinsbrown.com
hawkinsbrown.com

Hawkins\Brown

Project
Islington Cycle Bridge
Lock No.3
Ashton Canal
Manchester

Drawing
Landscape GA - Finishes at
Canal Towpath Level

Scale @ A1
1 : 100

Date
16/09/22

Drawn By
JK

Checked By
LW

Job Number
210131

Status
S2

Purpose of Issue
For information

Drawing No.
ICB-HBA-00-00-DR-A-43-0101

Rev
P5