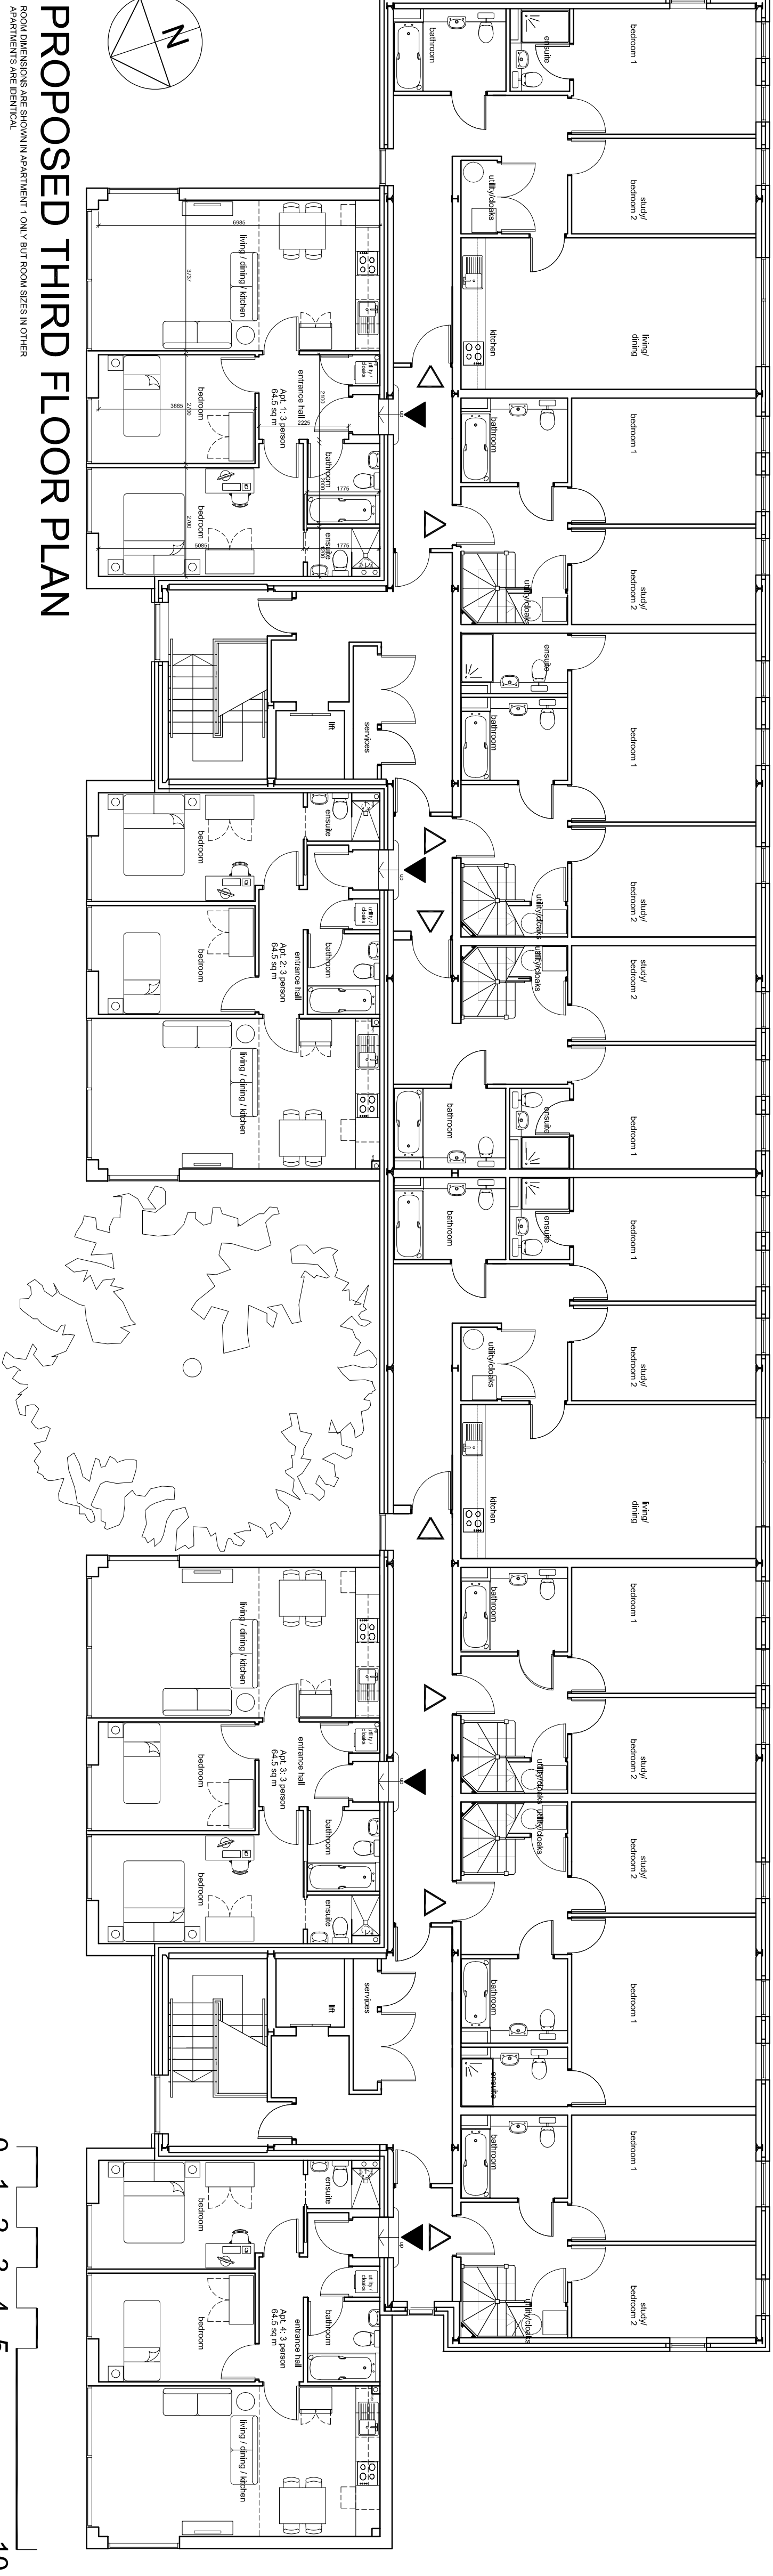


PLANNING APPLICATION

space architecture and design limited

The Studio
Baker Street
H2 7BZ
t: 01454 644625
e: info@spacearchitect.com
w: www.spacearchitect.com

Irish Anglo Properties (Hume) Ltd

Proposed Plans

Scale: 1:1000
Date: 15/01/2024
Drawing No: 21/24-01-001