


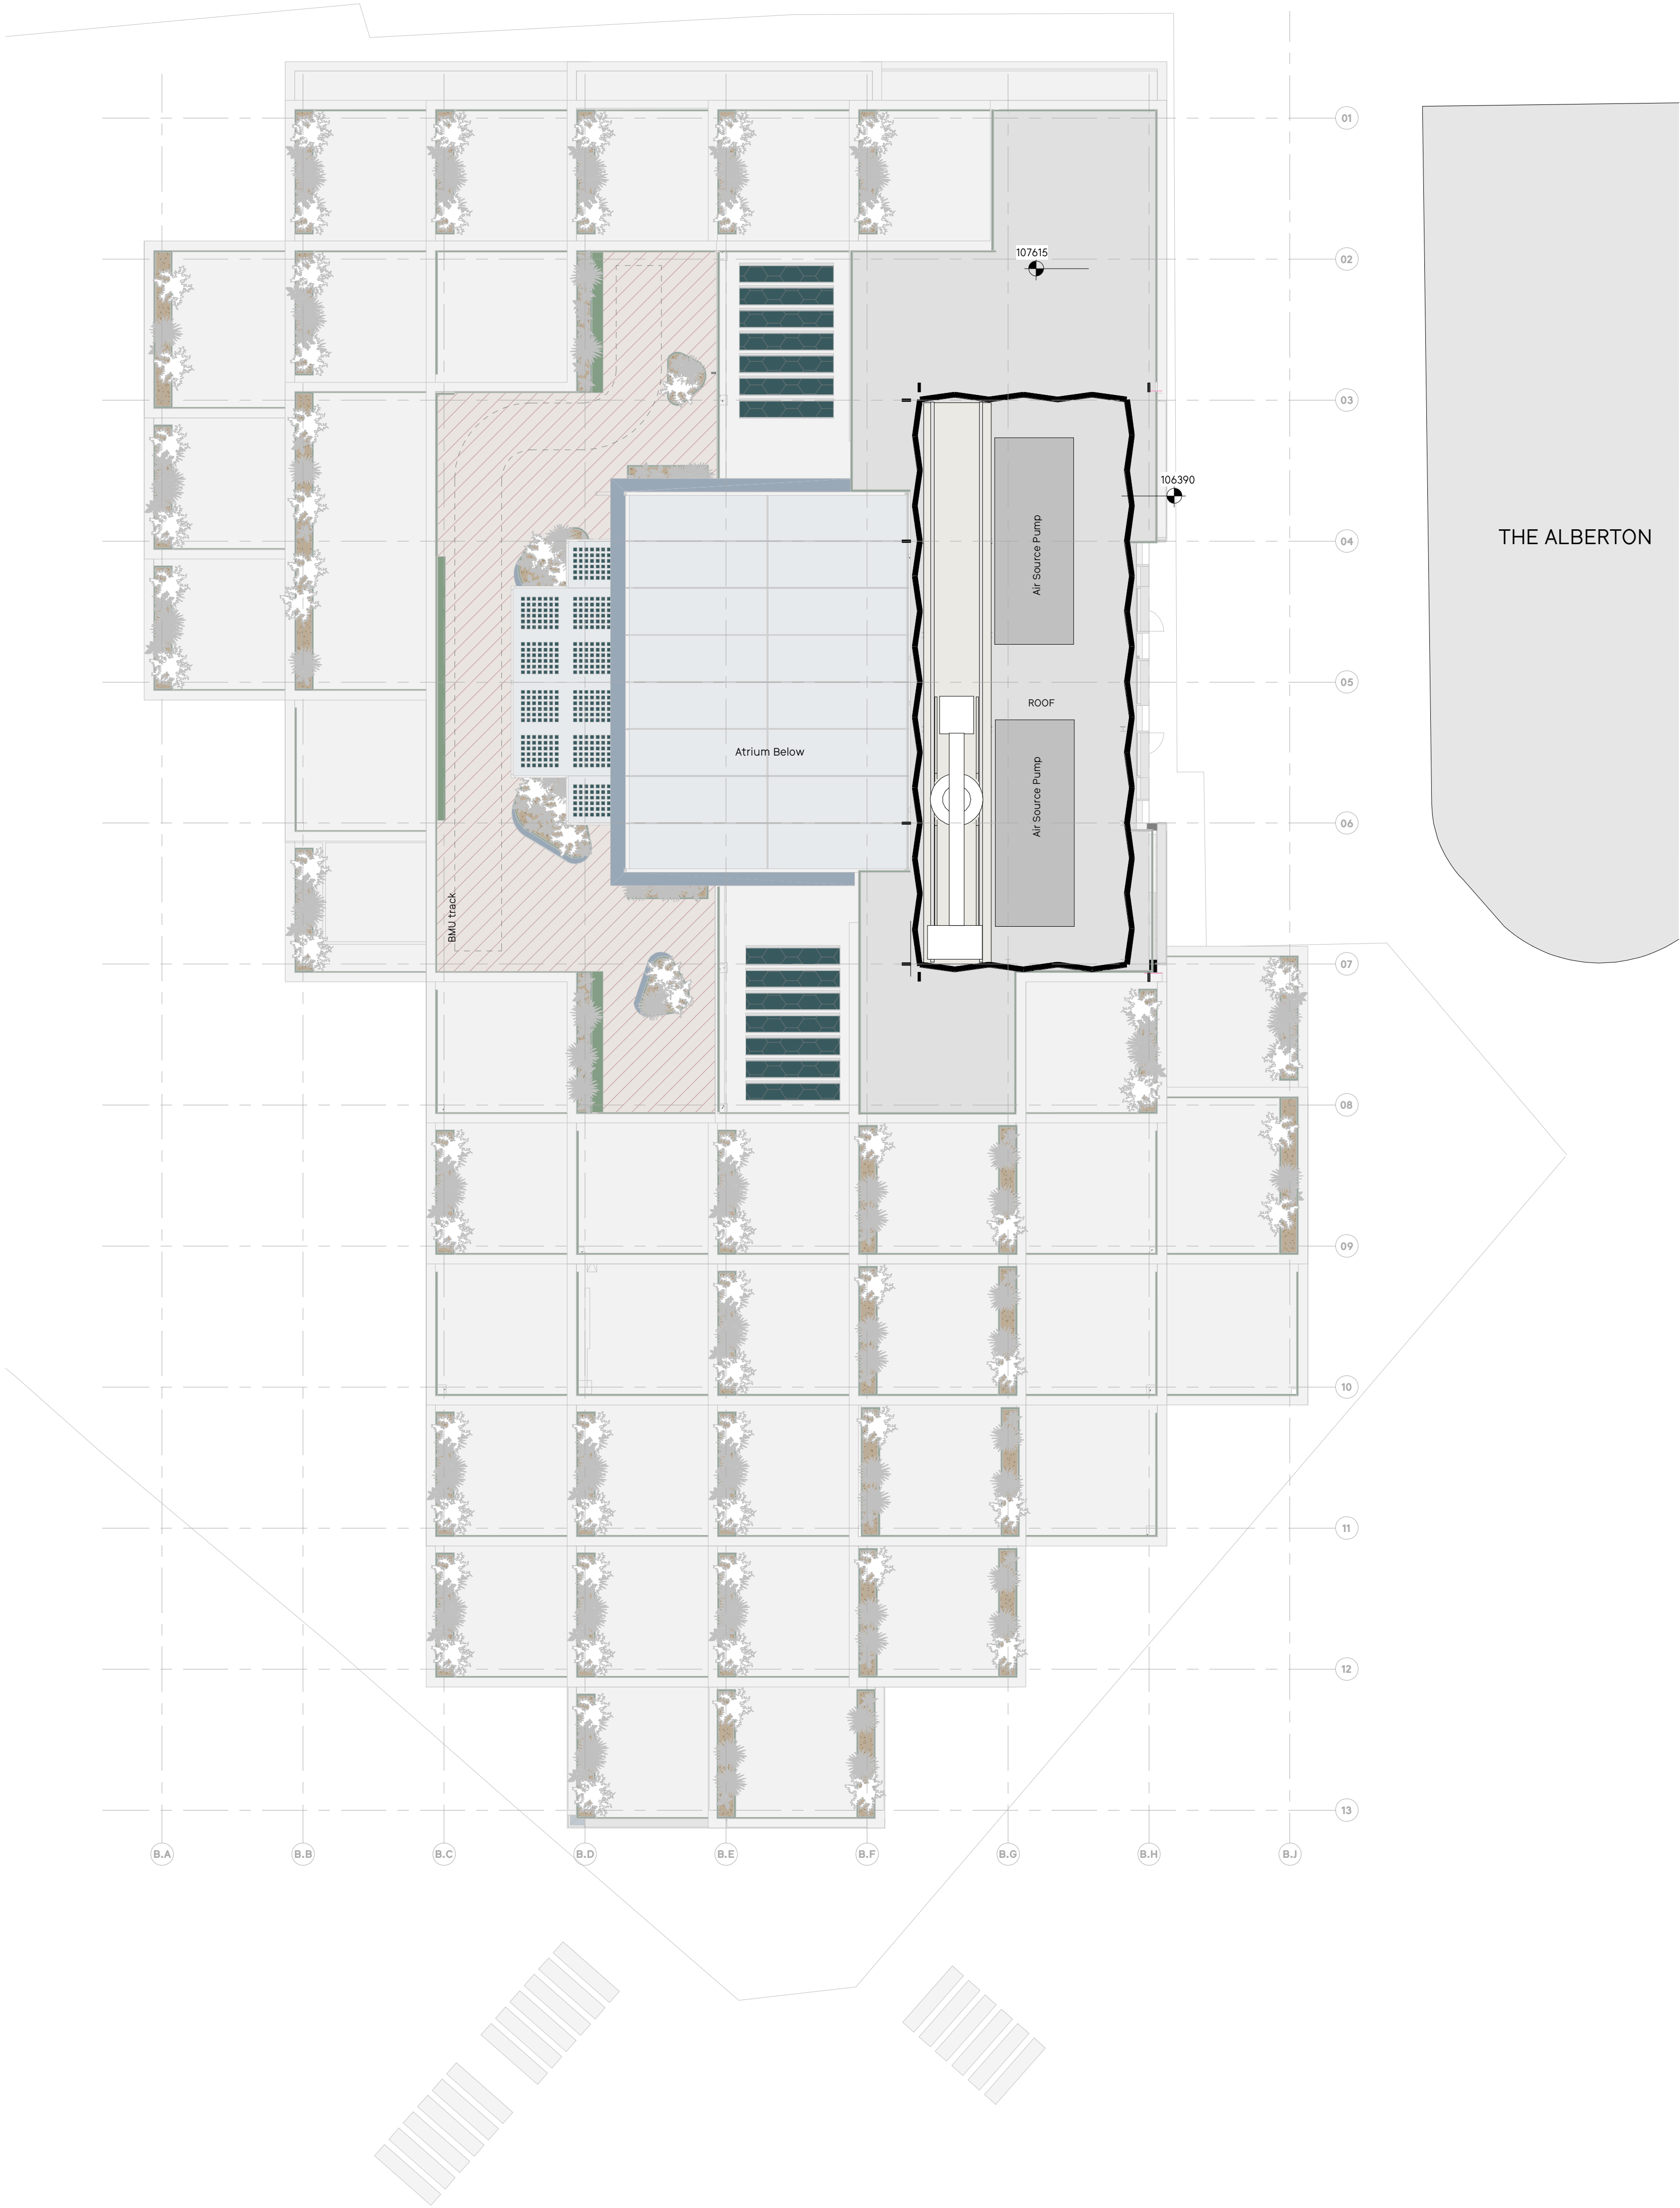

General Notes

No implied licence exists. This drawing should not be used to calculate areas for the purposes of valuation.
Do not scale this drawing for construction purposes. All dimensions to be checked on site by the contractor and such dimensions to be their responsibility.
All work must comply with relevant British Standards and Building Regulations requirements. Drawing errors and omissions to be reported to the architect.

Notes


Use Classes

E (g) Office

Key

- Accessible Amenity Terrace
- Green Roof Terrace - Maintenance access only
- Photovoltaic Panels
- Integrated photovoltaic cells

Key Plan

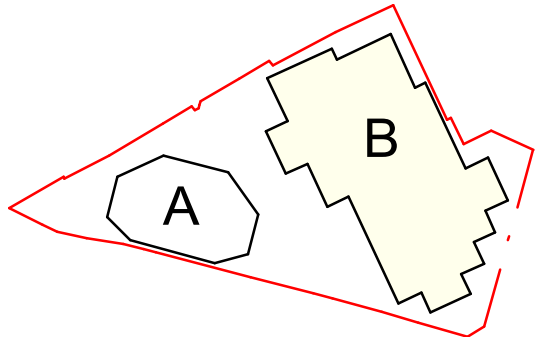

PLANNING

Project No. 0412

Project Name
Albert Bridge House

Drawing Title

Building B - Level 19

Client Oval Real Estate

Scale @A1 1: 200

Date 08/12/22

Drawn by DB

Checked by SEW

Rev	Date	Reason	Chk
0	08/12/22	Issue for Planning	



3 Brewhouse Yard
London, EC1V 4JG
hello@egretwest.com
+44 (0) 20 7549 1730

Drawing Number	Rev
0412-SEW-BB-19-DR-A-PL1179	0