


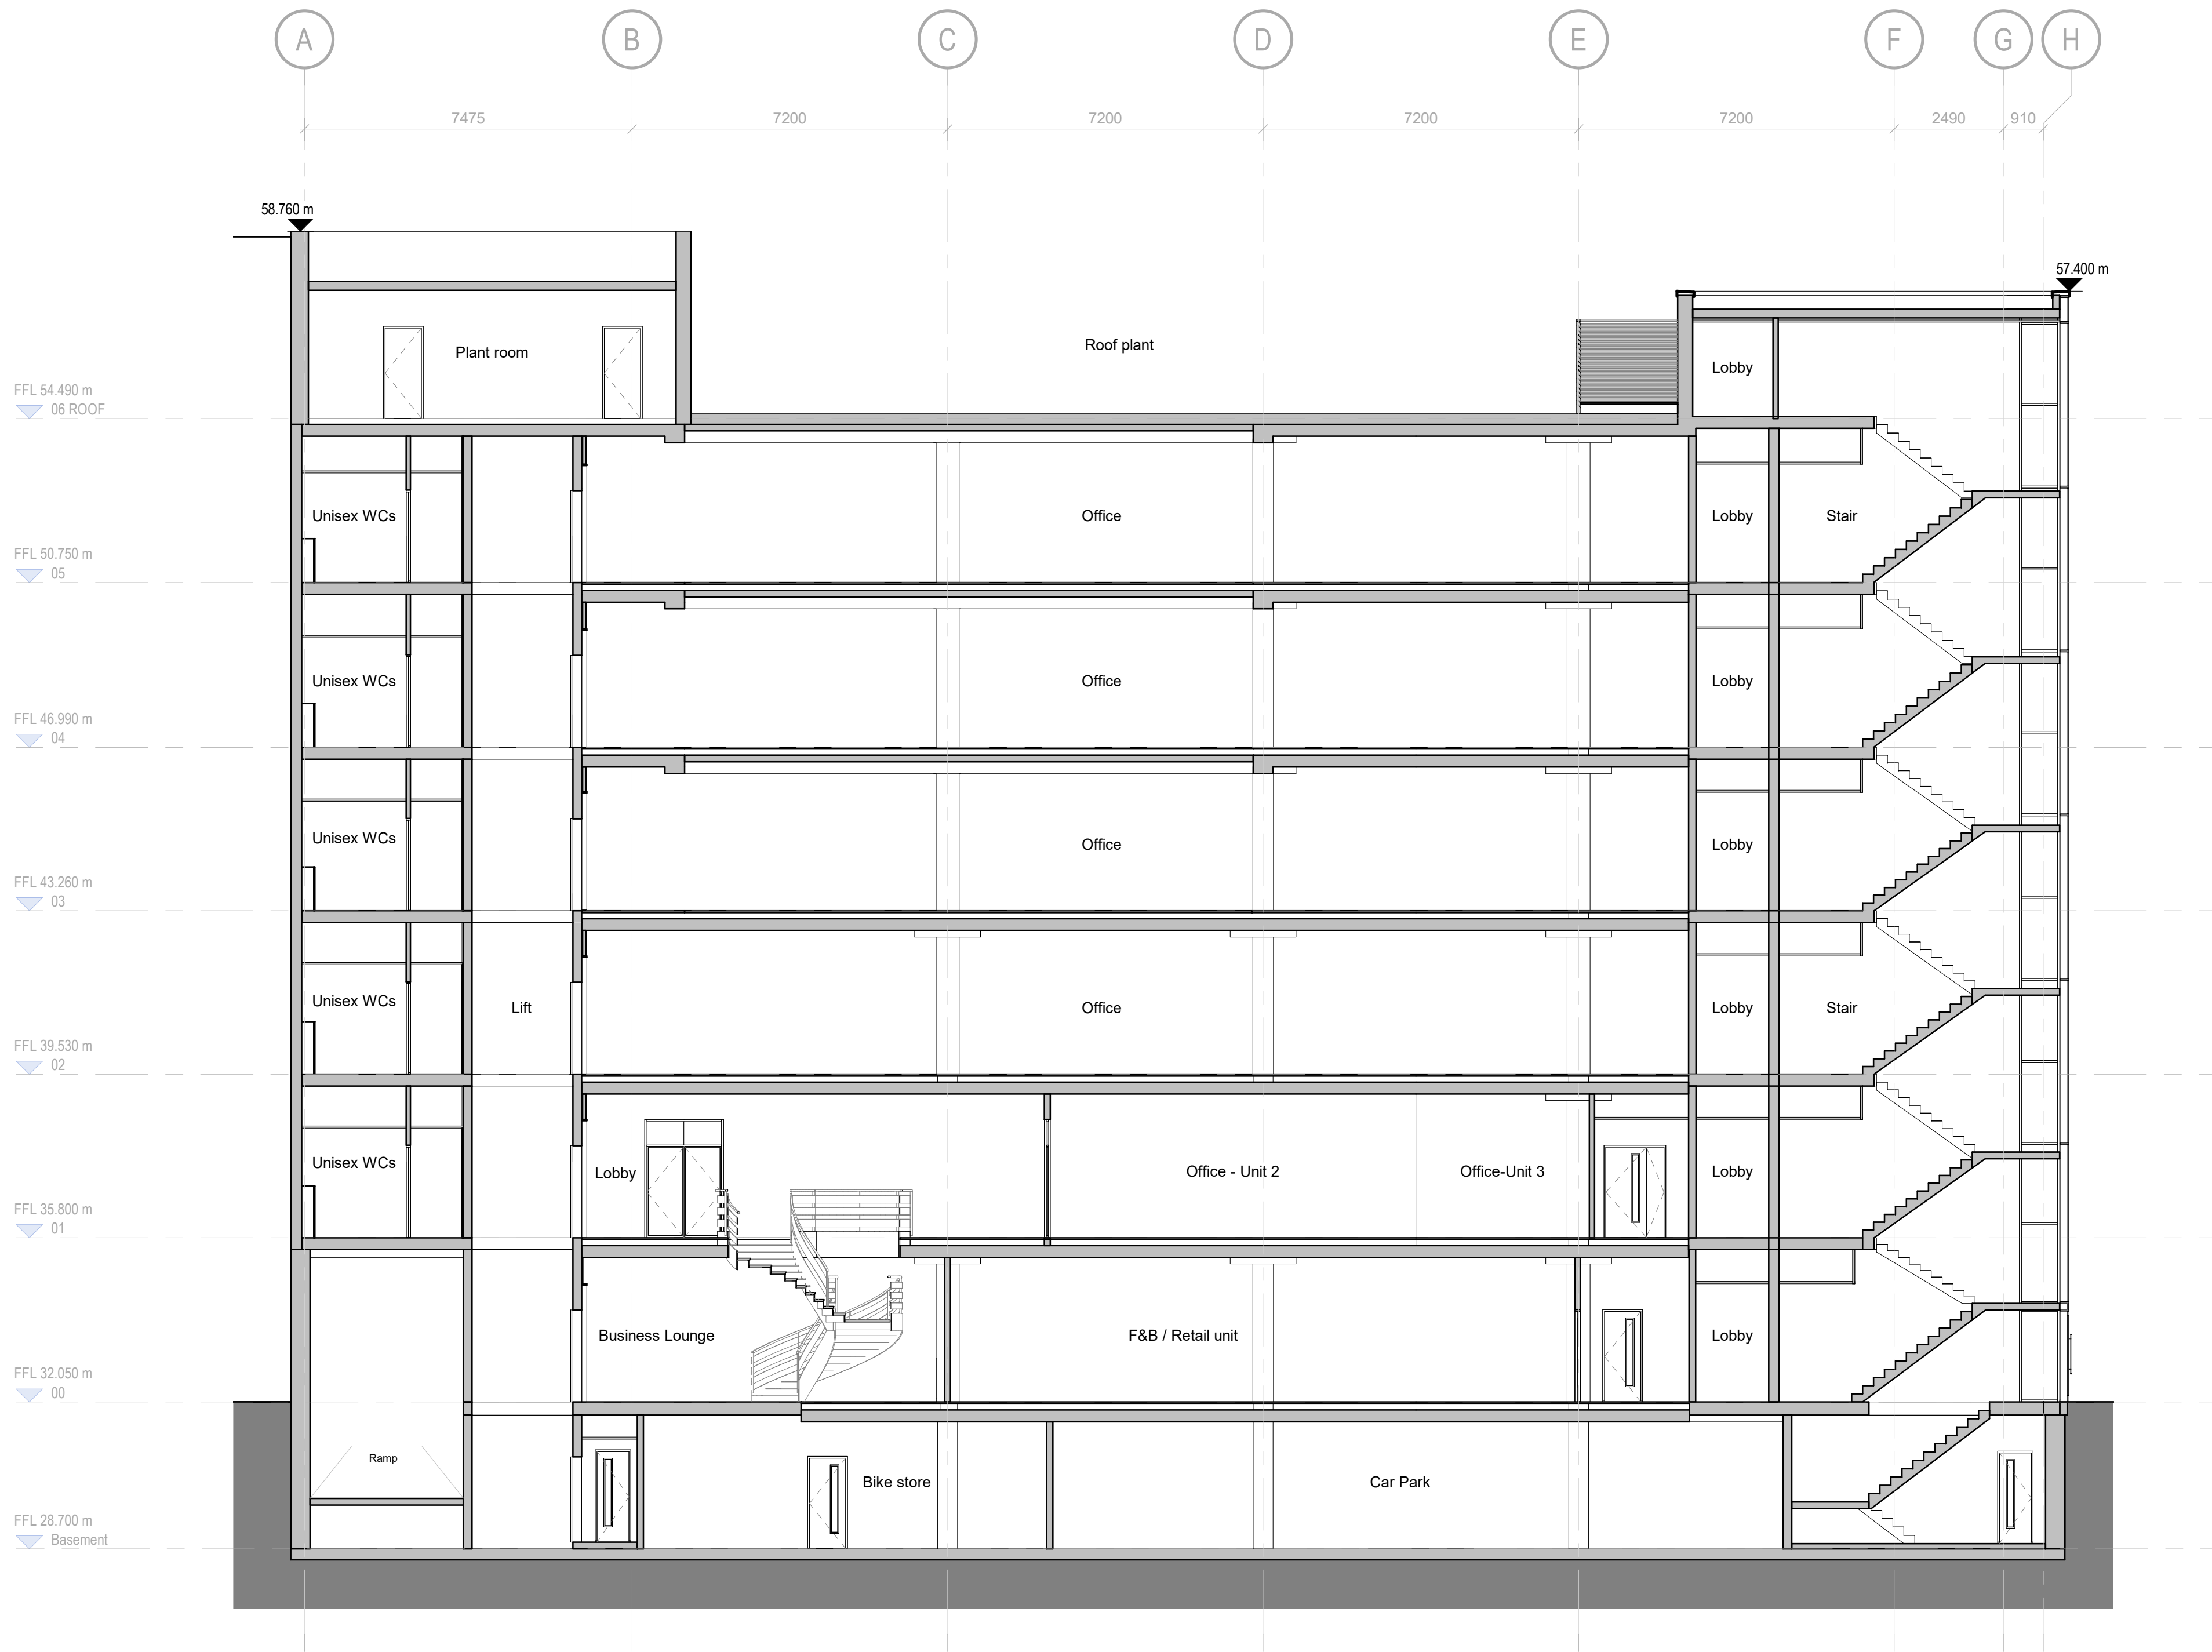


GA Section A-A
1 : 100

Notes

Do not scale from this drawing.

All dimensions are to be checked prior to construction and any discrepancies are to be identified to the Architect.

Copyright reserved.

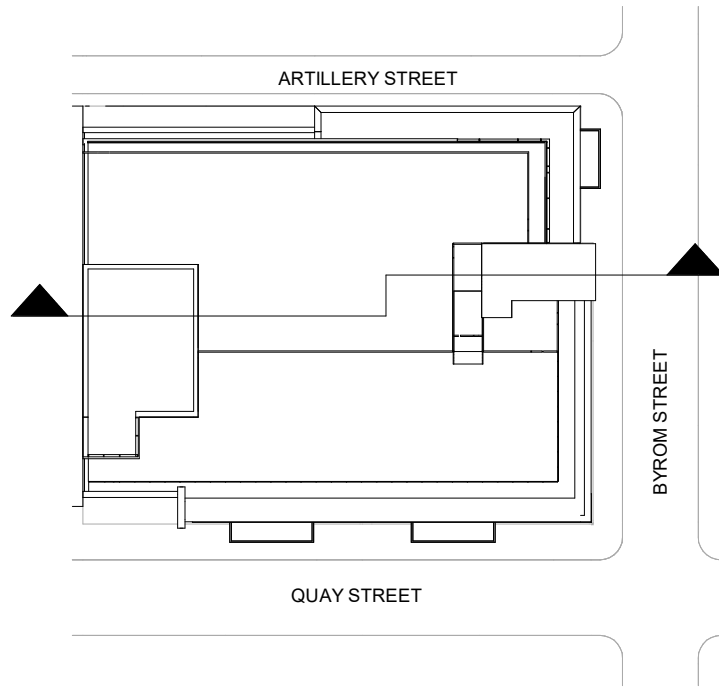

KEY PLAN

P1	21/10/22	Issued for planning	GL
Revisions			
Purpose			Status Code
PLANNING			S4
Client			
OBI			
Project			
17 QUAY STREET			
MANCHESTER			

Title
Proposed GA Section A-A

Scale	Size	Date	Drawn	Checked
As indicated	A1	07/10/22	GL	NS

