


General Notes

General Notes


1. The drawings, design and all information contained therein are the sole copyright of Model Design Associates (MDA) and reproduction in any form is forbidden unless permission is obtained in writing.
2. This drawing is to be read in conjunction with all other drawings.
3. Confirming information shown on the MDA drawings or discrepancies between the information given by MDA and that provided by others must be referred to MDA before work proceeds.
4. Dimensions must not be scaled from this drawing.
5. Dimensions marked dimension to the site checked, are subject to confirmation by site measurement before construction proceeds, such as for the purpose of slabwork installation, take precedence over site dimensions indicated on this drawing. All surveys should ensure an accurate fit of components.
7. Temporary works associated with the construction of the project shall be the responsibility of the Principal Contractor. Where any temporary works or scaffolding are required the Principal Contractor shall appoint a competent and suitably experienced Temporary Works Coordinator (TWC). Refer to BS 5958 for guidance on temporary works and the role of a TWC.
8. Calculations and drawings of all Contractor designed structural items associated with MDA's design responsibilities shall be submitted to the Engineer for comment at least 10 days prior to manufacture. Any comments made by MDA do not absolve the Contractor of its design responsibilities.

LEGEND

- Heineken Site Boundary
 - Proposal
 - Pedestrian Walkway Route
 - Existing Noise Sensitive Receptor positions around site perimeter
- NSR ?
- 

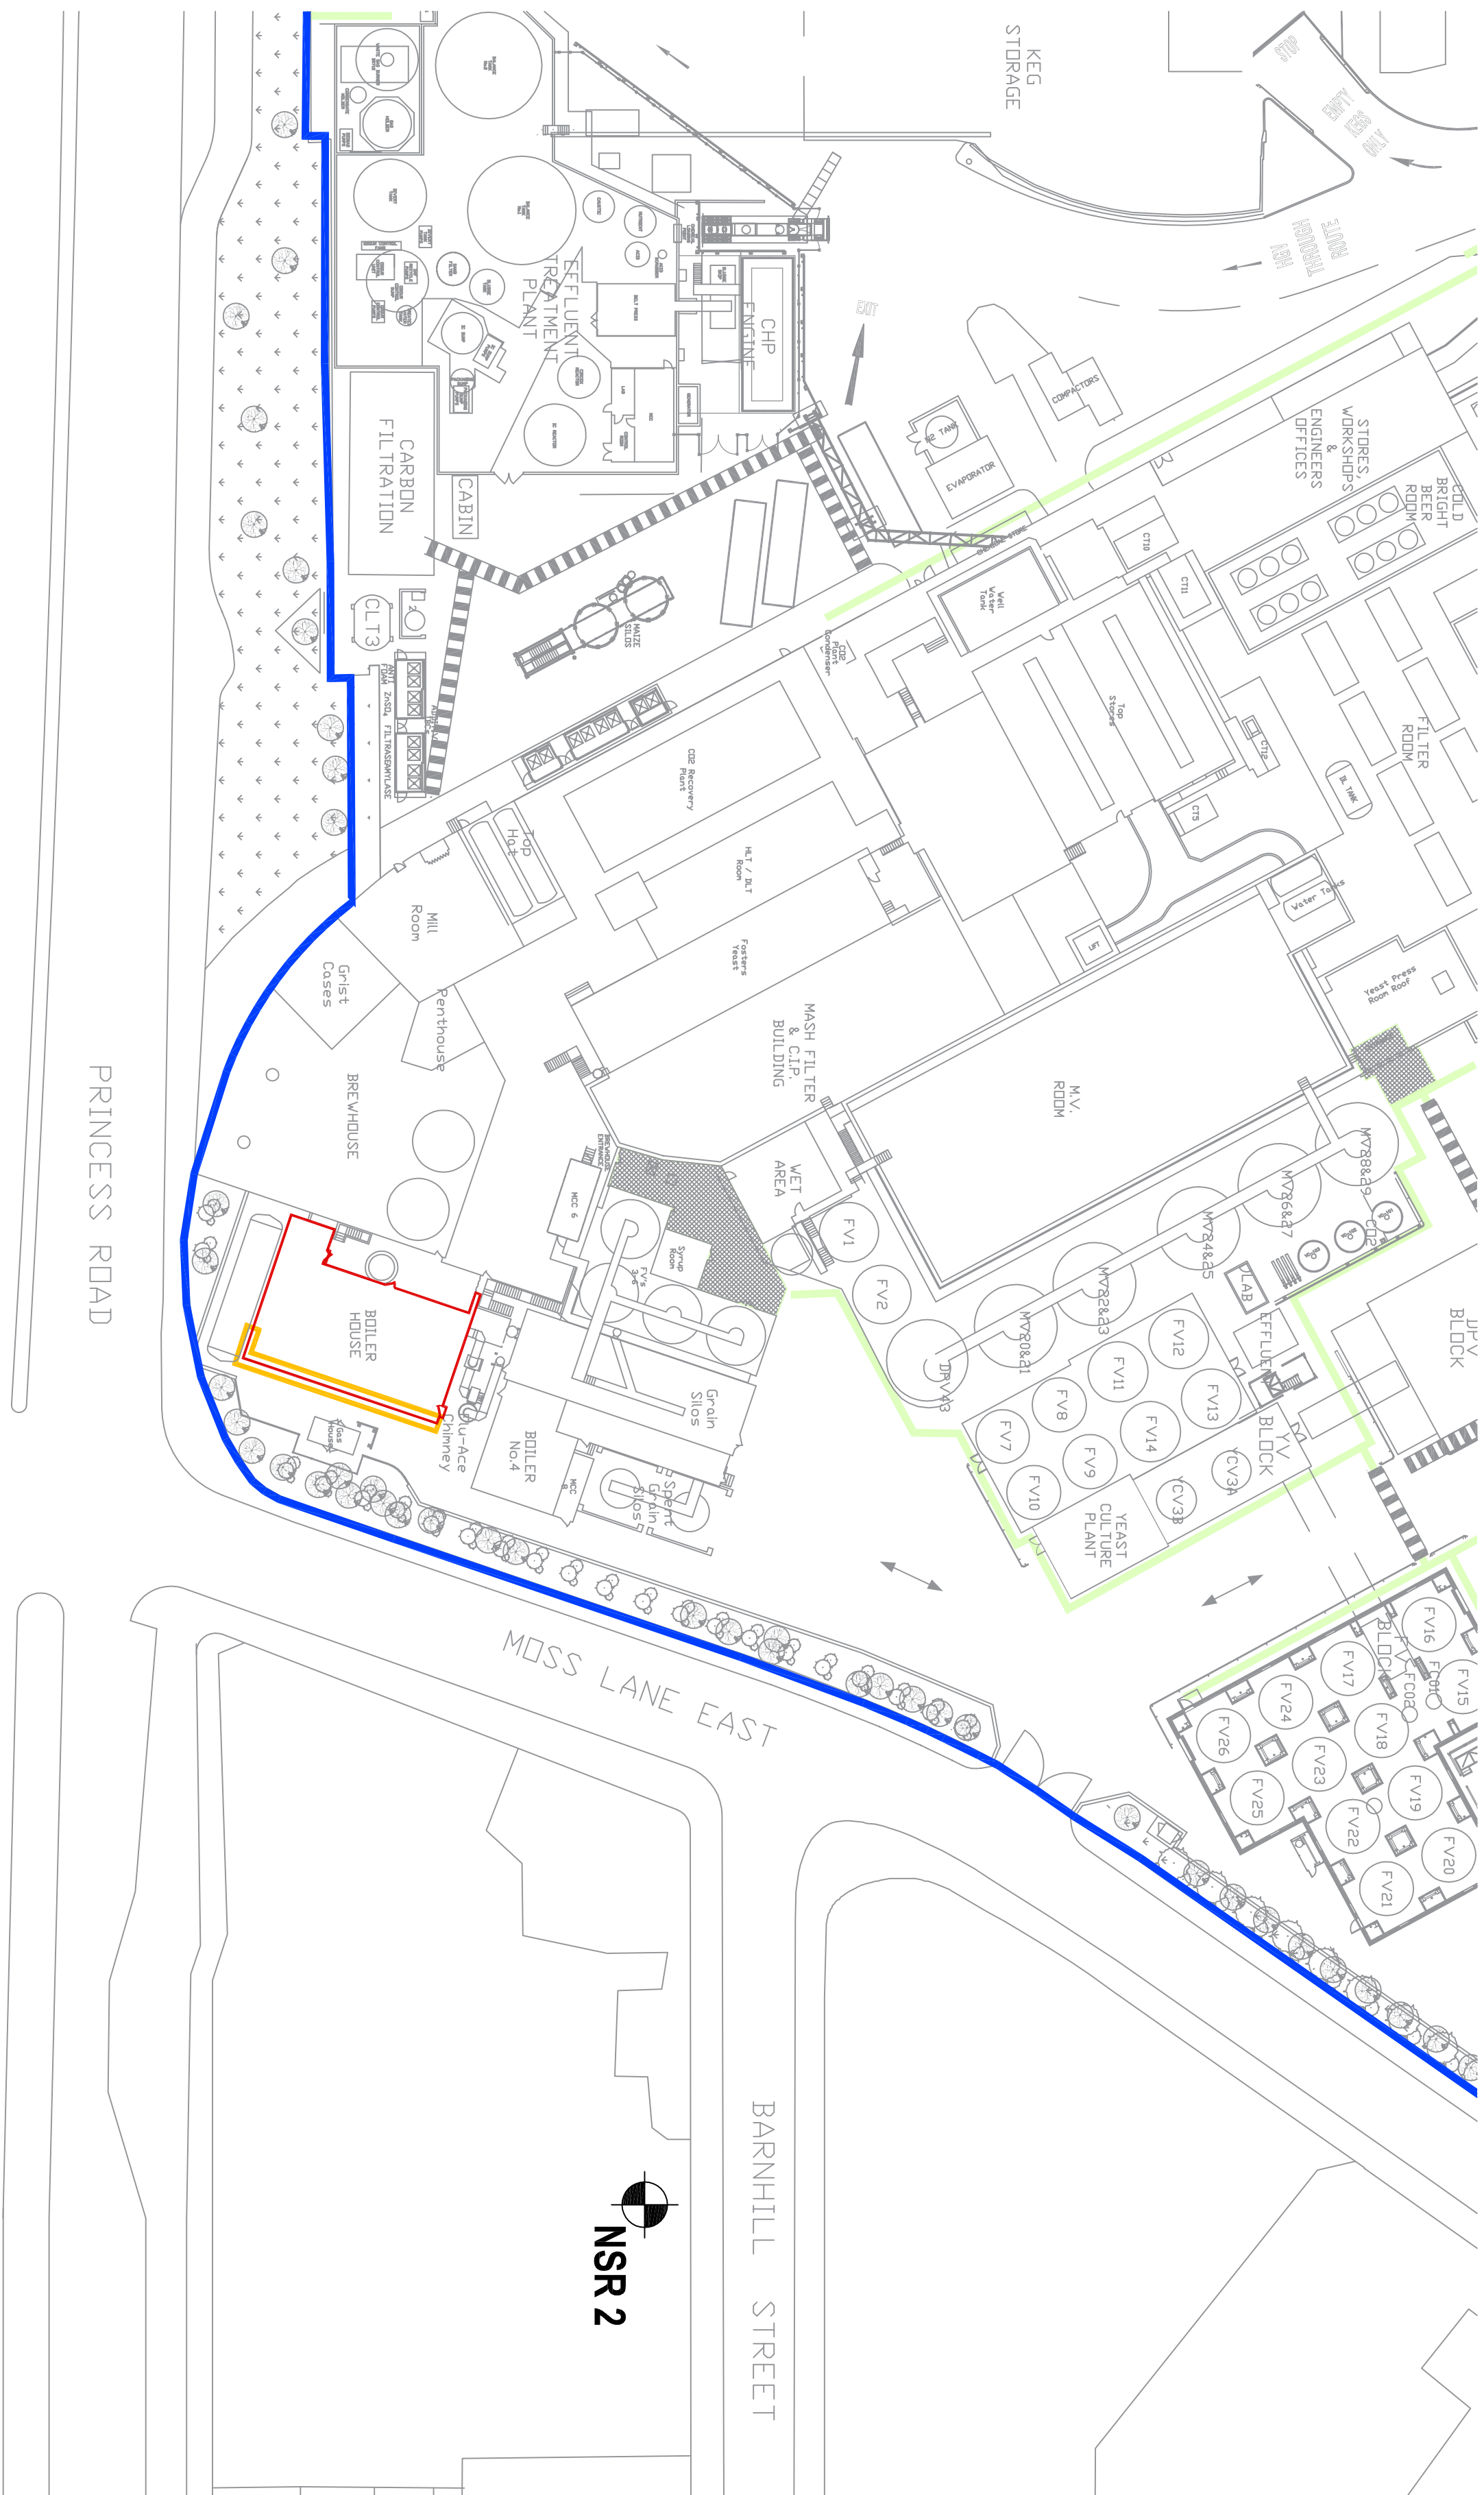


SITE BLOCK PLAN

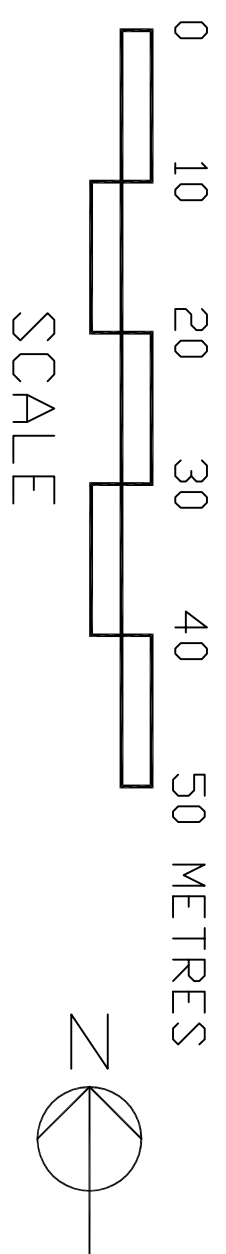

Manchester Brewery
Replacement Boiler
House Facade

DRAWING TITLE

Site Block Plan

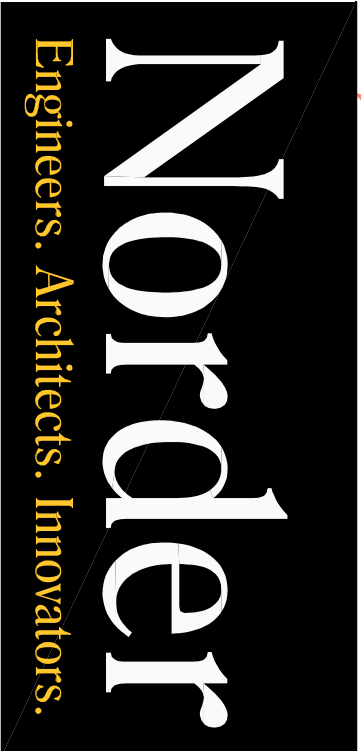

Beech Lawn, Green Lane, Belper, Derby DE56 1BY

Tel: 01773 824414

E-mail: enquiries@norder.co.uk

SCALE	SHEET SIZE	NDA REF
1:500	A1	8654

S2 - Suitable for Information

DRAWING NO.	REV
-------------	-----