
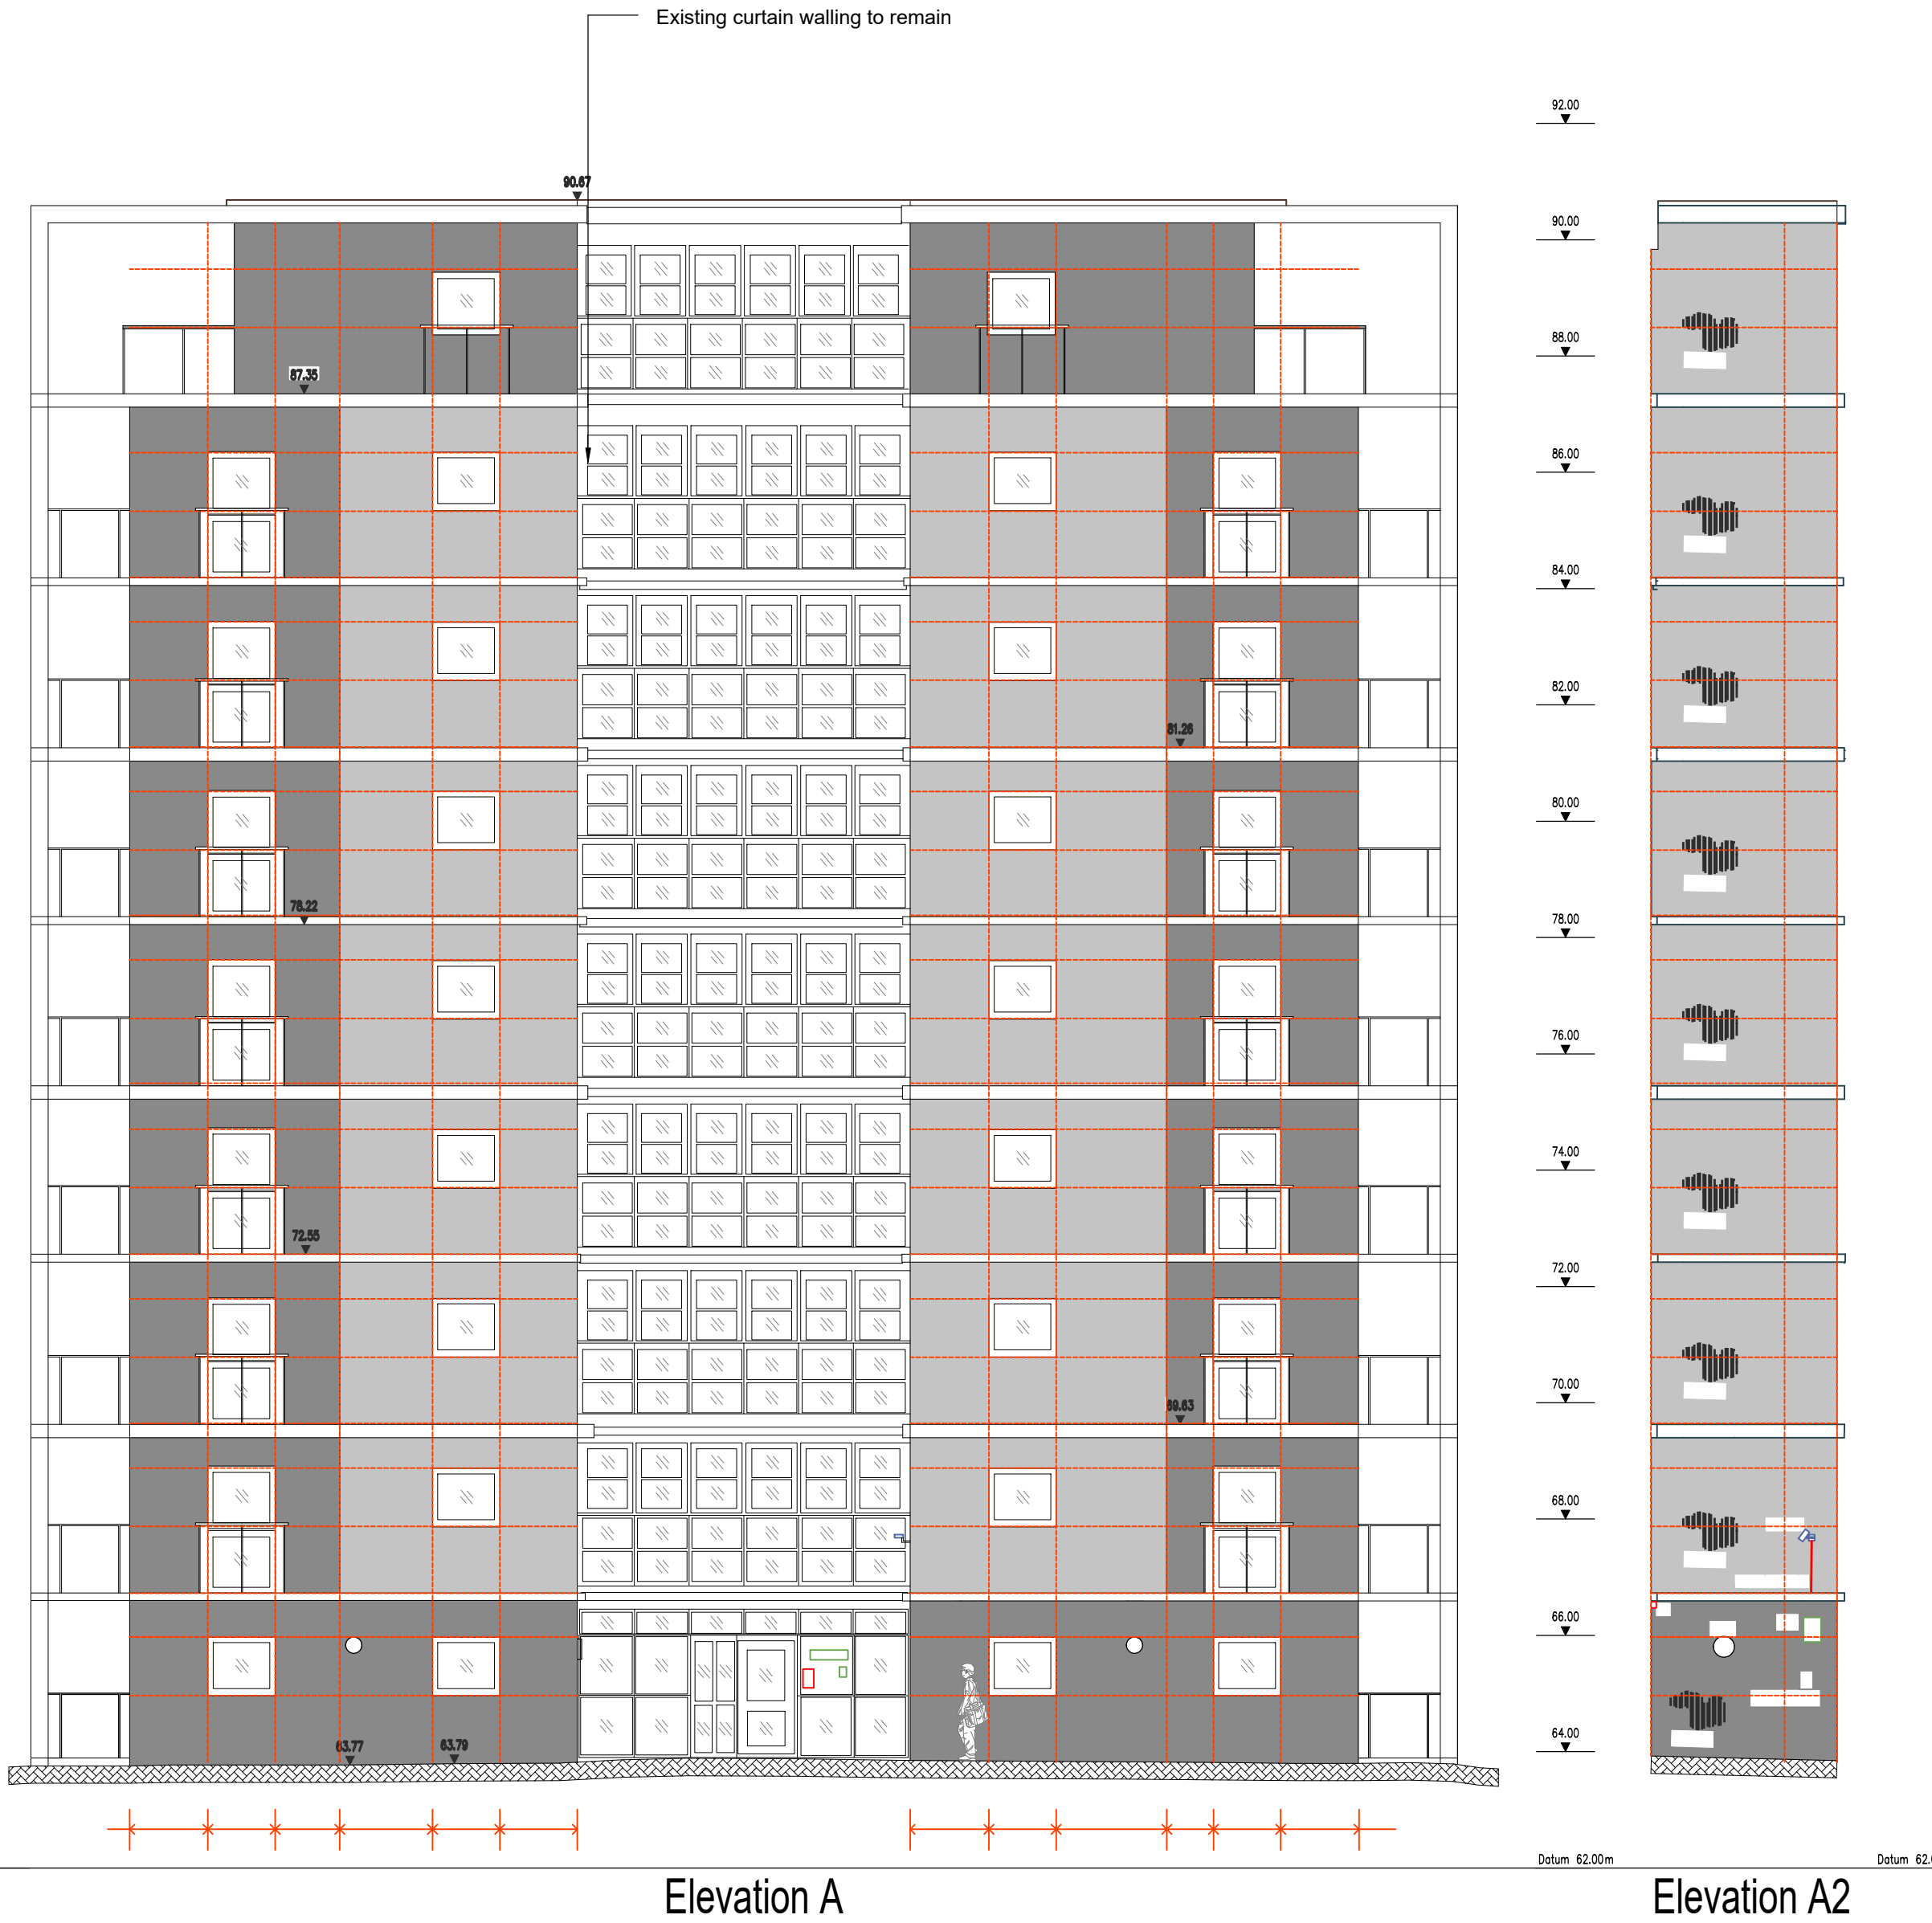


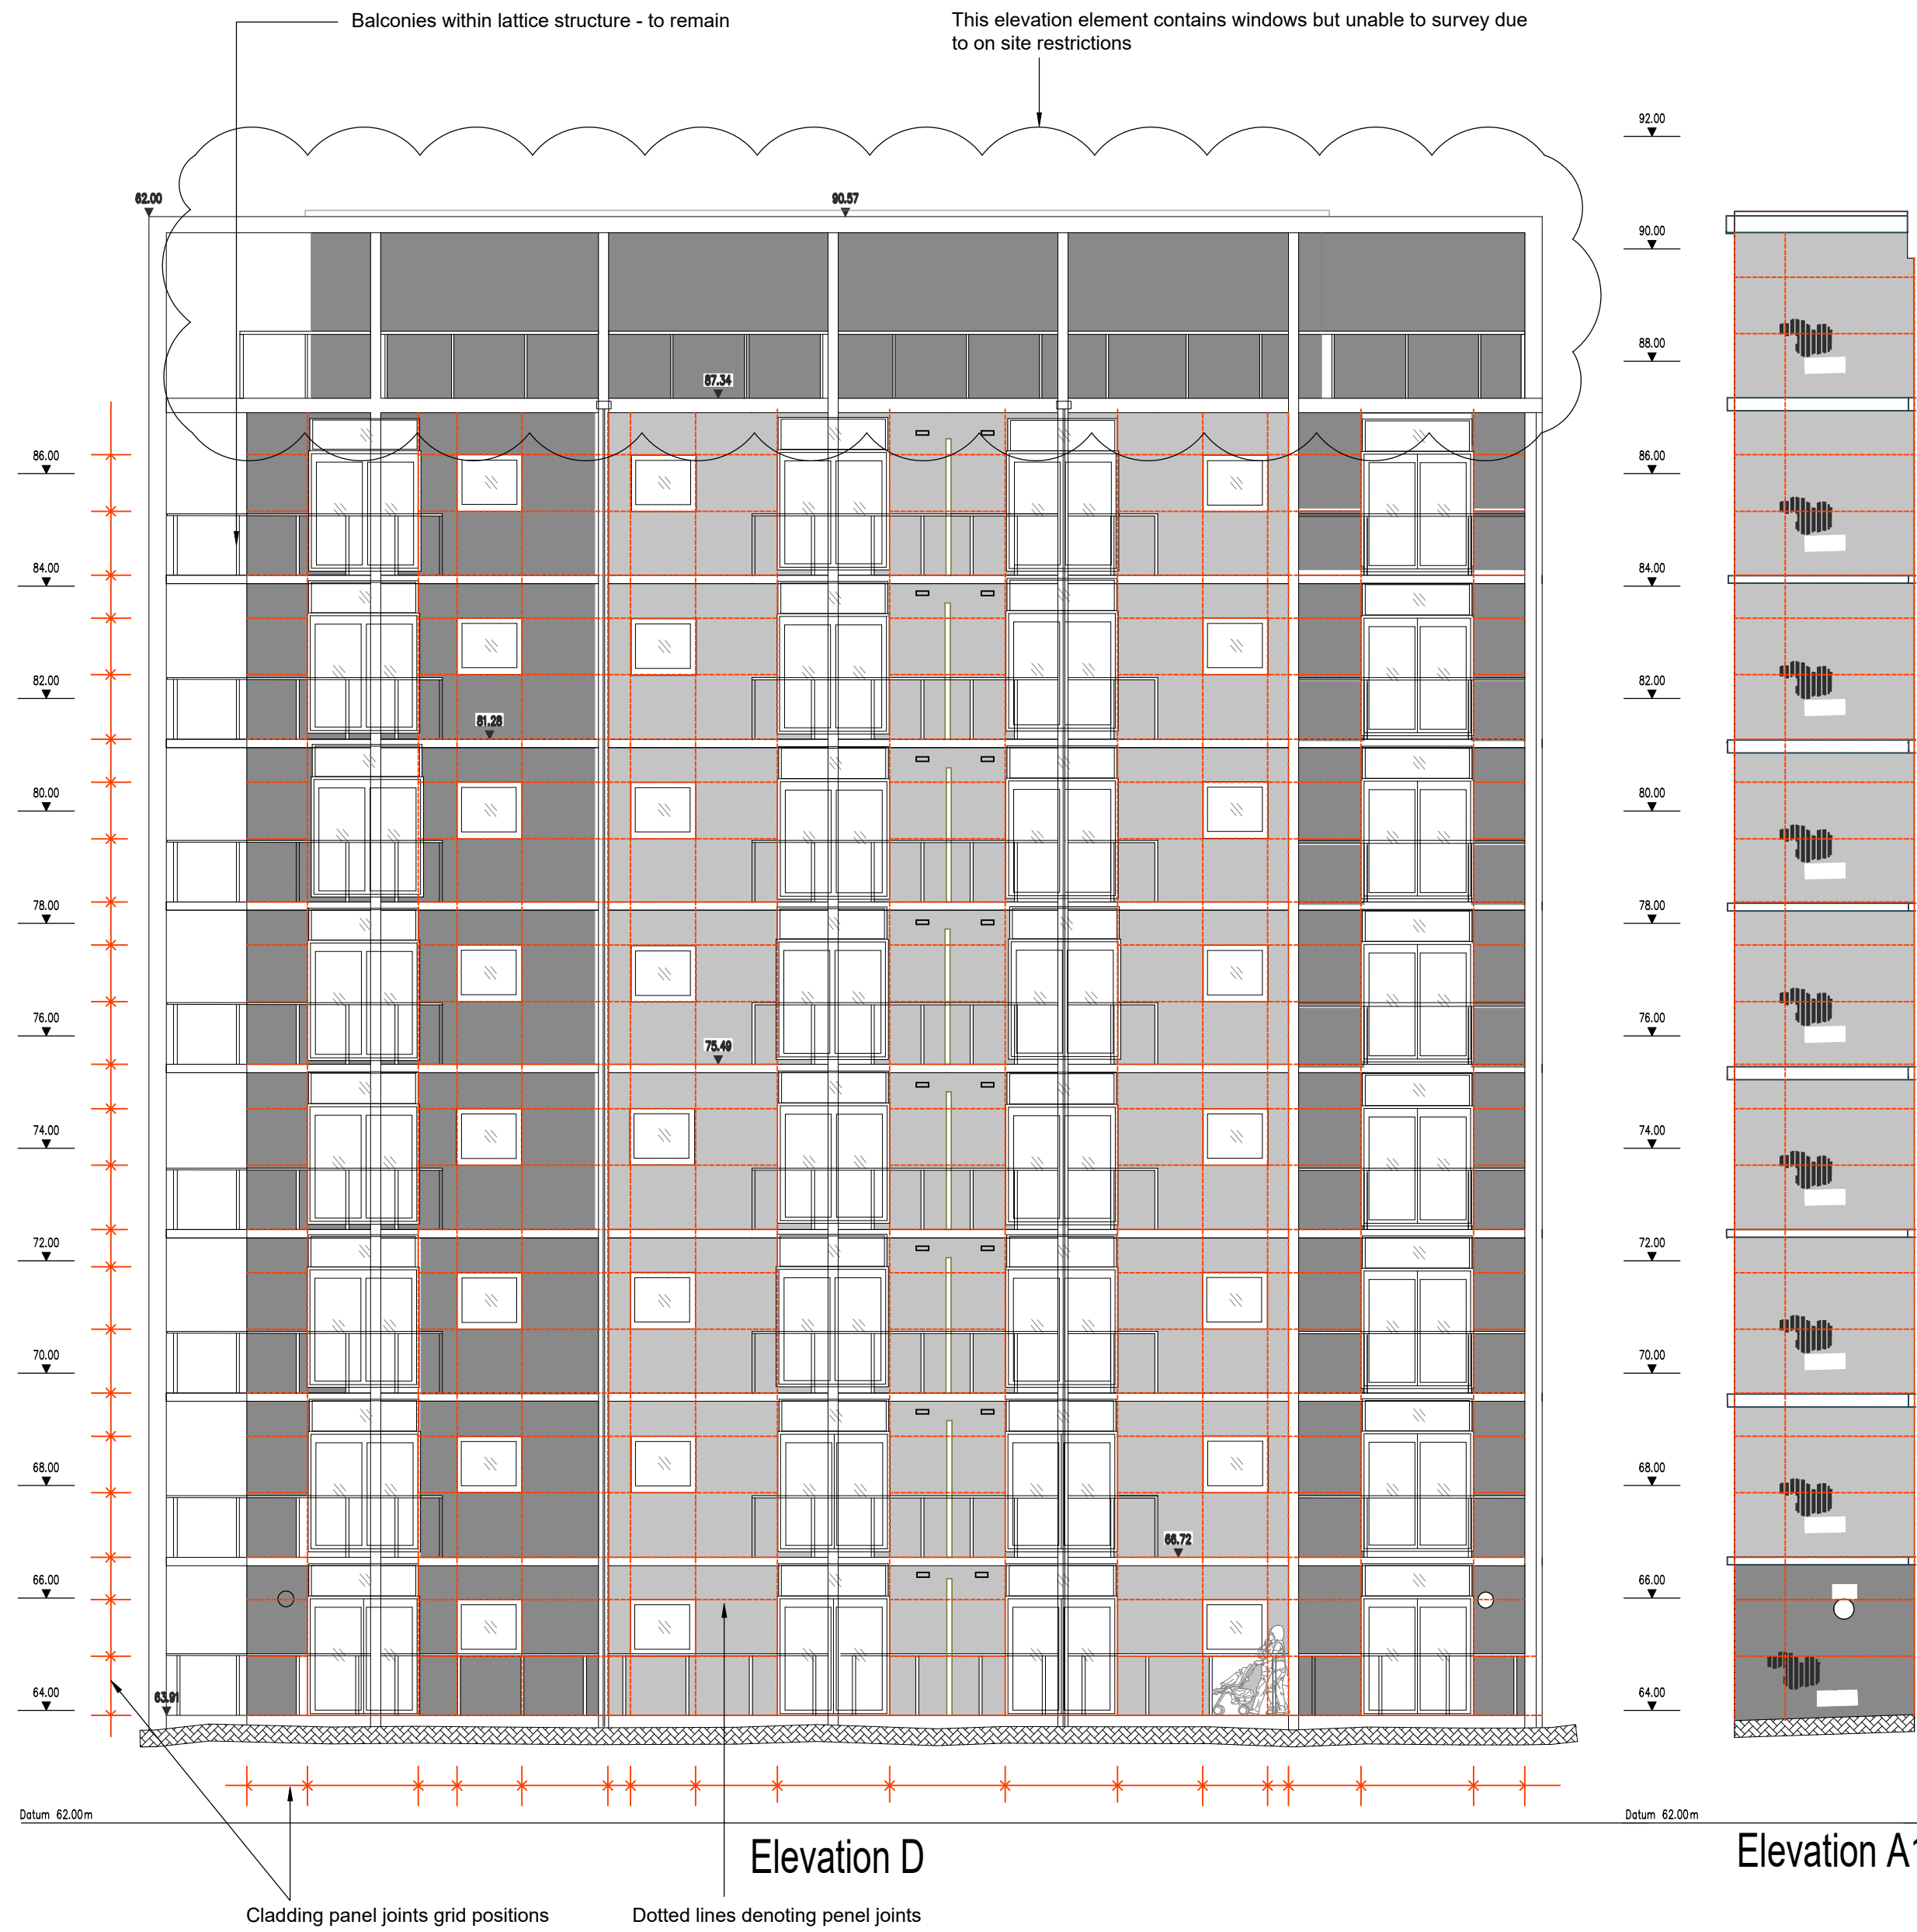

PROPOSED ELEVATIONS - THE CUBE


Existing extruded PVC windows and all applied feature steels to remain
Joints to cladding to match positions in existing.

KEY

- Equitone Natura N251 (Dark Grey)
- Cembrit Patina P050 (Light Grey)

Use Dimensions - DO NOT SCALE
The Contractor is to check all dimensions at all times.
Contractor to check the dimensions & conditions on site before commencing. Subject to professional survey.
All errors and omissions to be reported prior to commencement.
This drawing must be read in conjunction with the relevant specification clauses. This drawing must not be used for purposes other than that for which it is provided. All drawings subject to statutory authority approval.
This Drawing is Copyright of DMWR Architects LTD

Scale Bar		To be used as guidance only			
1:100	mm	1000	3000	5000	
1:200	mm	2000	6000	10000	
1:500	M	5	15	25	
1:1250	M	10	30	50	70

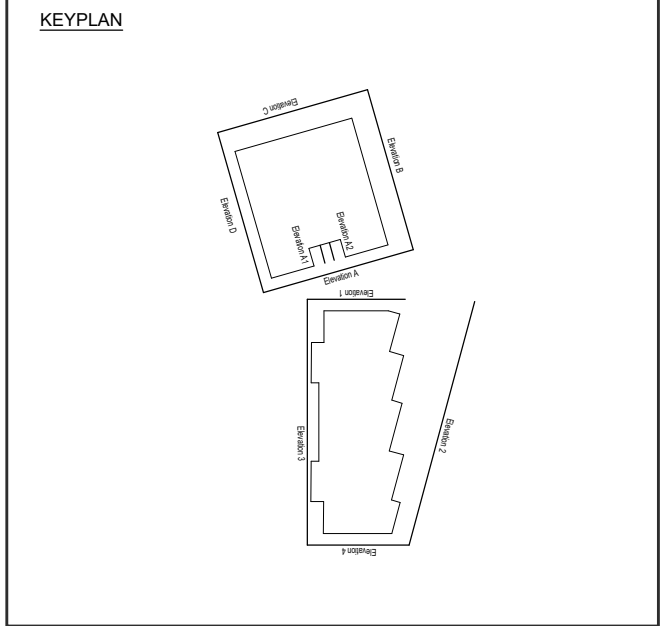

Rev	Date	Revision Description	Dm	Chk
F	09.01.23	Elevation titles updated	SE	
E	31/10/22	Panel joints added	SE	CL
D	11/10/22	Key reference updated	SE	CL
C	12/09/22	Hatch revised	SE	CL
B	29/06/22	Timber reference removed	SE	CL
A	07.06.22	Elevations B1 & B2 added	SE	CL

Project Name The Cube - The Frame Manchester. Facade Remediation.		North
Client THOMASONS		
Drawing Title Proposed Elevations - THE CUBE (Material Finishes)		Client Job No 916
Drawing Reference 3842-DR-106		DMWR Job No 3842
Drawn Date 05.05.2022		Revision F
Scale 1:100@A1	Drawn By SE	
Drawing Status PLANNING	Checked By CL	

DMWR Architects

First Floor
16-18 Hatton Garden
London EC1N 8AT
020 7870 3779
mail@dmwr.co.uk
www.dmw.co.uk

Fourth Floor
41 Spring Gardens
Manchester M2 2BG
0161 413 4656
mail@dmwr.co.uk
www.dmw.co.uk