
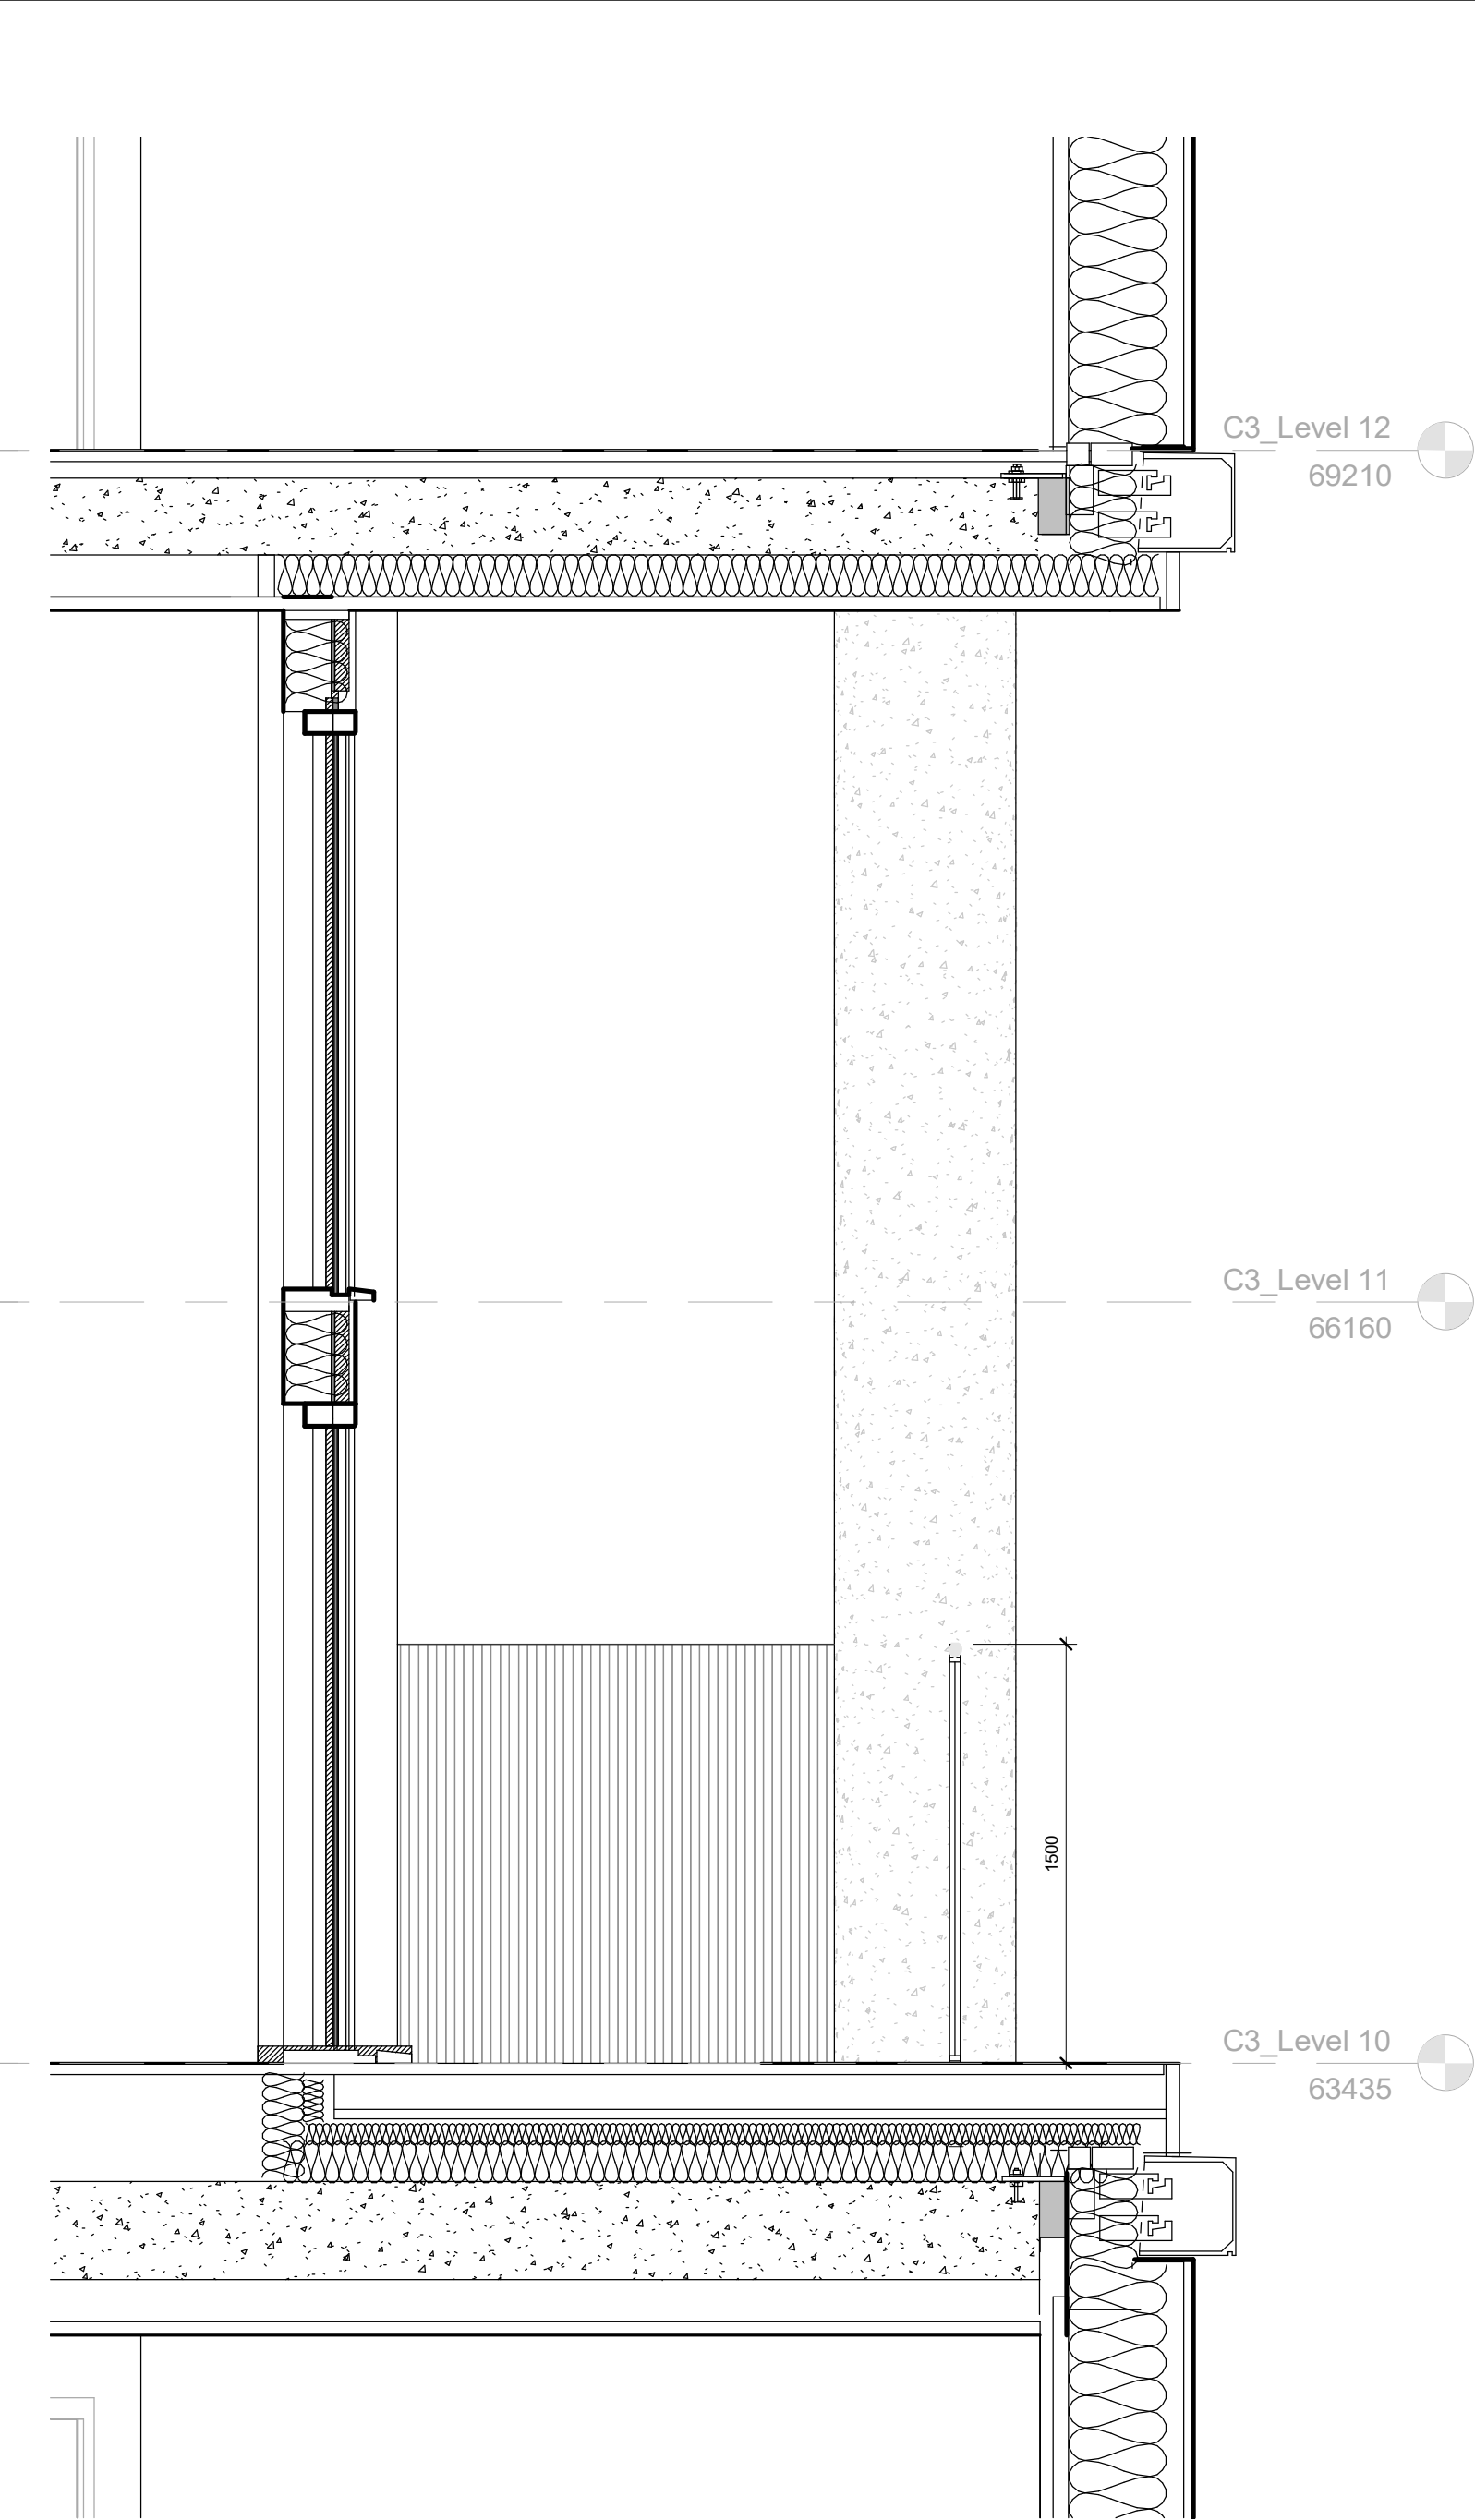
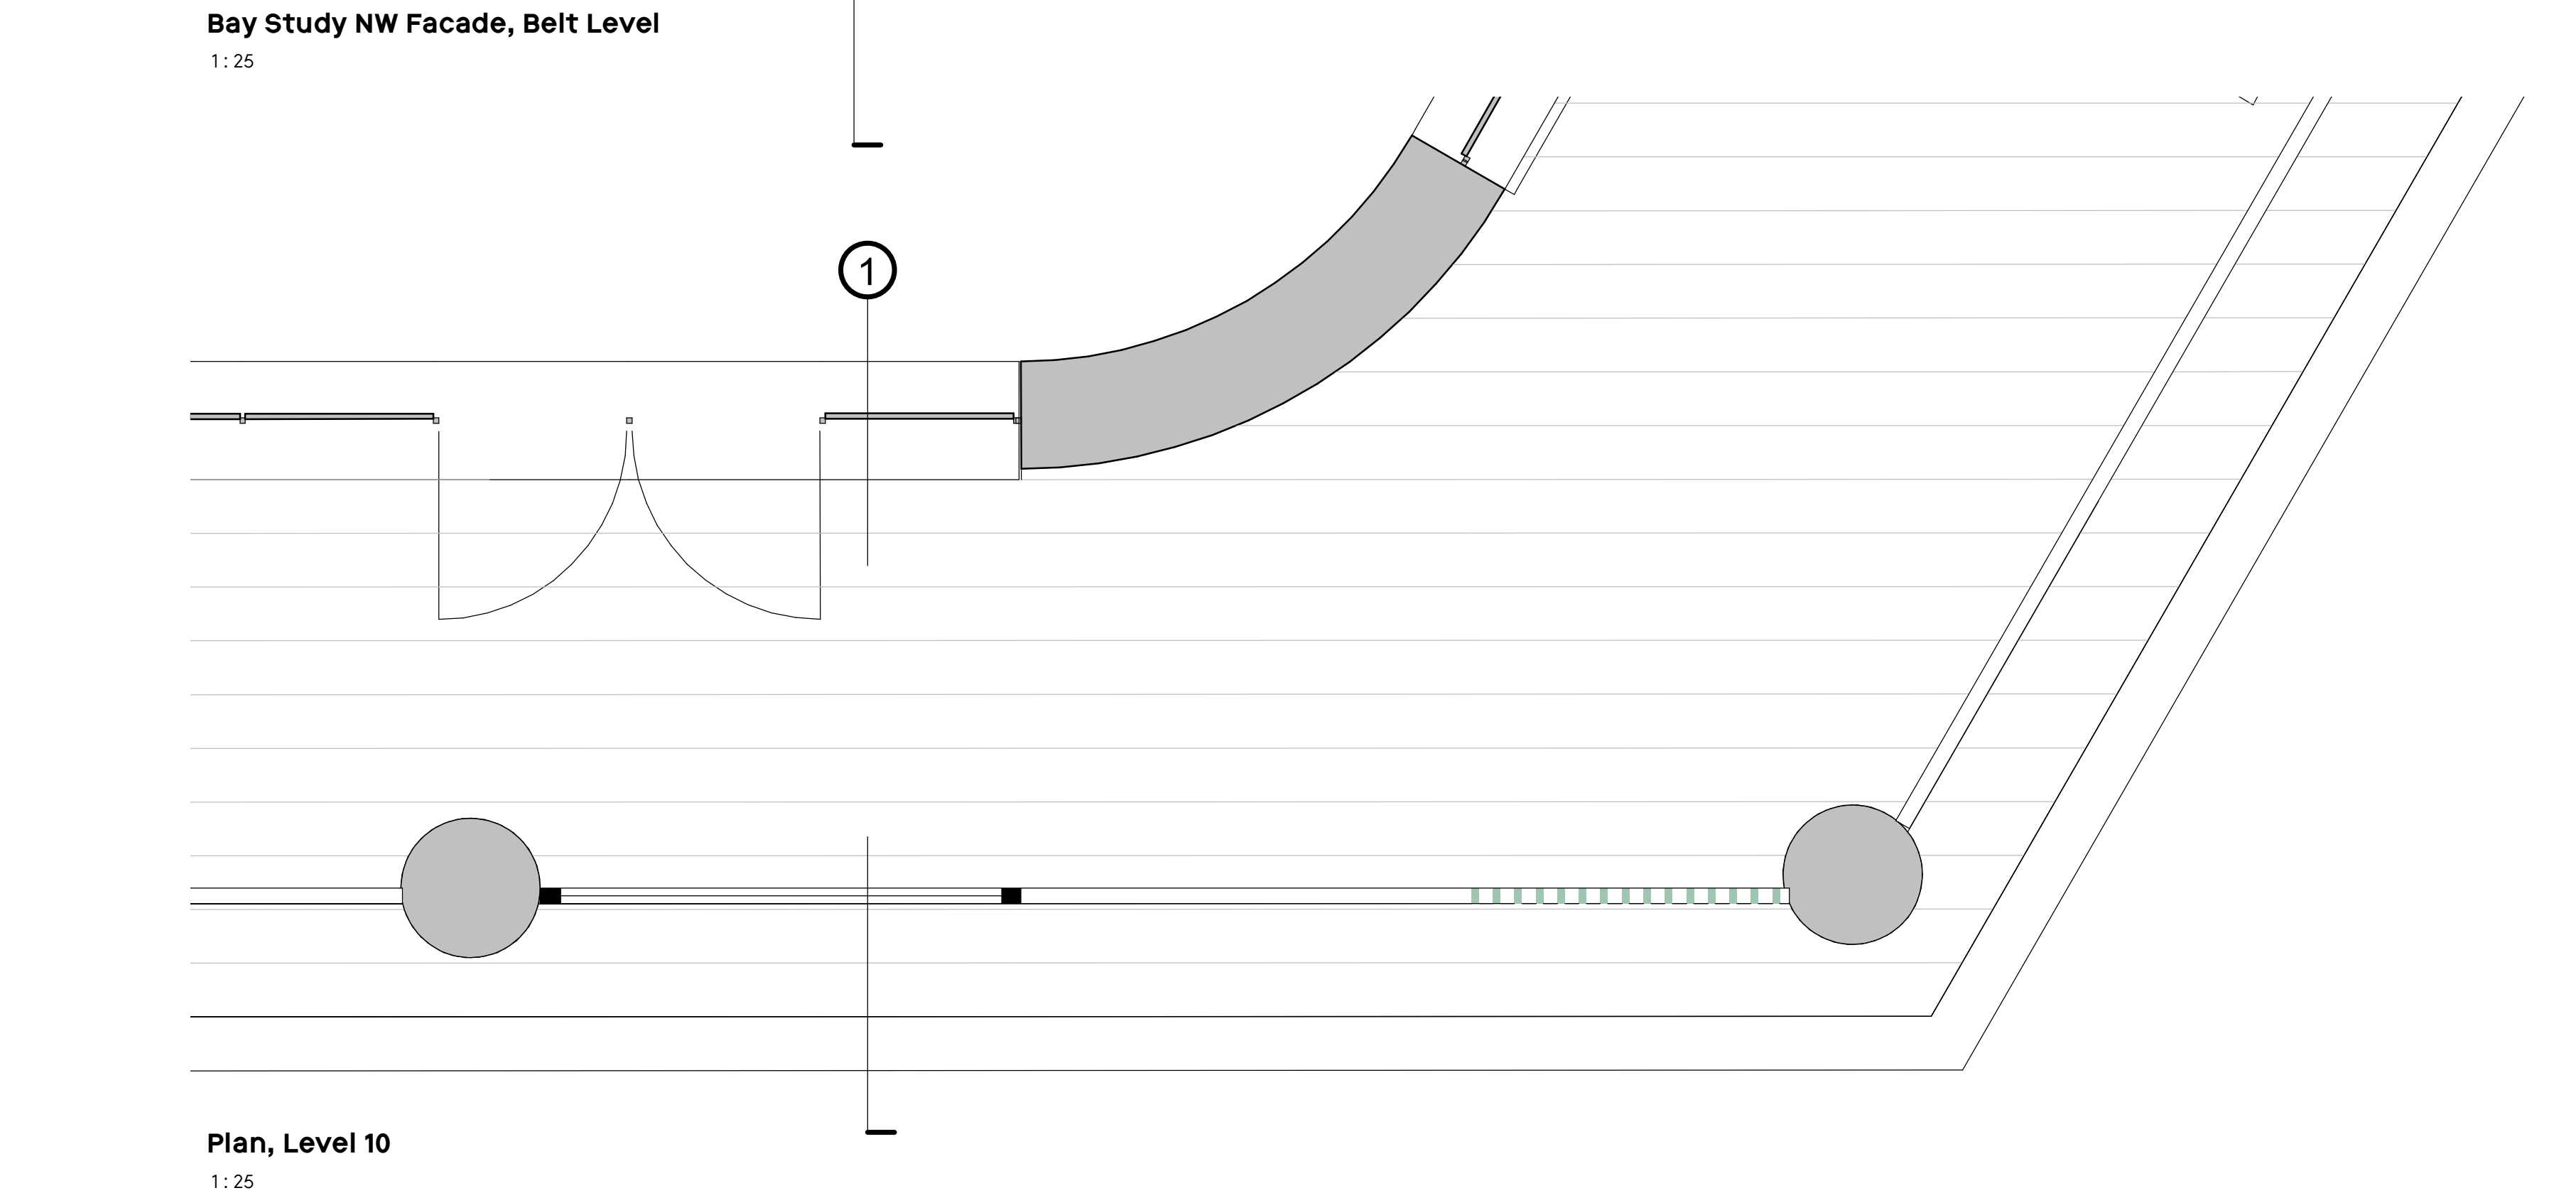


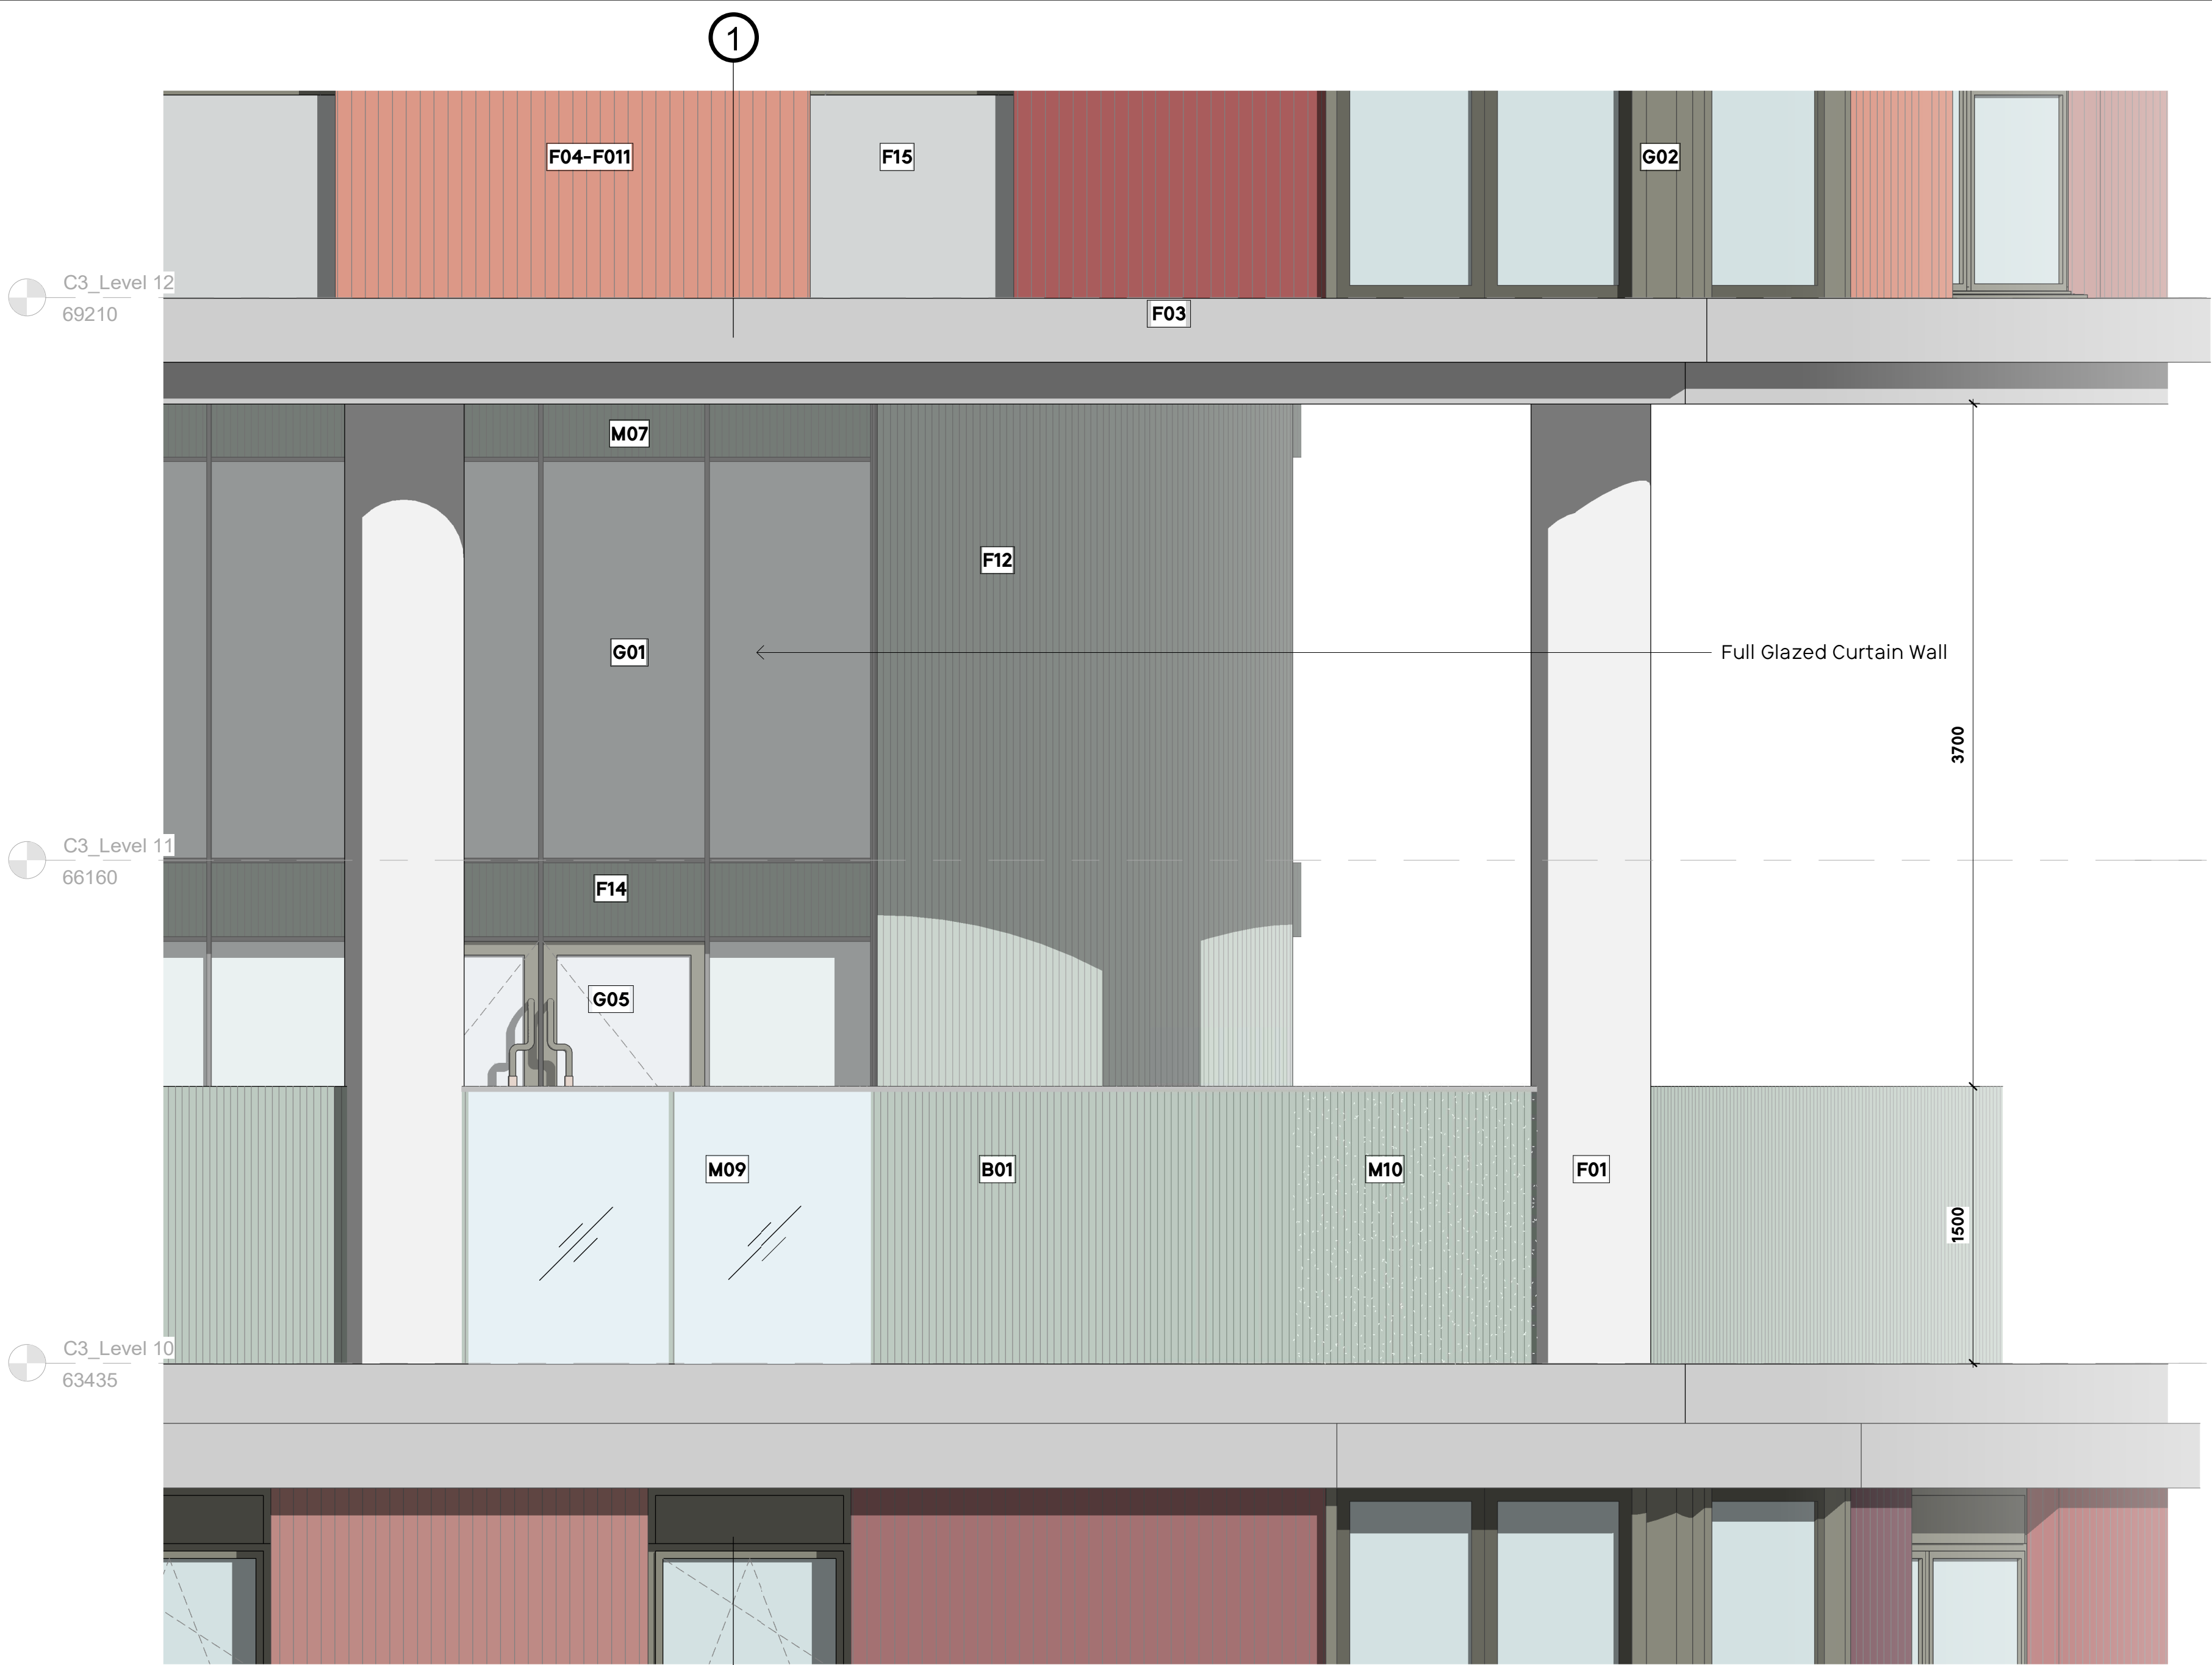

General Notes

No implied licence exists. This drawing should not be used to calculate areas for the purposes of valuation.
Do not scale this drawing for construction purposes. All dimensions to be checked on site by the contractor and such dimensions to be their responsibility.
All work must comply with relevant British Standards and Building Regulations requirements. Drawing errors and omissions to be reported to the architect.

Notes

Key

F01.

Polished Concrete Finish to Expressed Structural Columns

F03.

Precast Banding with rounded corners - White

F04.- F.11

Anodised Aluminium Corrugated Rainscreen Panel - Tone 01 to Tone 08

F12.

Anodised Aluminium Corrugated Rainscreen Panel - Tone 09 Green

F13.

Anodised Aluminium Corrugated Rainscreen Panel - Tone 10 Dark Green

F14.

Anodised Aluminium Perforated Corrugated Rainscreen Panel - Tone 10 Dark Green

F15.

Anodised Aluminium Corrugated Rainscreen Panel, Set Back - Tone 11 Grey

G01.

Glazing, Clear

G02.

Aluminium Window Frame - Tone 01 Grey

G02.

Glazed Door in Aluminium Frame

M07.

Aluminium vent in correspondence of service zone. Flush with window

M08.

Winter garden internal railing

B01.

Aluminium Solid Corrugated Balustrade

M09.

Glass balustrade

M10.

Perforated metal balustrade

Note

Variation in the arrangement of panels will occur within the typical bays.

0 1m

1/25

Key Plan

Studio
Egret
West

3 Brewhouse Yard
London, EC1V 4JQ
hello@egretwest.com
+44 (0) 20 7549 1730

PLANNING

Project No.

0412

Project Name

Albert Bridge House

Drawing Title

Building A - Typical Bay Study, Belt Level

Client

Oval Real Estate

Scale

As indicated

Date

29/11/22

Drawn by

LL

Checked by

SEW

0	29/11/22	Issue for Planning	SEW
Rev	Date	Reason	Chk

Drawing Number	Rev
0412-SEW-AA-ZZ-DR-A-PL2315	0