


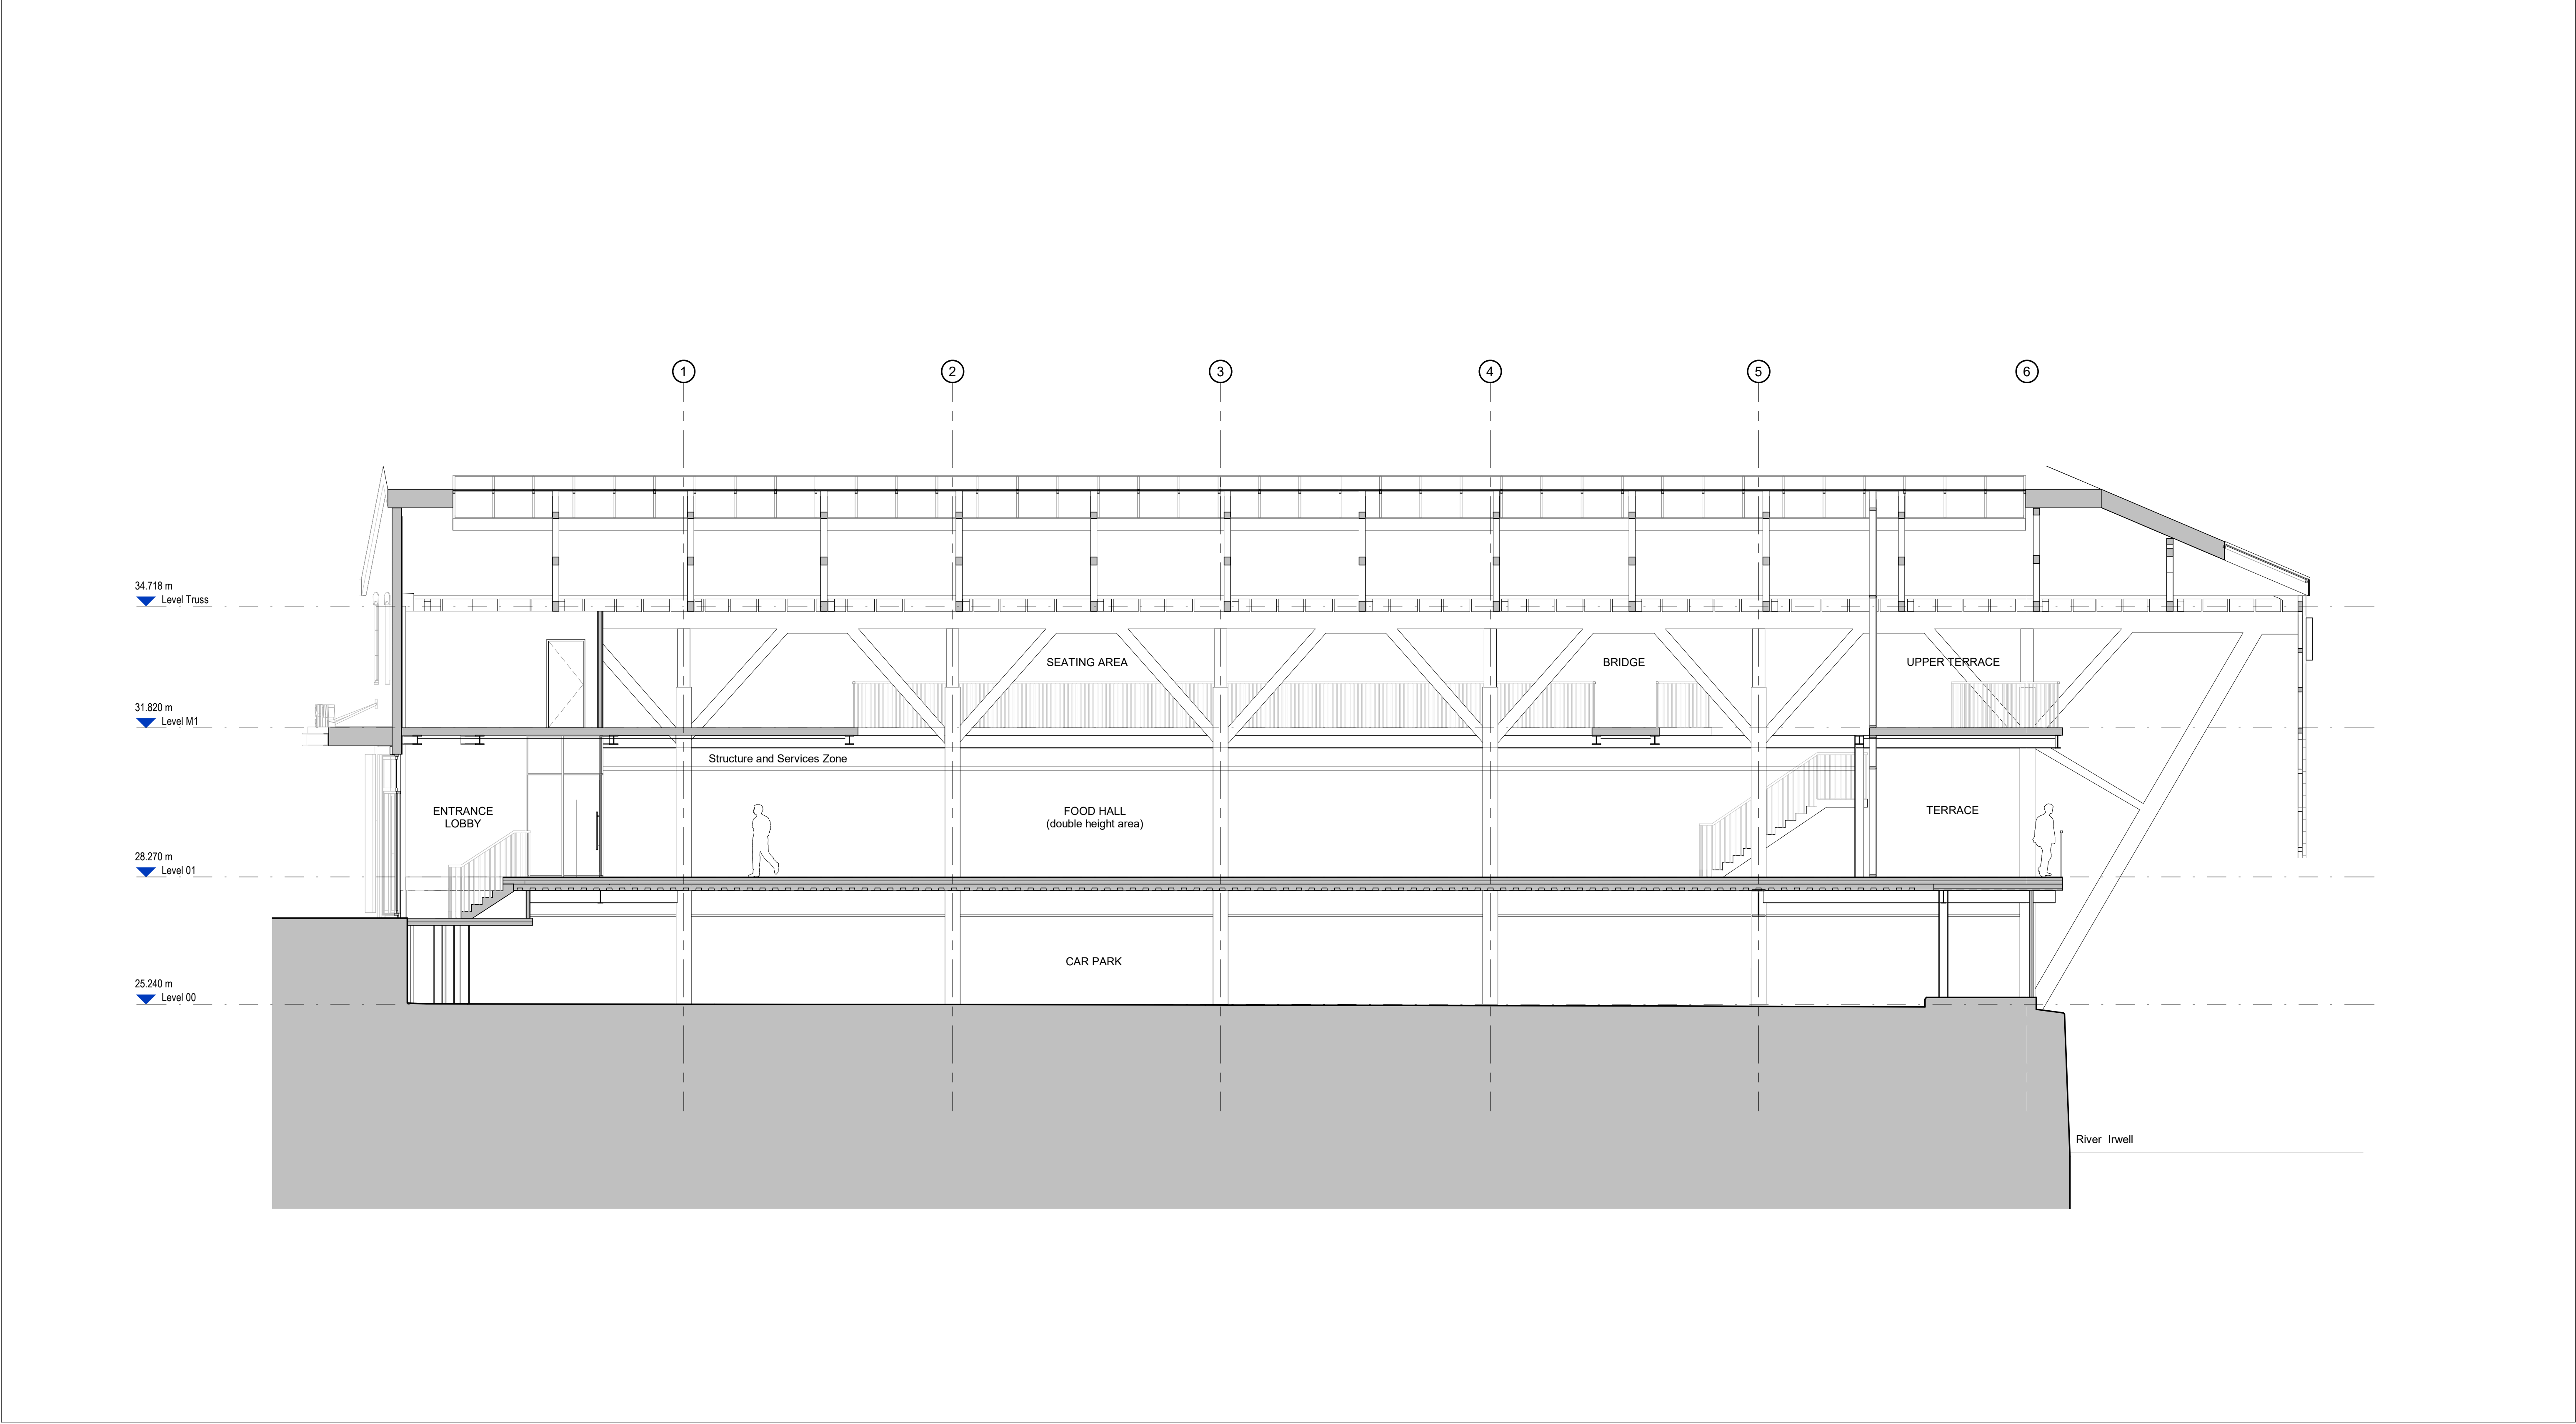

Notes

Do not scale from this drawing.

All dimensions are to be checked prior to construction and any discrepancies are to be identified to the Architect.

Copyright reserved.

A 18/01/23 Issued for planning
Revisions

GL

3DReid
www.3DReid.com
Architecture Interiors Masterplanning

3D
REID

Status PLANNING				
Client ALLIED LONDON				
Project SHIPYARD WATER ST, MANCHESTER				
Title Proposed GA Section B-B				
Scale	Size	Date	Drawn	Checked
1 : 75	A1	29/03/22	GL	NS
Drawing No.				Rev.
200097-3DR-ZZ-DR-A-08212				A