


NEW LIGHT WELL
BLACK WROUGHT IRON
OR STEEL RAILING &
UPVC WHITE WINDOW
TO MATCH EXISTING -
REINSTATED WITHIN
ORIGINAL OPENING




Proposed Front Elevational Section AA

NEW LIGHT WELL
BLACK WROUGHT
RAILING & UPVC
WHITE WINDOW TO
MATCH EXISTING -
REINSTATED WITHIN
ORIGINAL OPENING

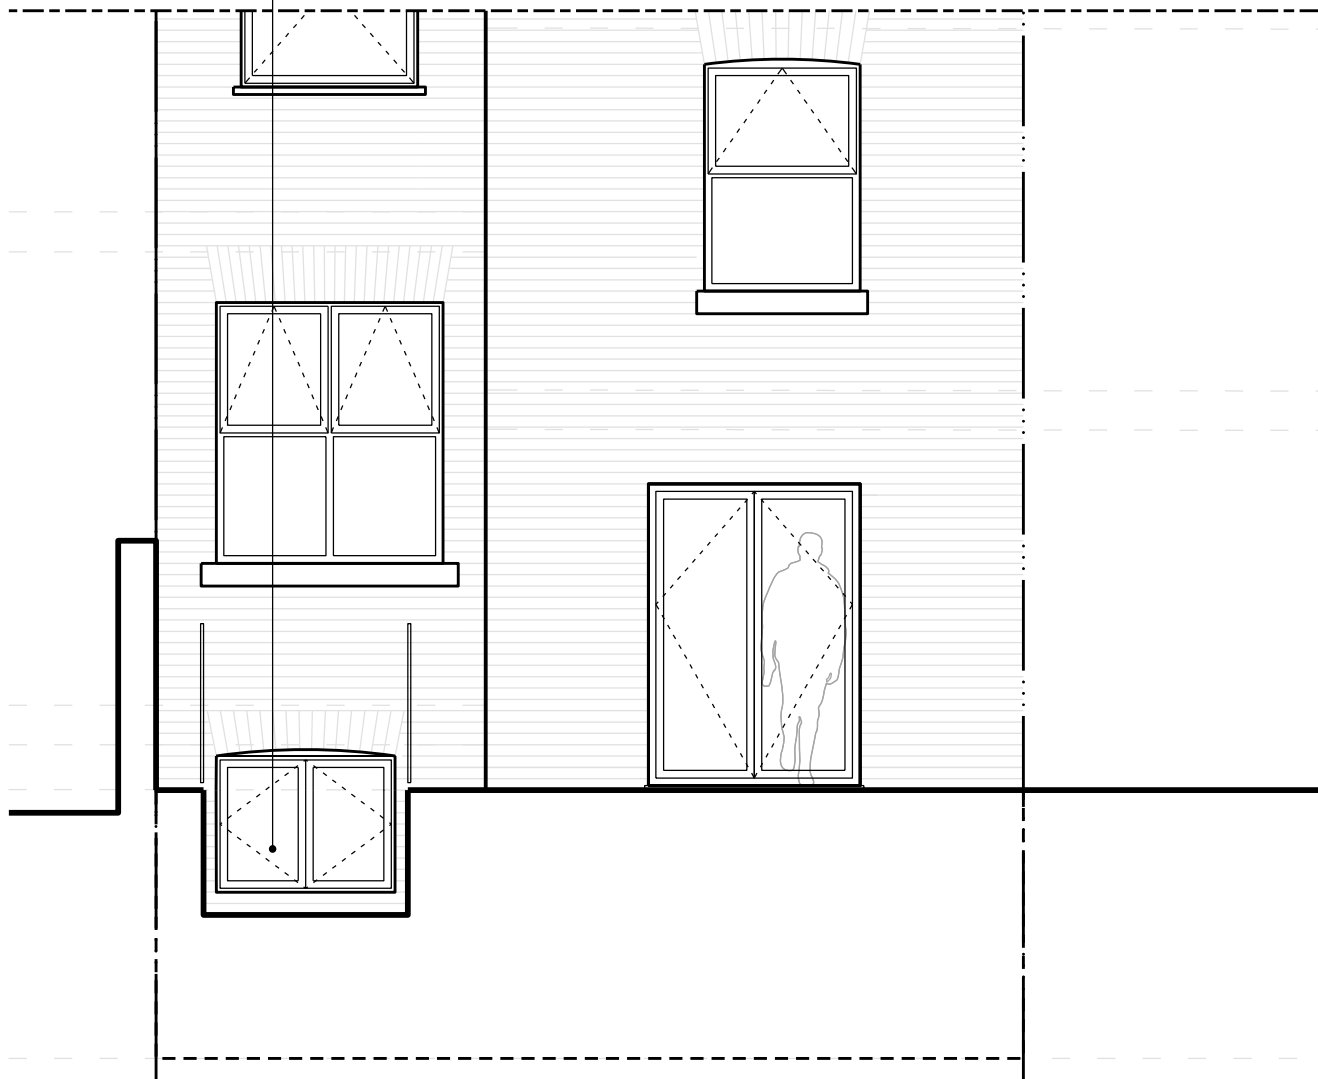


Proposed Rear Elevational Section BB

NEW LIGHT WELL &
BLACK WROUGHT IRON
OR STEEL RAILING

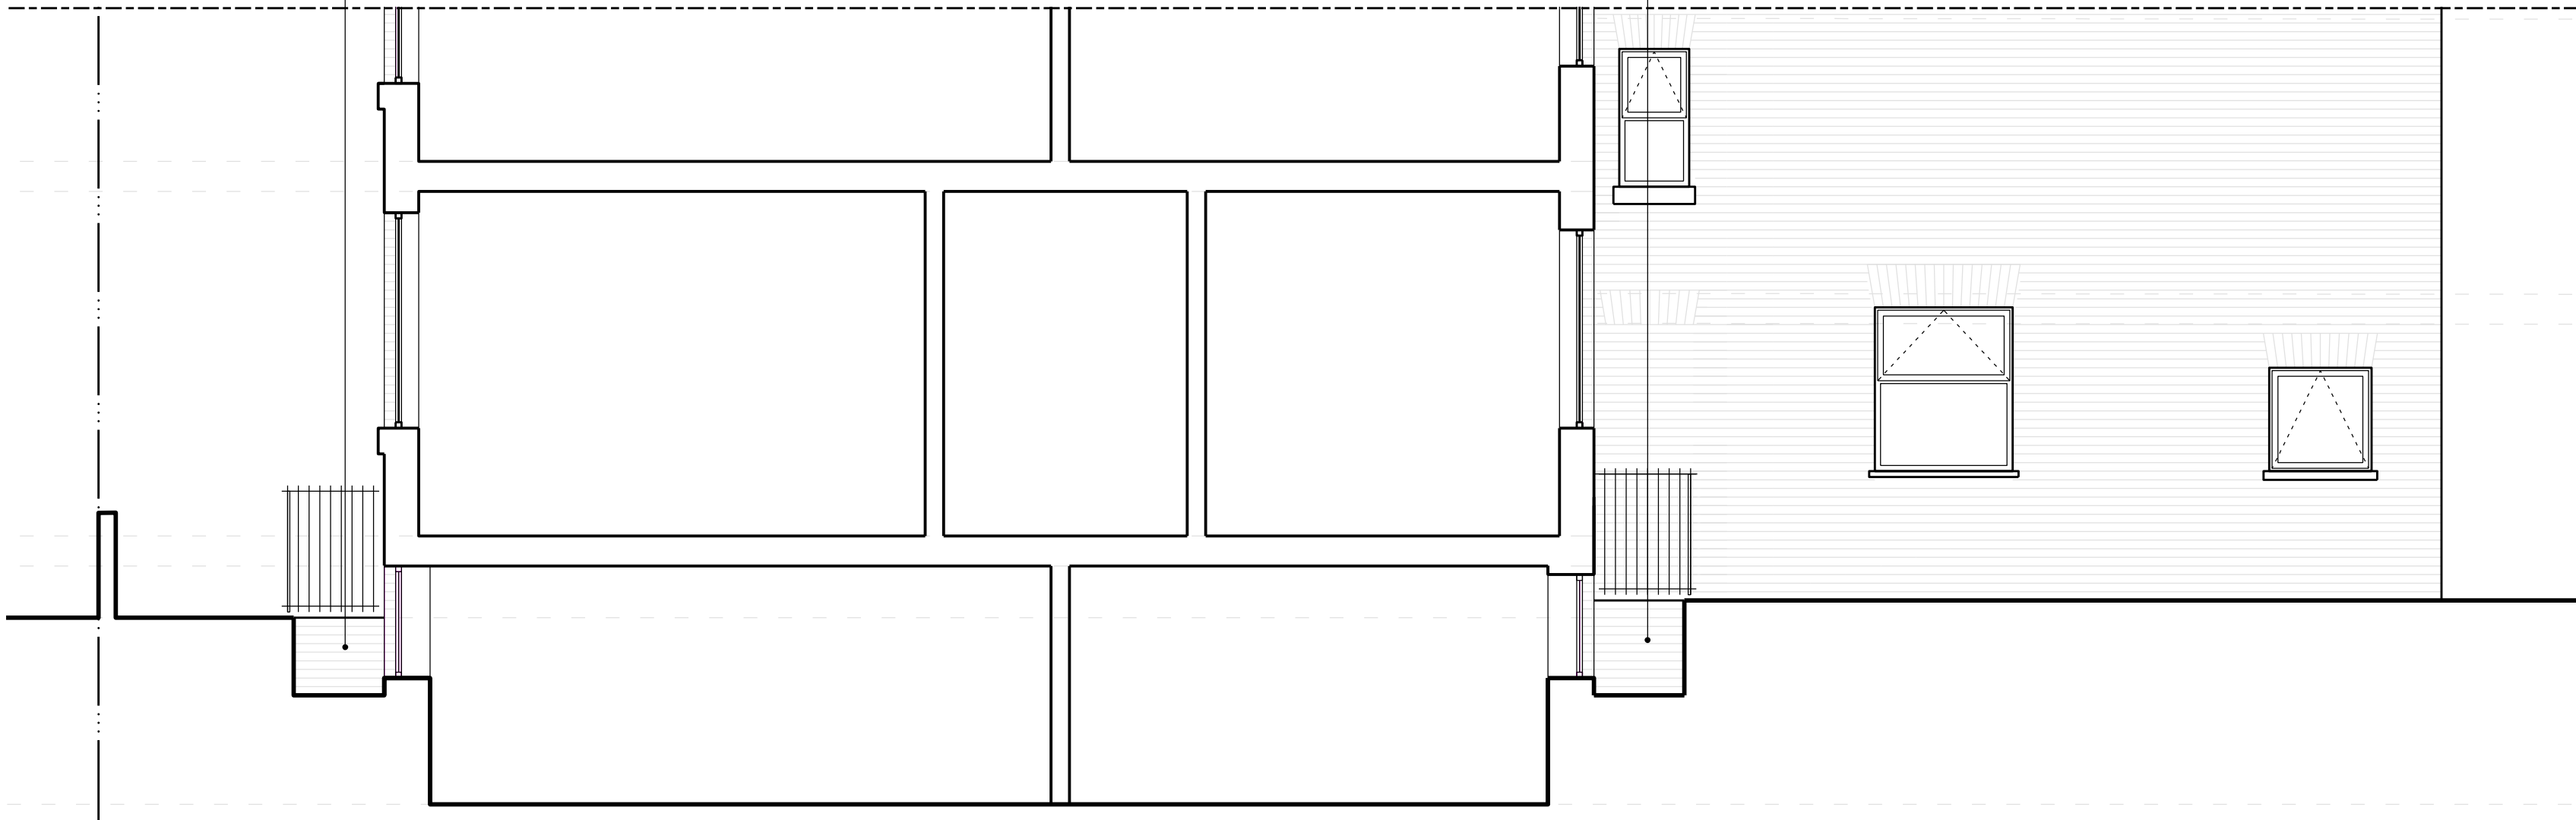

Proposed Cross Section CC

NEW LIGHT
WELL & BLACK
WROUGHT
IRON OR
STEEL RAILING

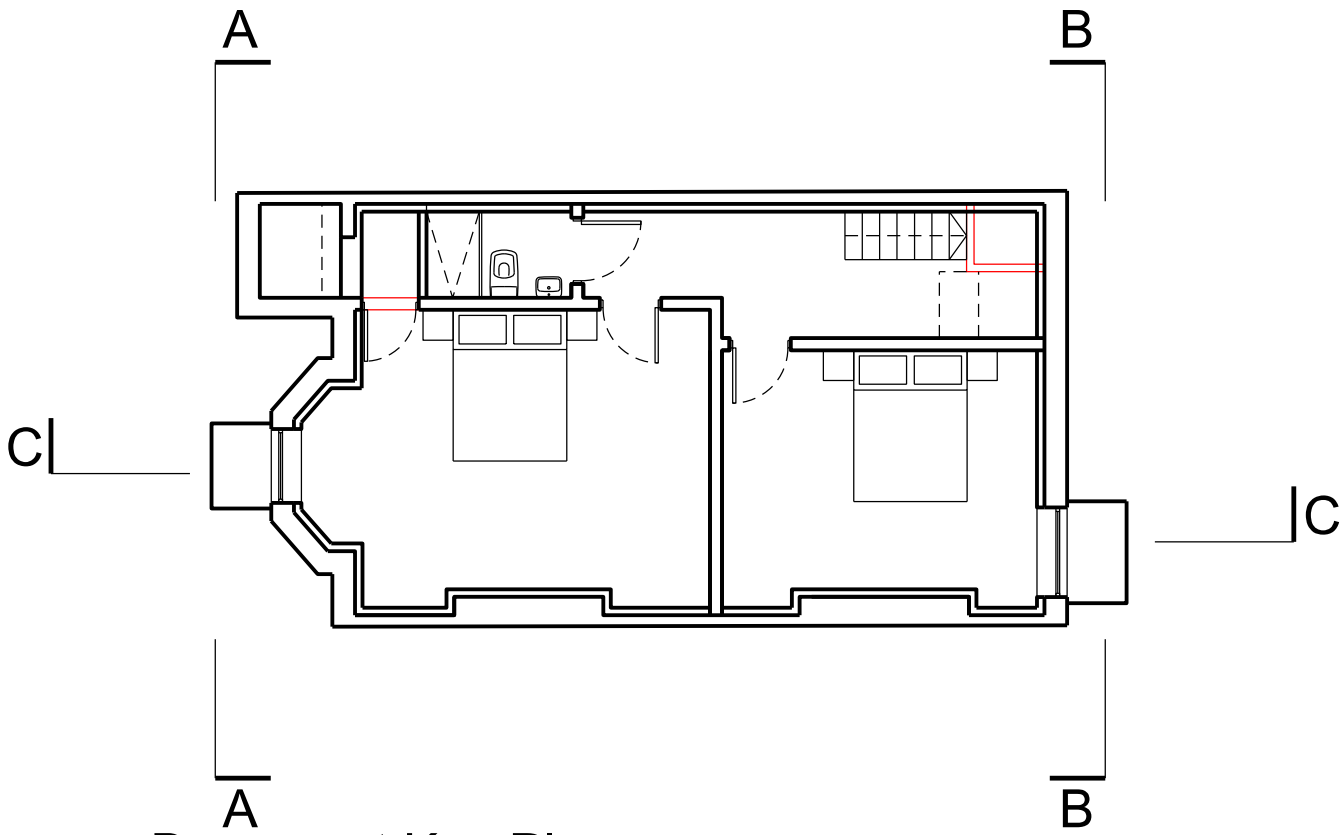

Basement Key Plan