
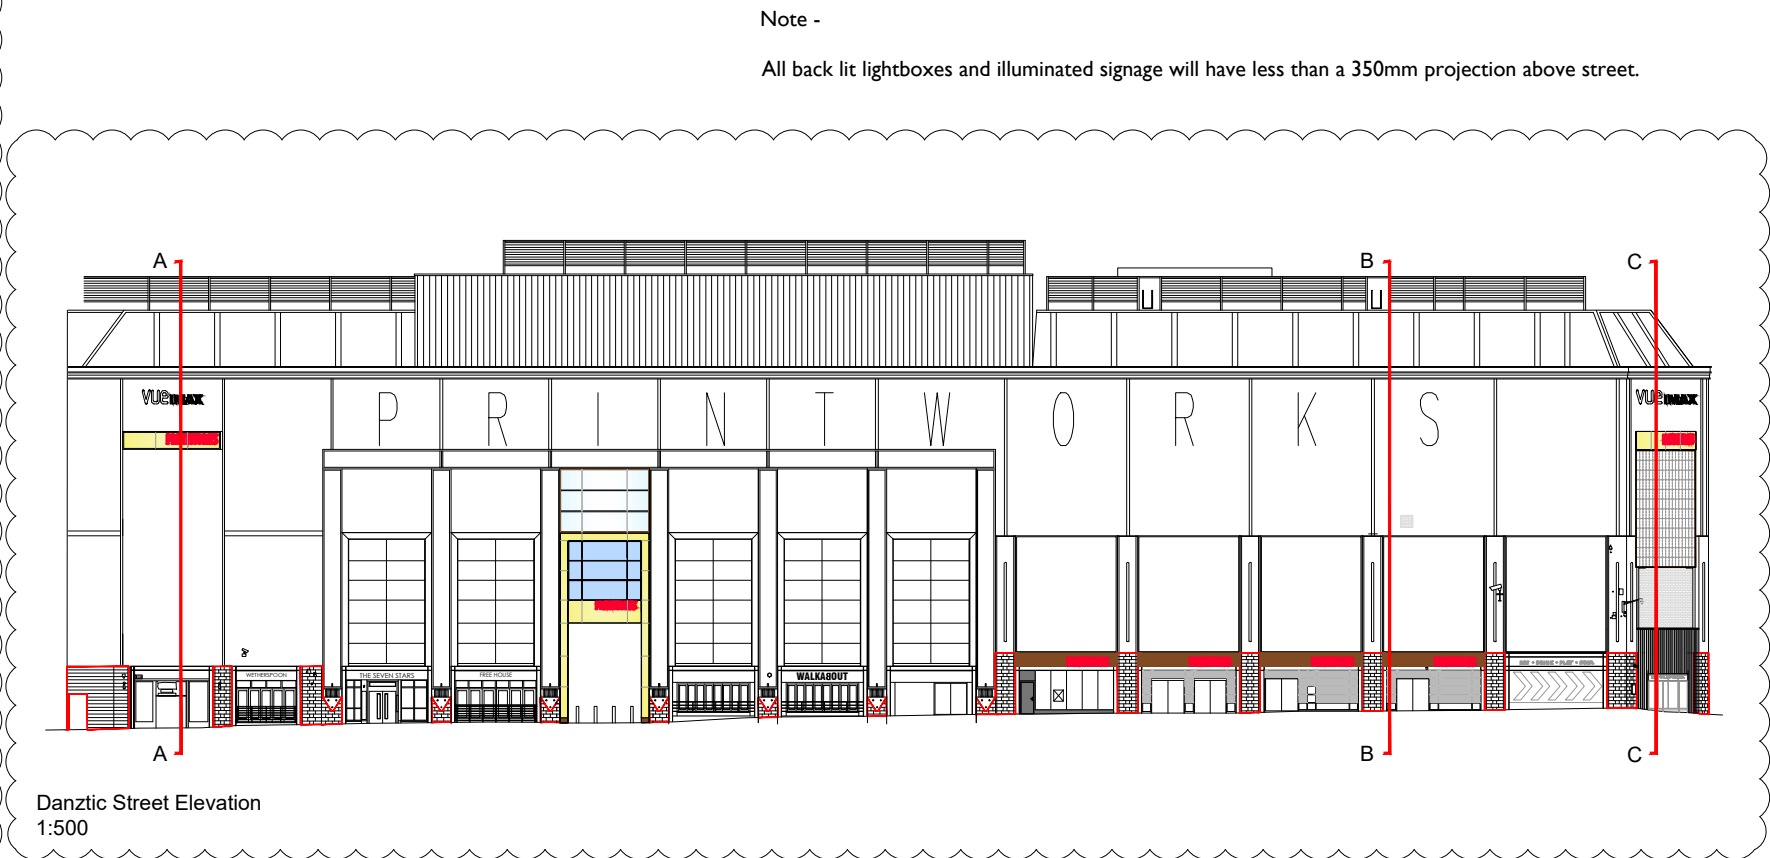


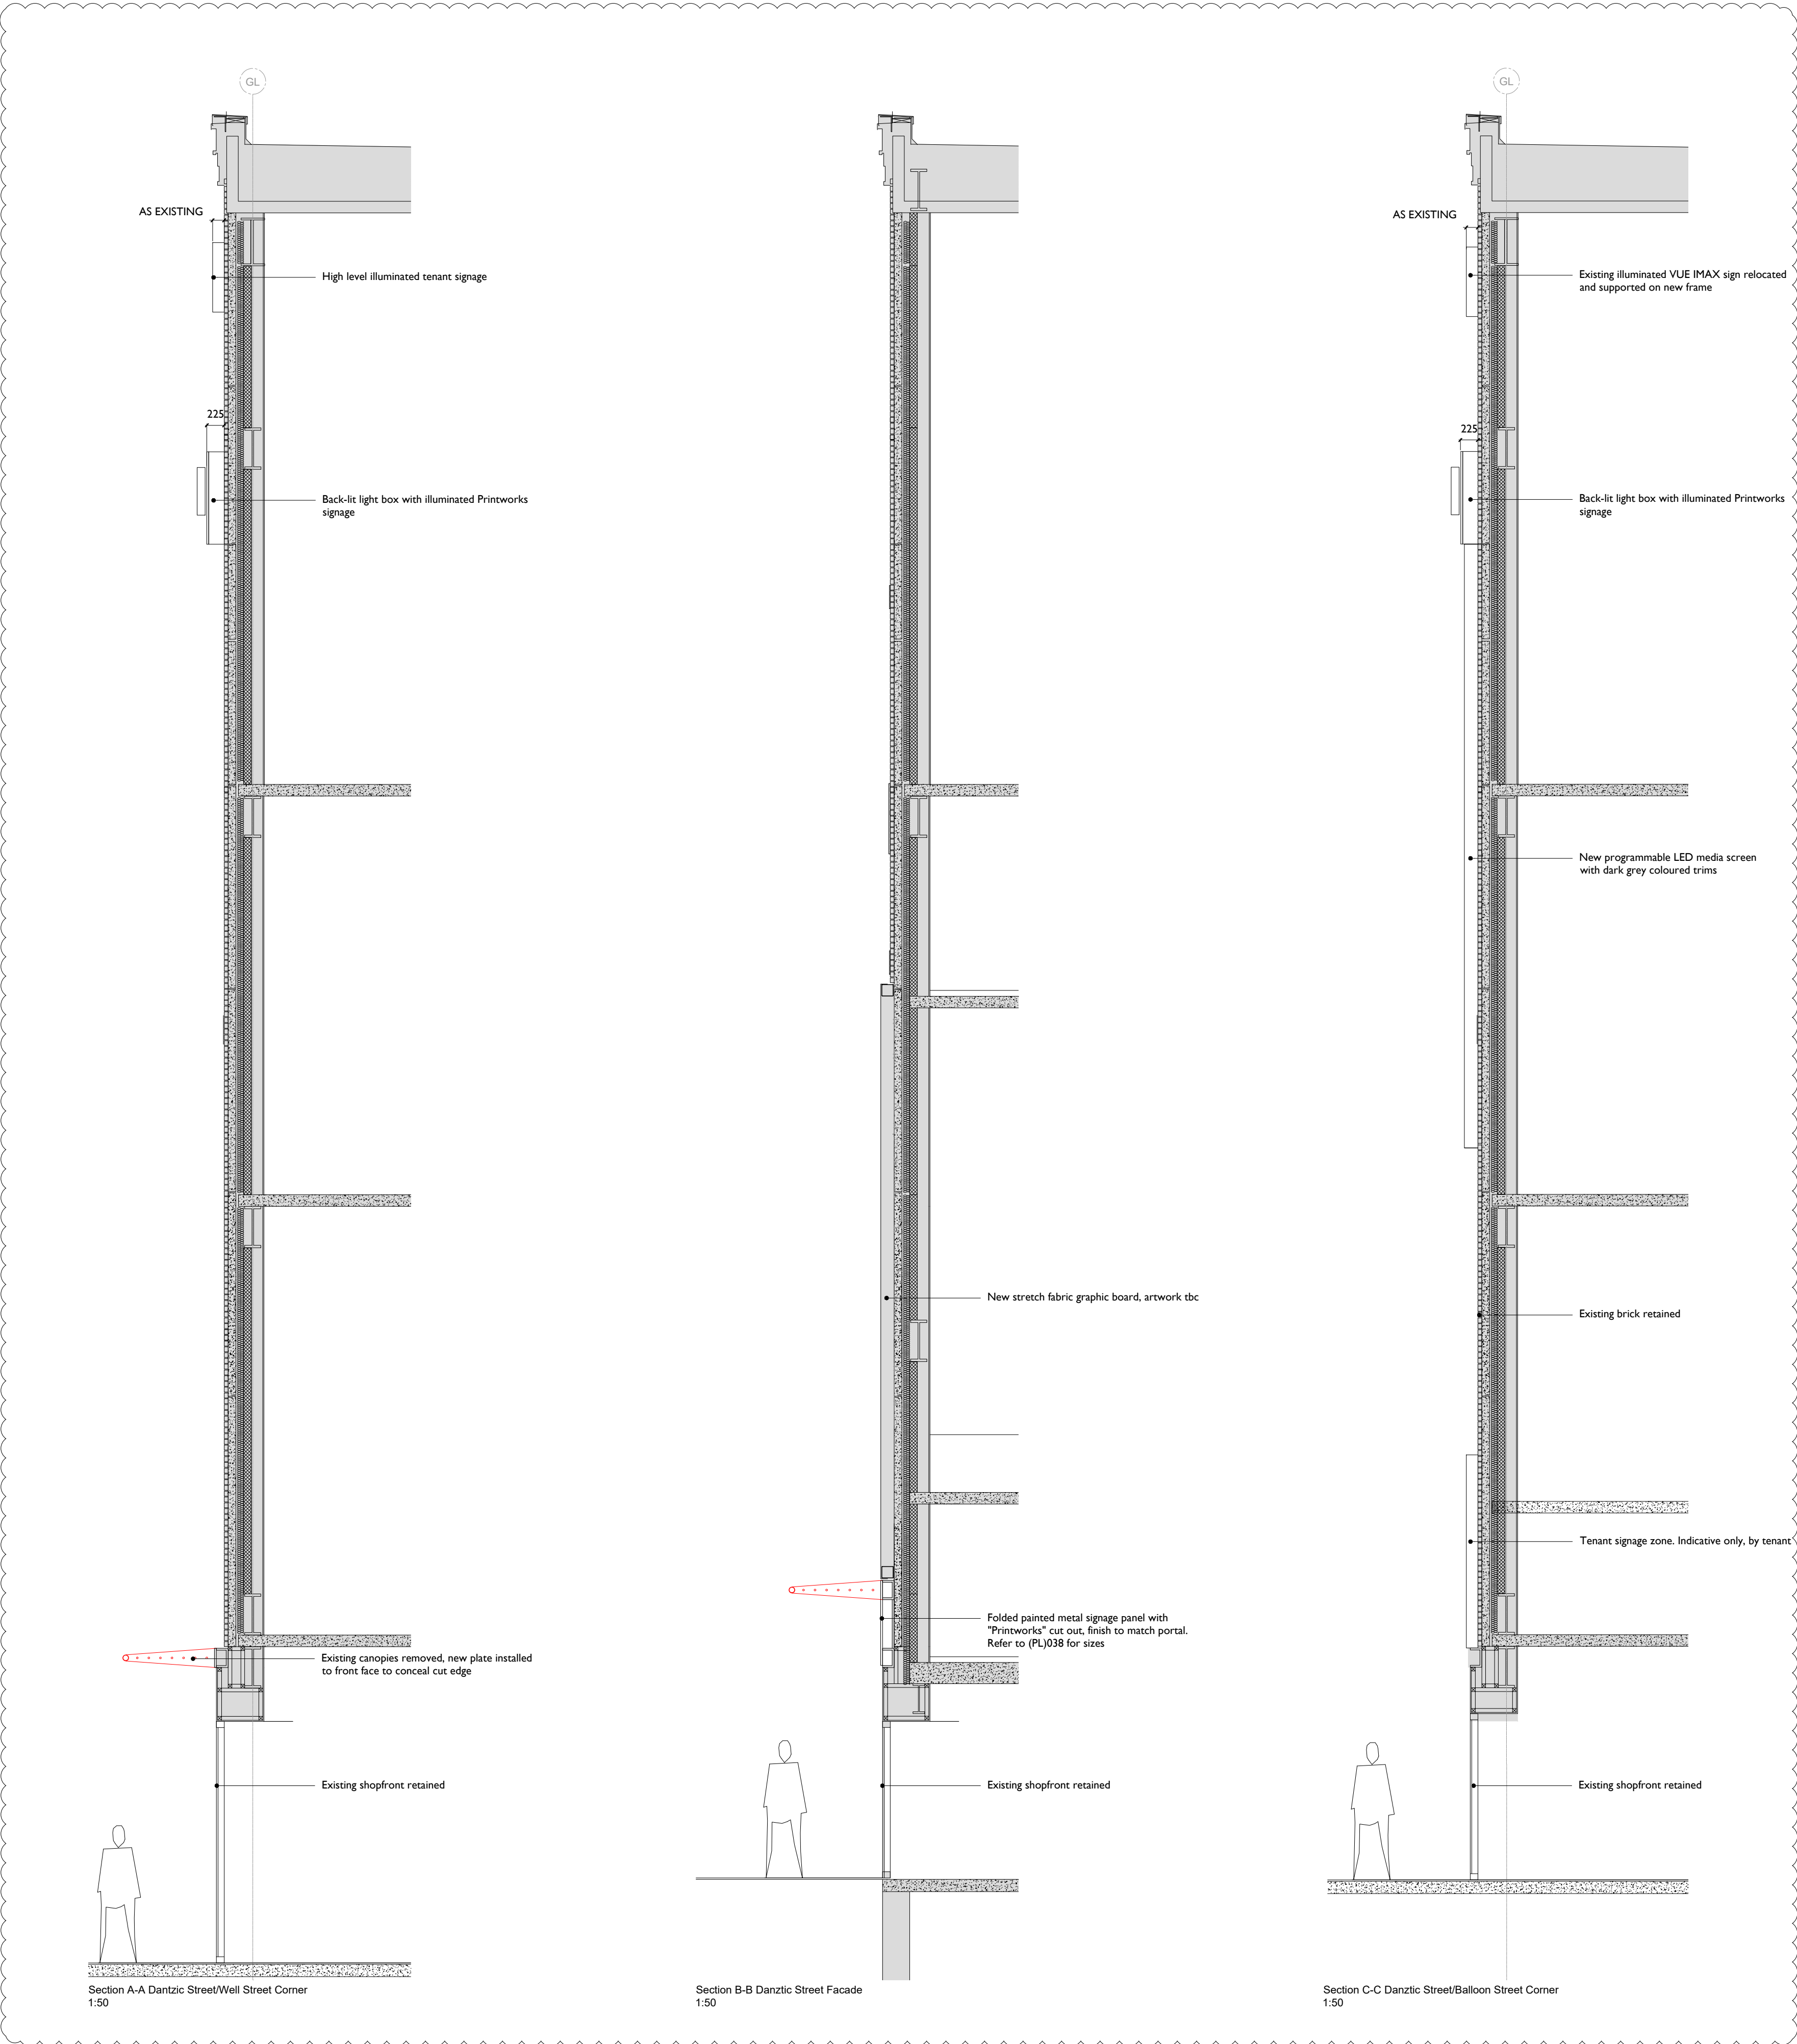

Notes

1. Do not scale off this drawing
2. Drawing to be read in conjunction with the specification and all relevant drawing information
3. Contractor to check all dimensions on site
Comprehensive Design Architects to be advised of any discrepancies between this drawing and site conditions immediately
4. Dimensions are in millimetres unless otherwise stated

Registered Office : Comprehensive Design Architects Limited
16 Moray Place EDINBURGH EH3 6DT
Registered in Scotland : SC311114

© Comprehensive Design Architects Ltd. All rights reserved

CONSTRUCTION (DESIGN AND MANAGEMENT) REGULATIONS 2015

This drawing is to be read in conjunction with CDA's Standard Hazard and Risk Assessment of architectural matters (CDM) series drawings.

Works to be carried out in accordance with the Construction Phase plan prepared by the Principal Contractor.

Note:

Drawings based on archive and limited survey information prepared by others and therefore accuracy cannot be guaranteed.

P7	04.01.23	GENERAL UPDATES	DO	MJ
P6	10.08.22	GENERAL UPDATES	DO	MJ
P5	02.08.22	GENERAL UPDATES	DO	MJ
P4	24.09.21	GENERAL UPDATES	DO	MJ
P3	25.05.20	GENERAL UPDATES	DO	MJ
P2	18.12.19	NOTE ADDED	DO	MJ
Rev	Date	Description	drawn	chkd

internal job no	
G1707	
draw no	revision
PWM-CDA-01-ZZ-DR-A-PL-1037	P7


Comprehensive Design Architects

299 West George Street Glasgow G2 4LF
T: 0141 226 2226 www.cda-group.co.uk

client
DTZ INVESTORS

key plan

project
PRINTWORKS, MANCHESTER

title
PROPOSED
DANTZIC STREET
SECTION A-A, B-B AND C-C

date scale drawn by checked by
04.12.19 1:50@AI DO MJ

status
PLANNING

internal job no	
G1707	
draw no	revision
PWM-CDA-01-ZZ-DR-A-PL-1037	P7

