



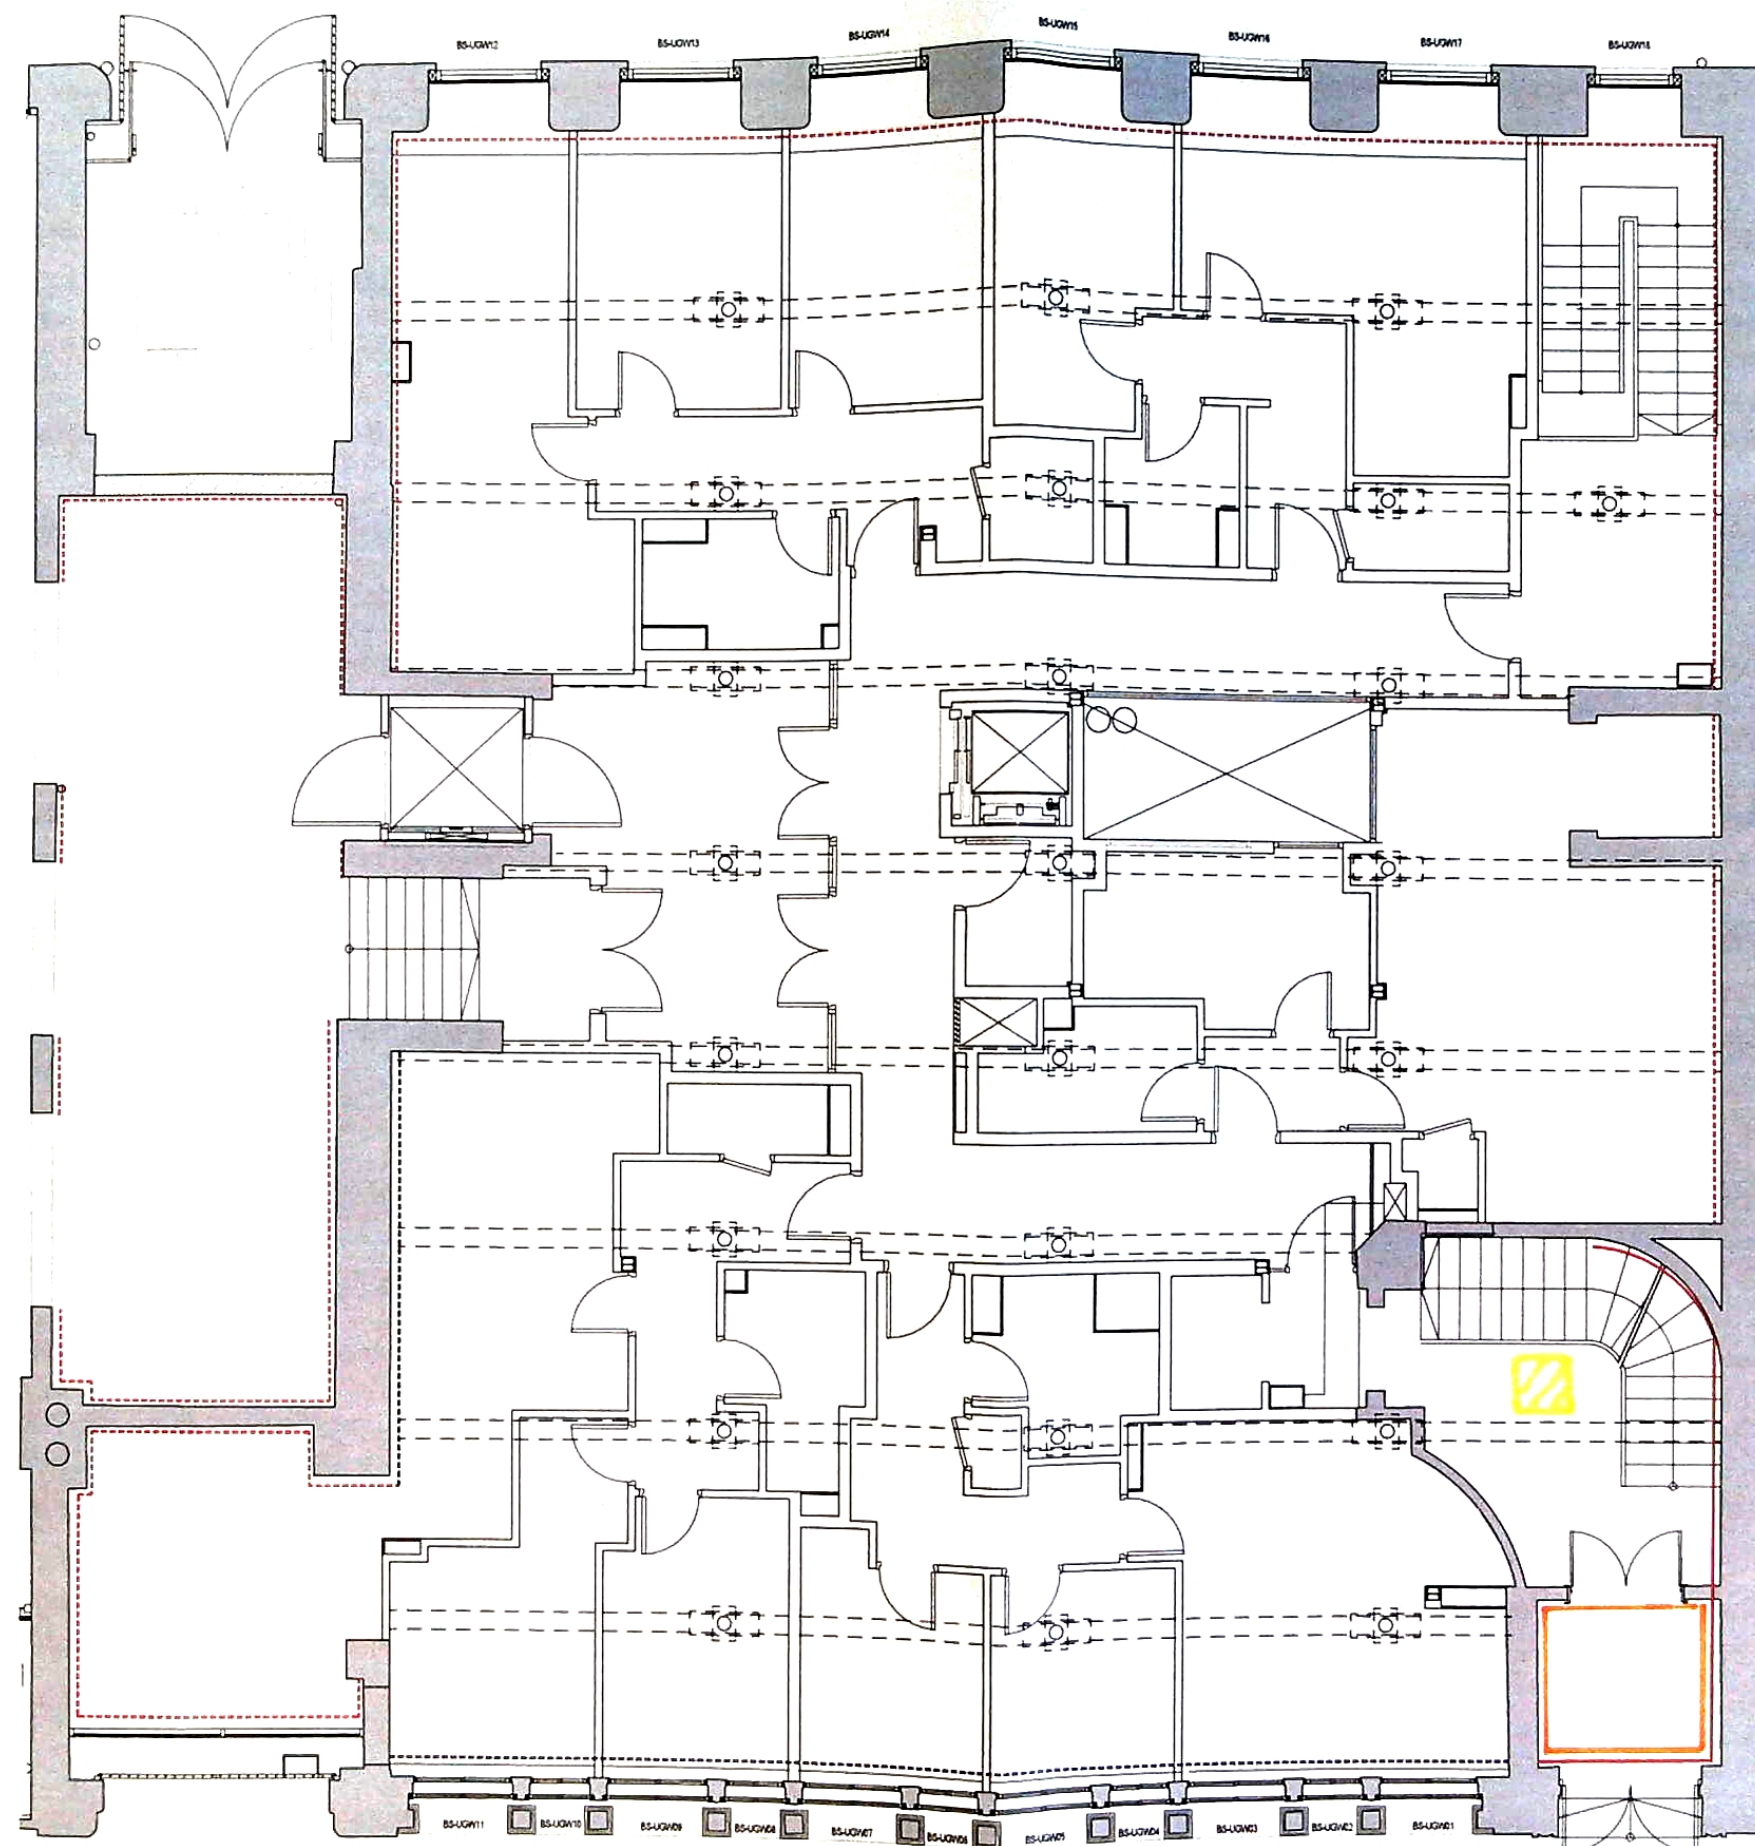

Upper Ground Floor

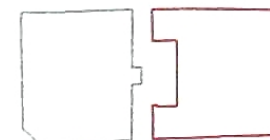

KEY

- BASEMENT TANKING
- EXPOSED ORIGINAL BRICKWORK
- RETAIN ORIGINAL PLASTER
- PROPOSED LIME PLASTER

MISSING
ORNAMENTAL PLASTER
TO BE REINSTATED AND
ORIGINAL TO BE RETAINED
AND MADE GOOD.



INSPECTION POCKET
FOR STRUCTURAL
ENGINEER.

GENERAL NOTES

1. ALL DIMENSIONS ARE IN MILLIMETRES UNLESS OTHERWISE STATED.
2. ALL LEVELS ARE IN METRES UNLESS OTHERWISE STATED.
3. DIMENSIONS ARE NOT TO BE SCALED FROM THE DRAWING.
4. ALL WORK TO BE CARRIED OUT IN ACCORDANCE WITH THE CURRENT EDITION OF THE BUILDING REGULATIONS 1991 (INCLUDING AMENDMENTS) AND ALL RELEVANT BRITISH STANDARDS/BSI PRACTICES.
5. CONTRACTOR IS RESPONSIBLE FOR THE CORRECT SETTING OUT OF THE WORK ON SITE. ALL DIMENSIONS TO BE CHECKED PRIOR TO IMPOSITION OF MATERIALS.
6. THIS DRAWING IS TO BE READ IN CONJUNCTION WITH ALL RELEVANT DRAWINGS AND SPECIFICATIONS.

REFERENCE DRAWINGS


KEY: BY DESCRIPTION	DATE	BY	CHECK	APPROV



BLOOM STREET PROJECT

11 BLOOM STREET
PROPOSED PLANS
EXTERNAL WALL FINISHES
UPPER GROUND FLOOR

PLANNING

DESIGNED BY	DATE	CHECKED BY	DATE
DESIGNED BY	DATE	CHECKED BY	DATE

APPROVED BY	DATE	APPROVED BY	DATE
APPROVED BY	DATE	APPROVED BY	DATE

1:50 @ A1 061_709 C