


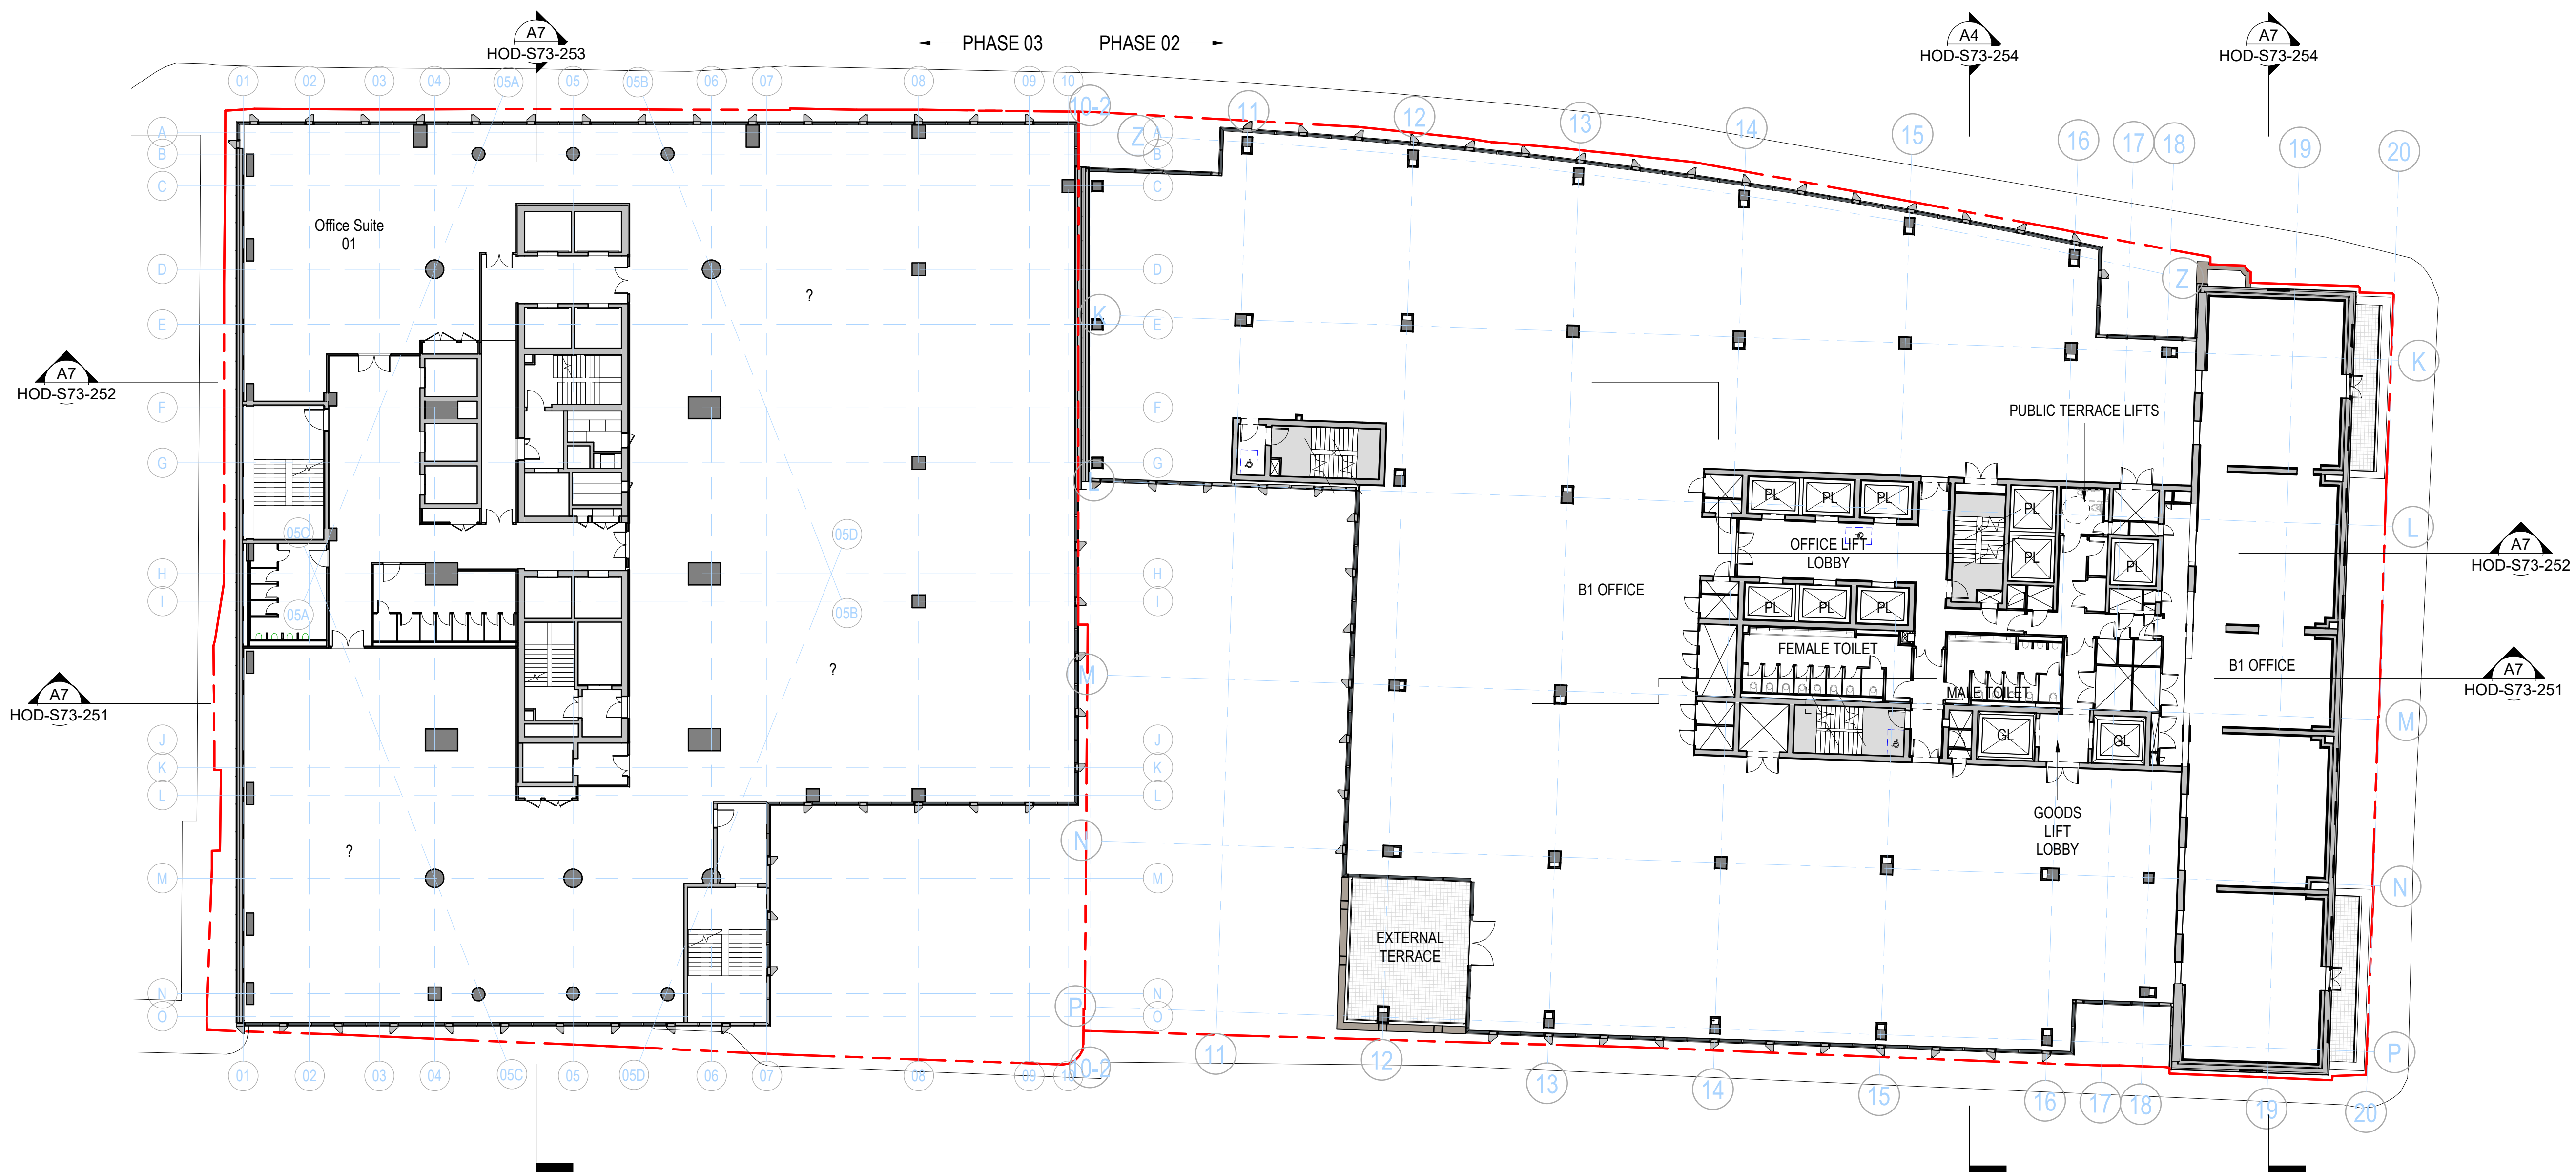

A7 LEVEL 04 PLAN

1 : 200

P01 Oct 22 - S73 First Issue 14/10/22
Rev: Details: Date:

client:
S.T.M.
project:
ST. MICHAEL'S
job number:
0643
status:
PLANNING

title:
LEVEL 04 GA PLAN

scale: As indicated
drawn by: Author
@ A1

drawing number:
HOD-S73-107

current revision date: 14/10/22
revision: P01

SGI Studios
1 Kelso Place
Marine Parade M15 4LE
t: +44(0)161 832 9842
e: mail@hodderandpartners.com
w: www.hodderandpartners.com

hodder+partners