


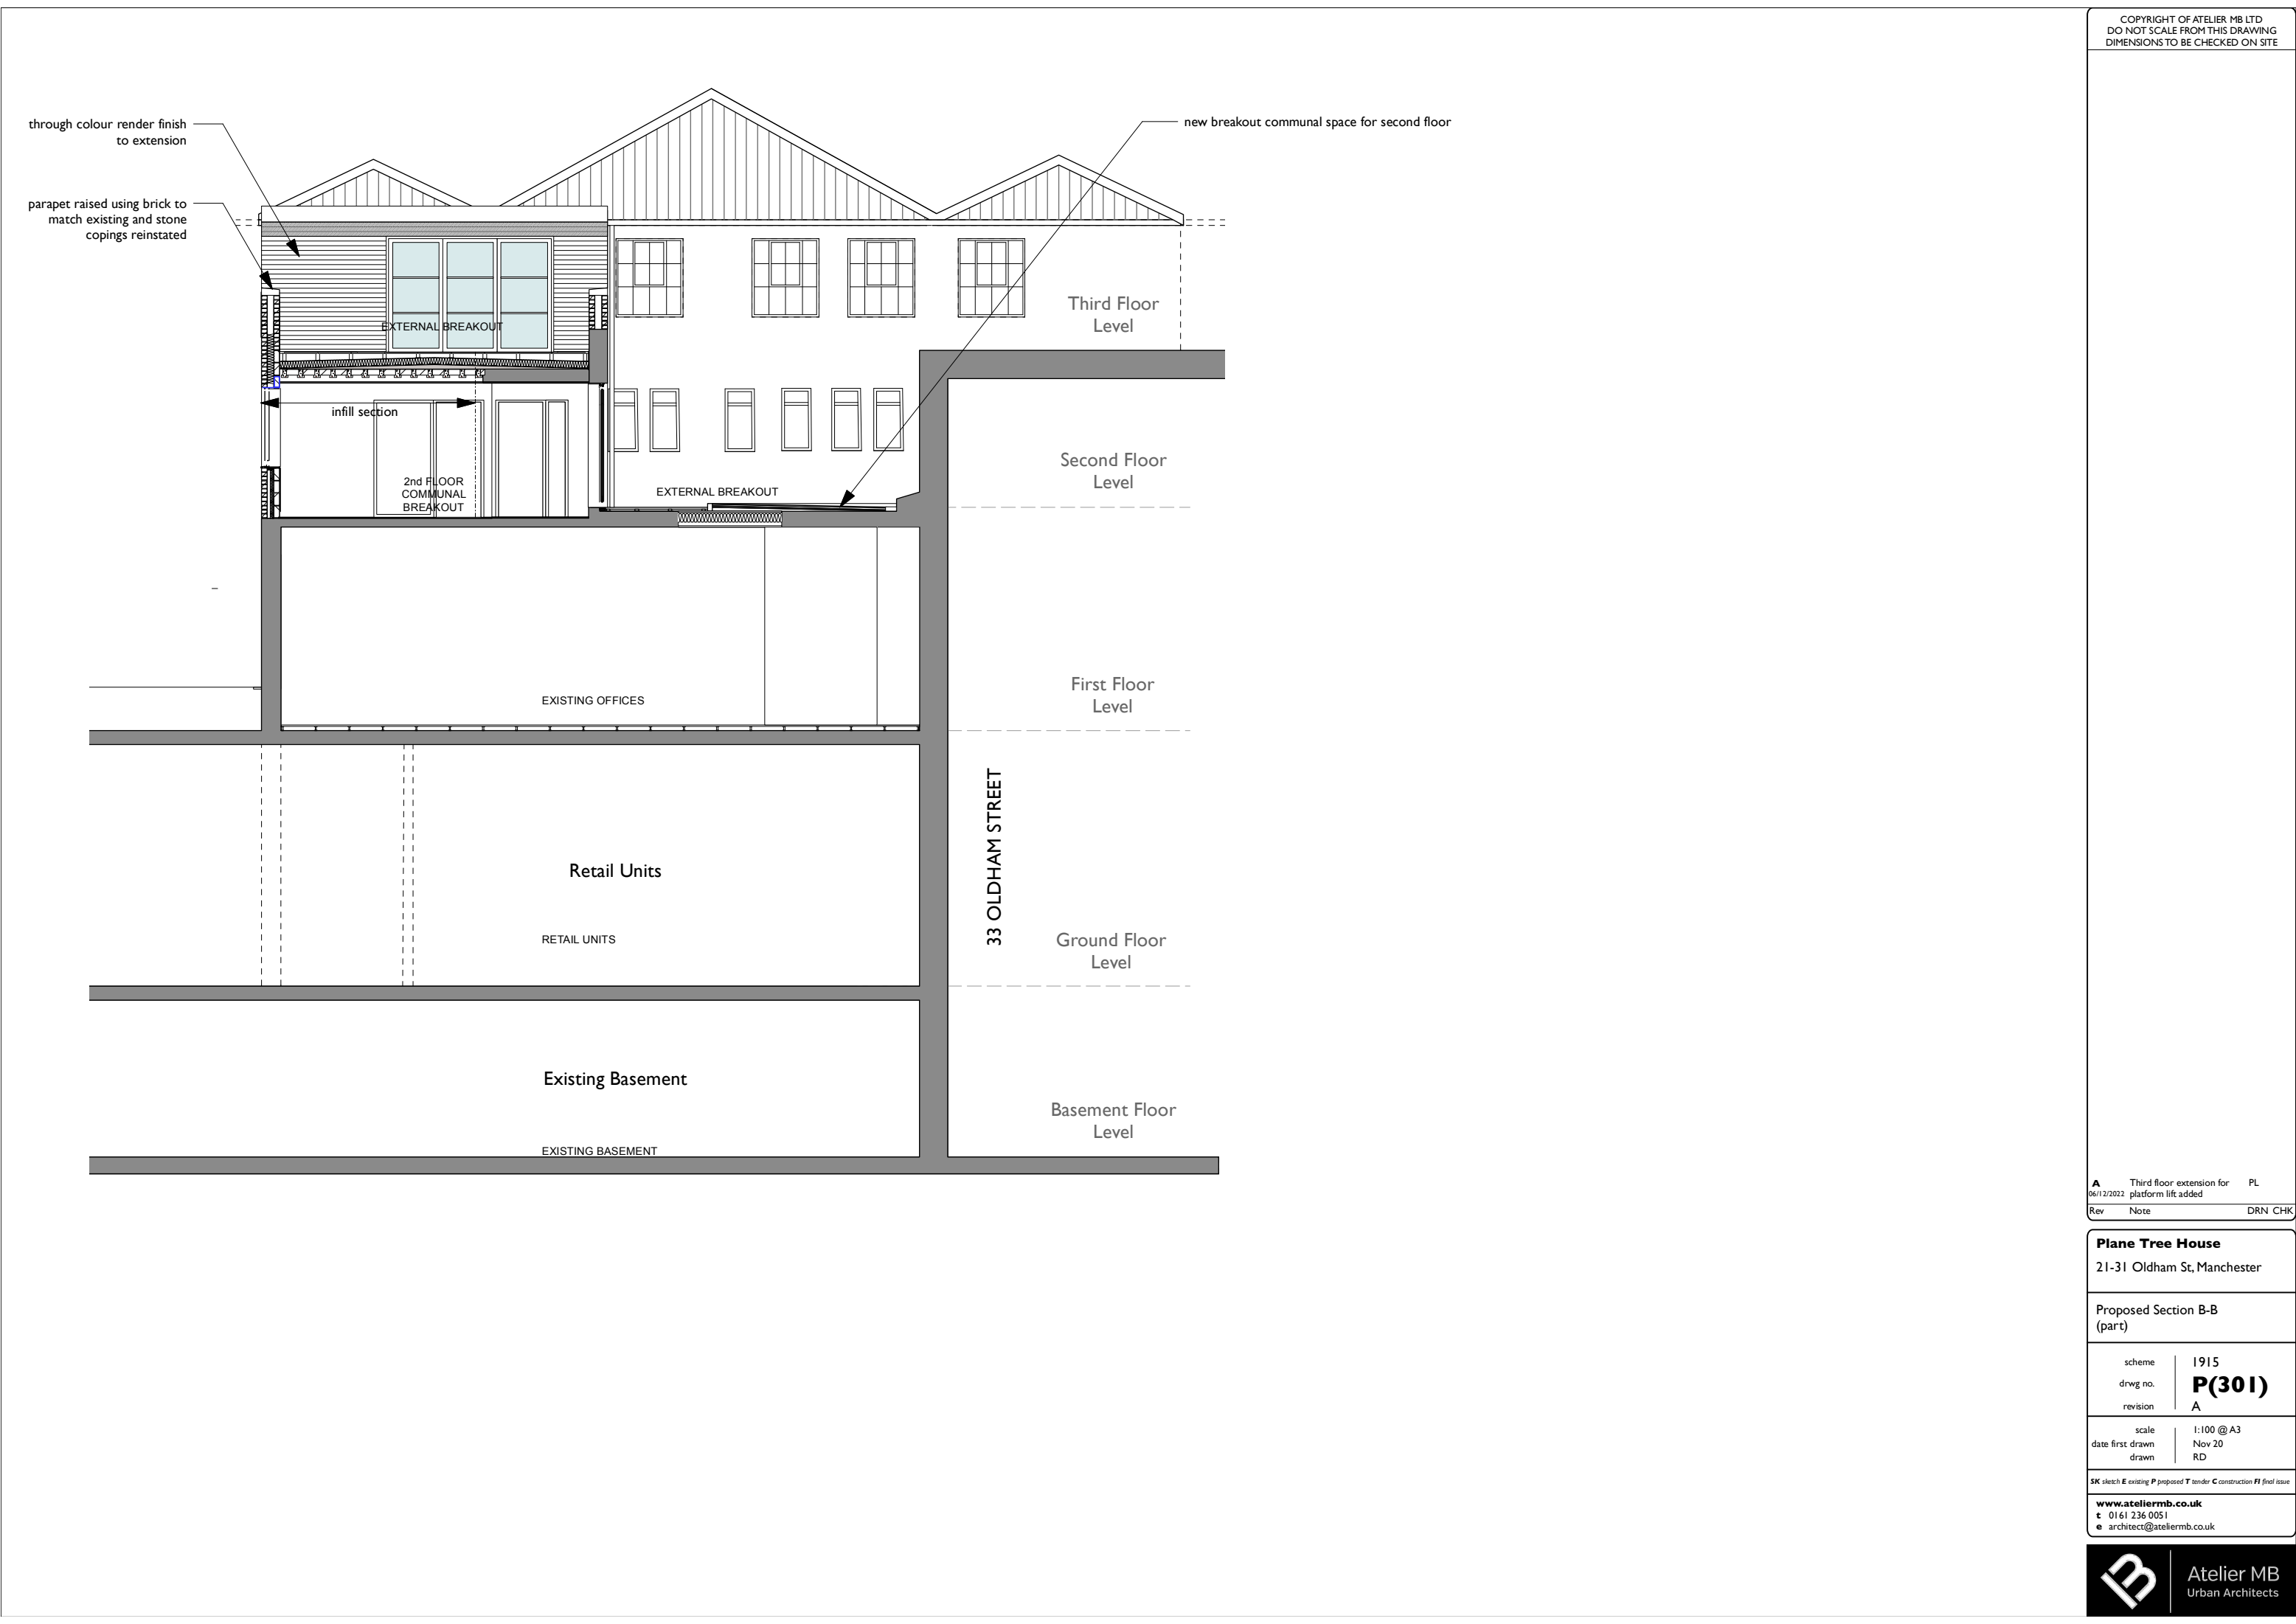

COPYRIGHT OF ATELIER MB LTD
DO NOT SCALE FROM THIS DRAWING
DIMENSIONS TO BE CHECKED ON SITE

A		Third floor extension for	PL
06/12/2022		platform lift added	
Rev	Note	DRN CHK	

Plane Tree House
21-31 Oldham St, Manchester

Proposed Section B-B
(part)

scheme	1915
drwg no.	P(301)
revision	A

scale	1:100 @ A3
date first drawn	Nov 20
drawn	RD

SK sketch E existing P proposed T tender C construction FI final issue

www.ateliermb.co.uk
t 0161 236 0051
e architect@ateliermb.co.uk