


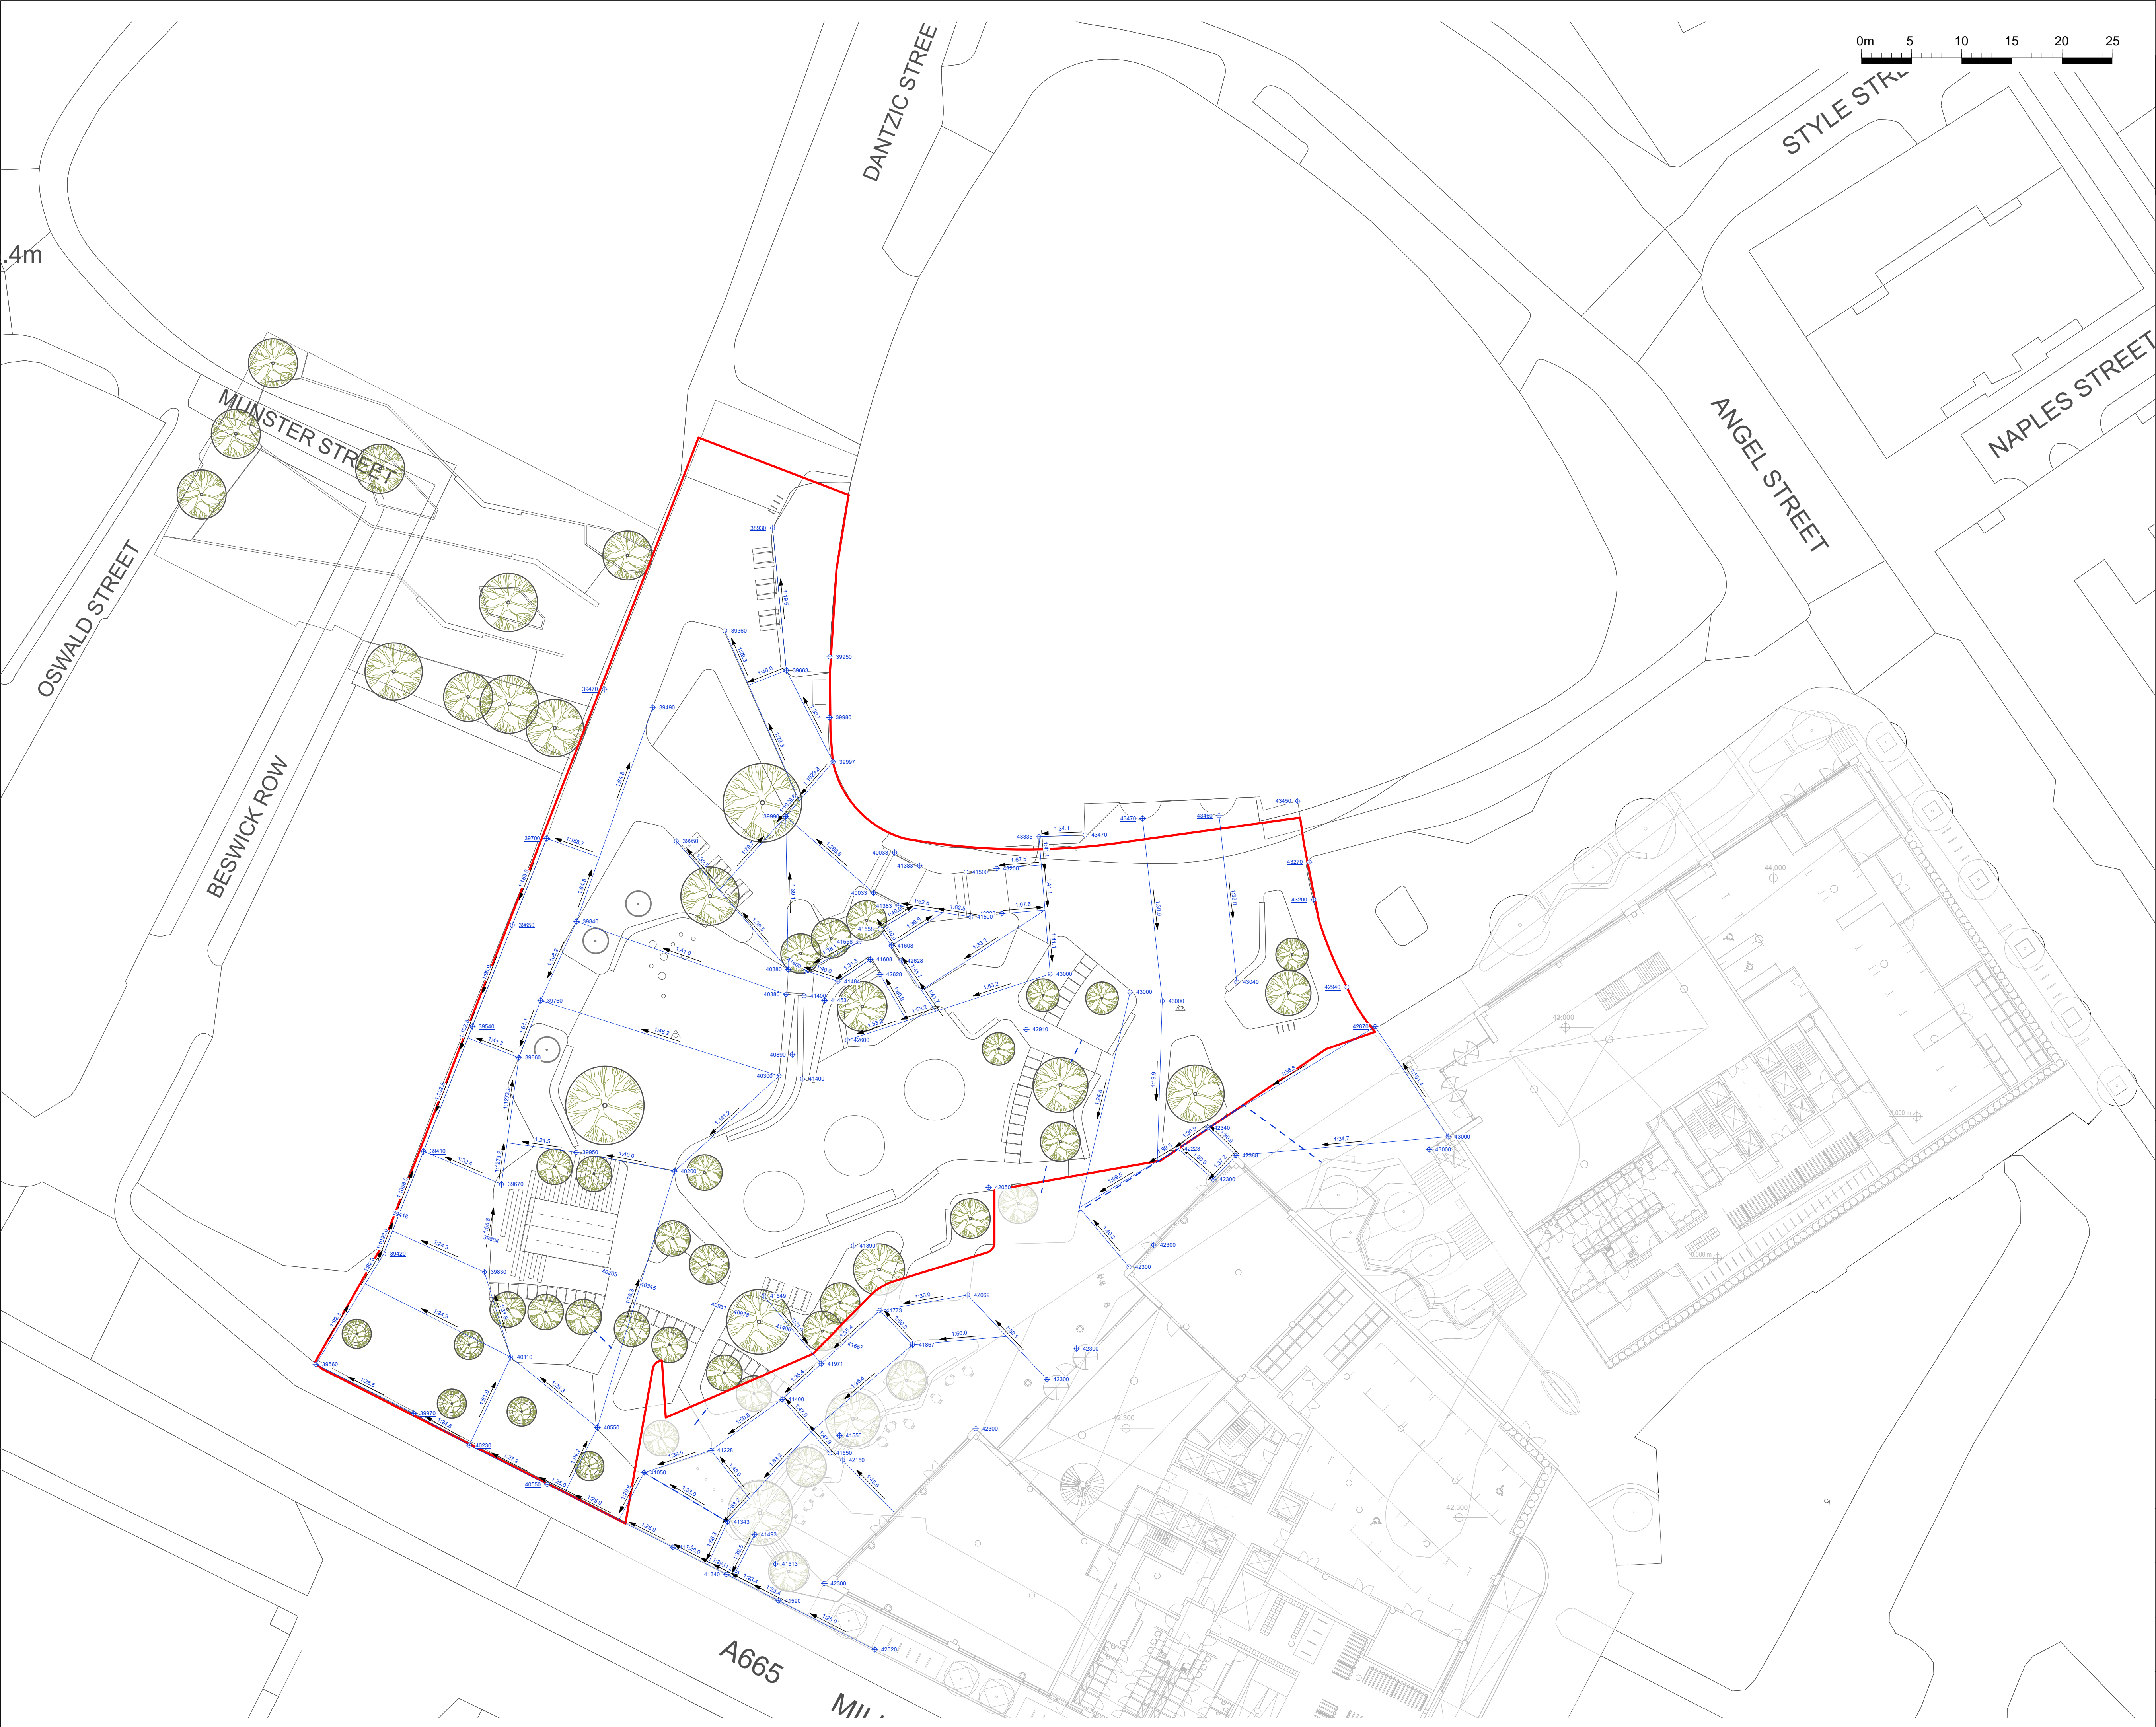

THIS DRAWING IS COPYRIGHT PROTECTED AND MAY NOT BE REPRODUCED IN WHOLE OR PART WITHOUT WRITTEN AUTHORITY FROM THE OWNER.

NOTES:

1. Do not scale from this drawing.
2. Always work to noted dimensions.
3. All dimensions are in millimetres unless otherwise stated.
4. All setting out, levels and dimensions to be agreed on site.
5. The dimensions of all materials must be checked on site before being laid out.
6. This drawing must be read with the relevant specification clauses and detail drawings.
7. Order of construction and setting out to be agreed on site.

REDLINE BOUNDARY

LEVELS & DRAINAGE

PROPOSED SURFACE GRADIENT

PROPOSED SPOT LEVEL
TOK = top of kerb
BOK = bottom of kerb

EXISTING LEVEL
(taken from Topographical Survey)

S4-P04	09-11-22	Planning	EKH	SAB
Revision	Date	Description	Drawn	Apprvd.

Plantit I.E. Limited

E: info@plantit-ie.com W: plantit-ie.com

MANCHESTER
2 Back Grafton St, Altrincham, WA14 1DY
T: 0161 928 9281

LEEDS
No.1 Aire Street, Leeds Station, Leeds, LS1 4PR
T: 0113 824 6413

LIVERPOOL
Tempest S.3, 12 Tithebarn Street, Liverpool, L2 2DT
T: 0151 363 1230

LONDON
Unit 6 Waterside, 44-48 Wharf Road, London, N1 7UX
T: 0207 253 5678

STANDISH
Standish Gatehouse, Stonehouse, Gloucestershire, GL10 3BZ
T: 0145 360 7080

Client MEPC

Project Angel Square Manchester

Drg Title Levels

Created on 08/07/2022 **Created by** EKH **Approved by** SAB

Scale 1:300 **Size** A1 **Workstage** Stage 2

Drg No. 2962-PLA-XX-XX-DR-L-3000 **Suitability** S4 **Revision** P04

© Plantit I.E. Limited