


1. Kitchen
2. Utility/pantry
3. Garage
4. Family room
5. Office
6. Lounge
7. Patio
8. Hall

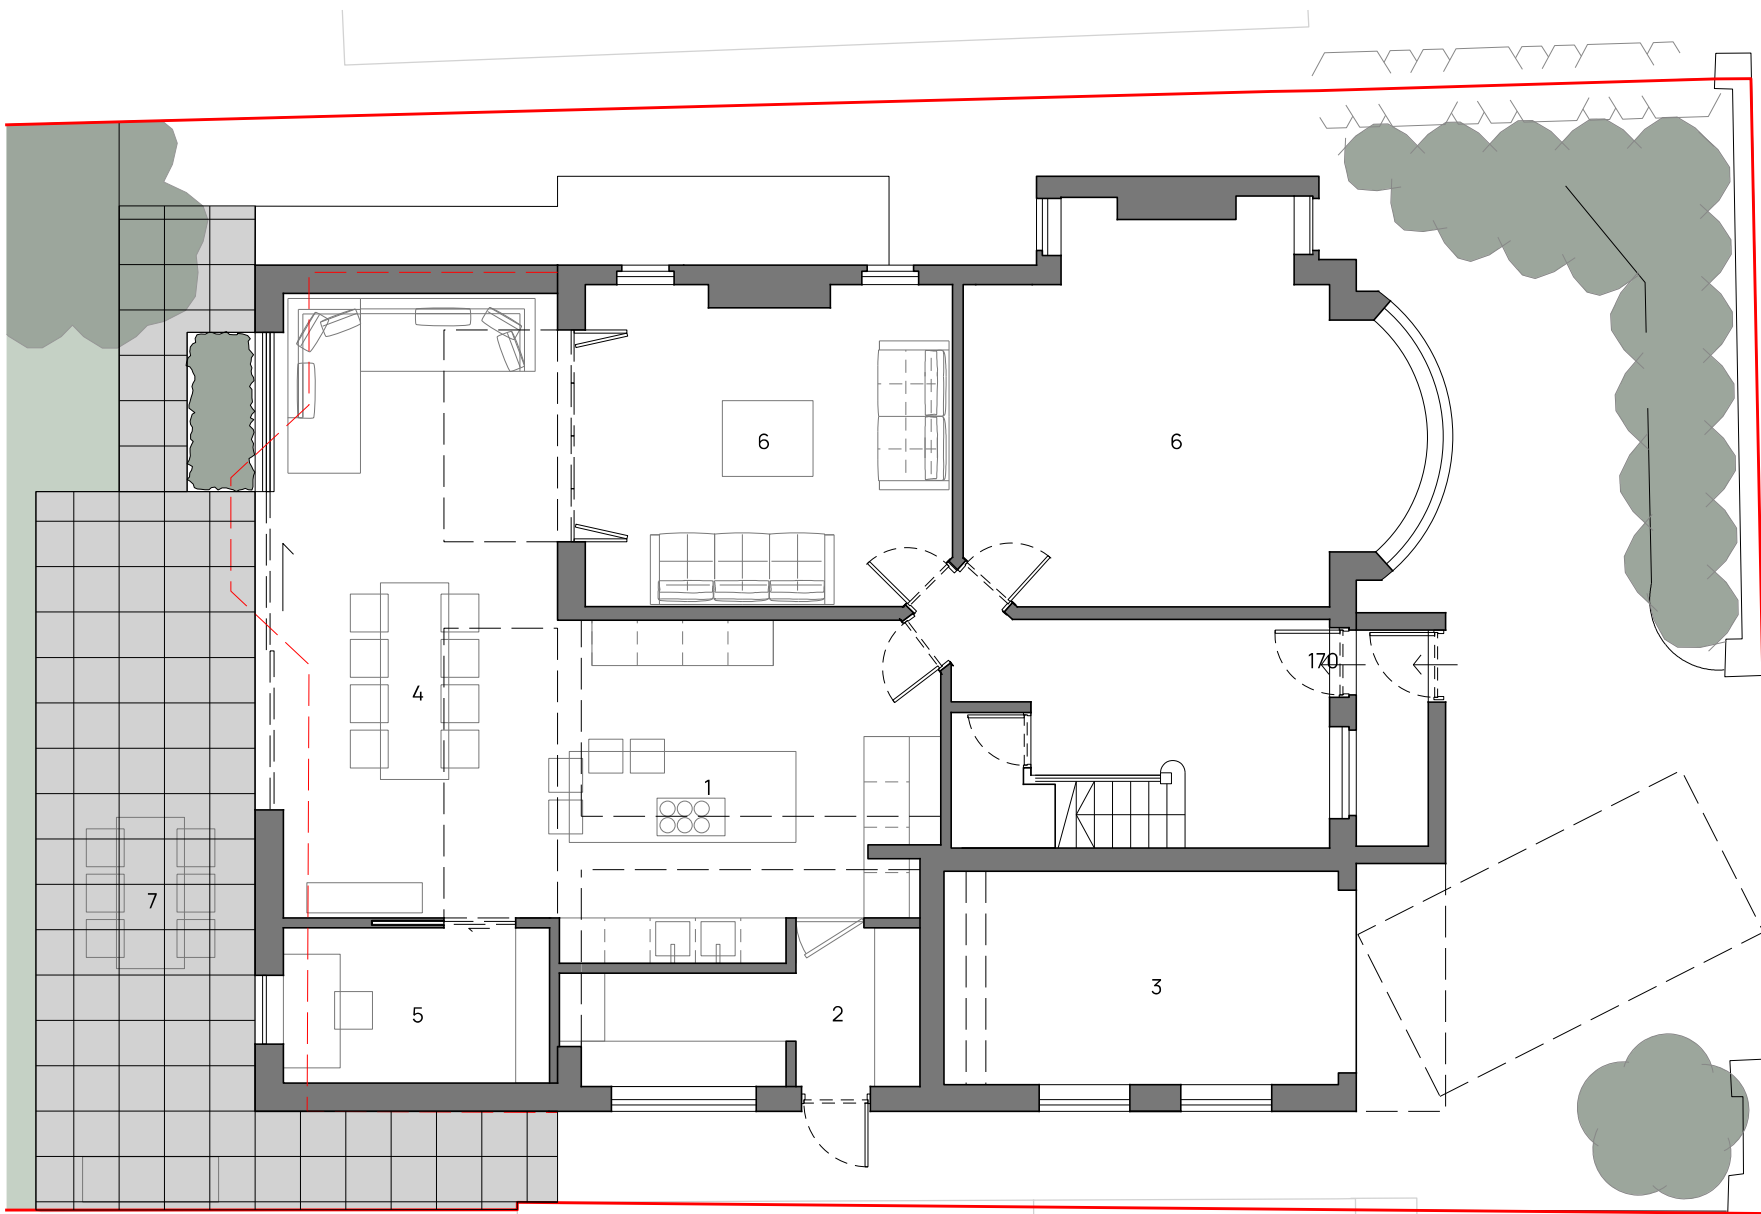