


Revision		Date	Drawn	Check
A	Boundary treatments updated to client comments	09/11/22	RM	JH
B	Site layout amended as entrances to Cotter Street removed	22/11/22	RM	JH
C	Car park layout amended to suit vehicle tracking. Plot 12 side entrance removed to DfC comments	28/11/22	RM	JH

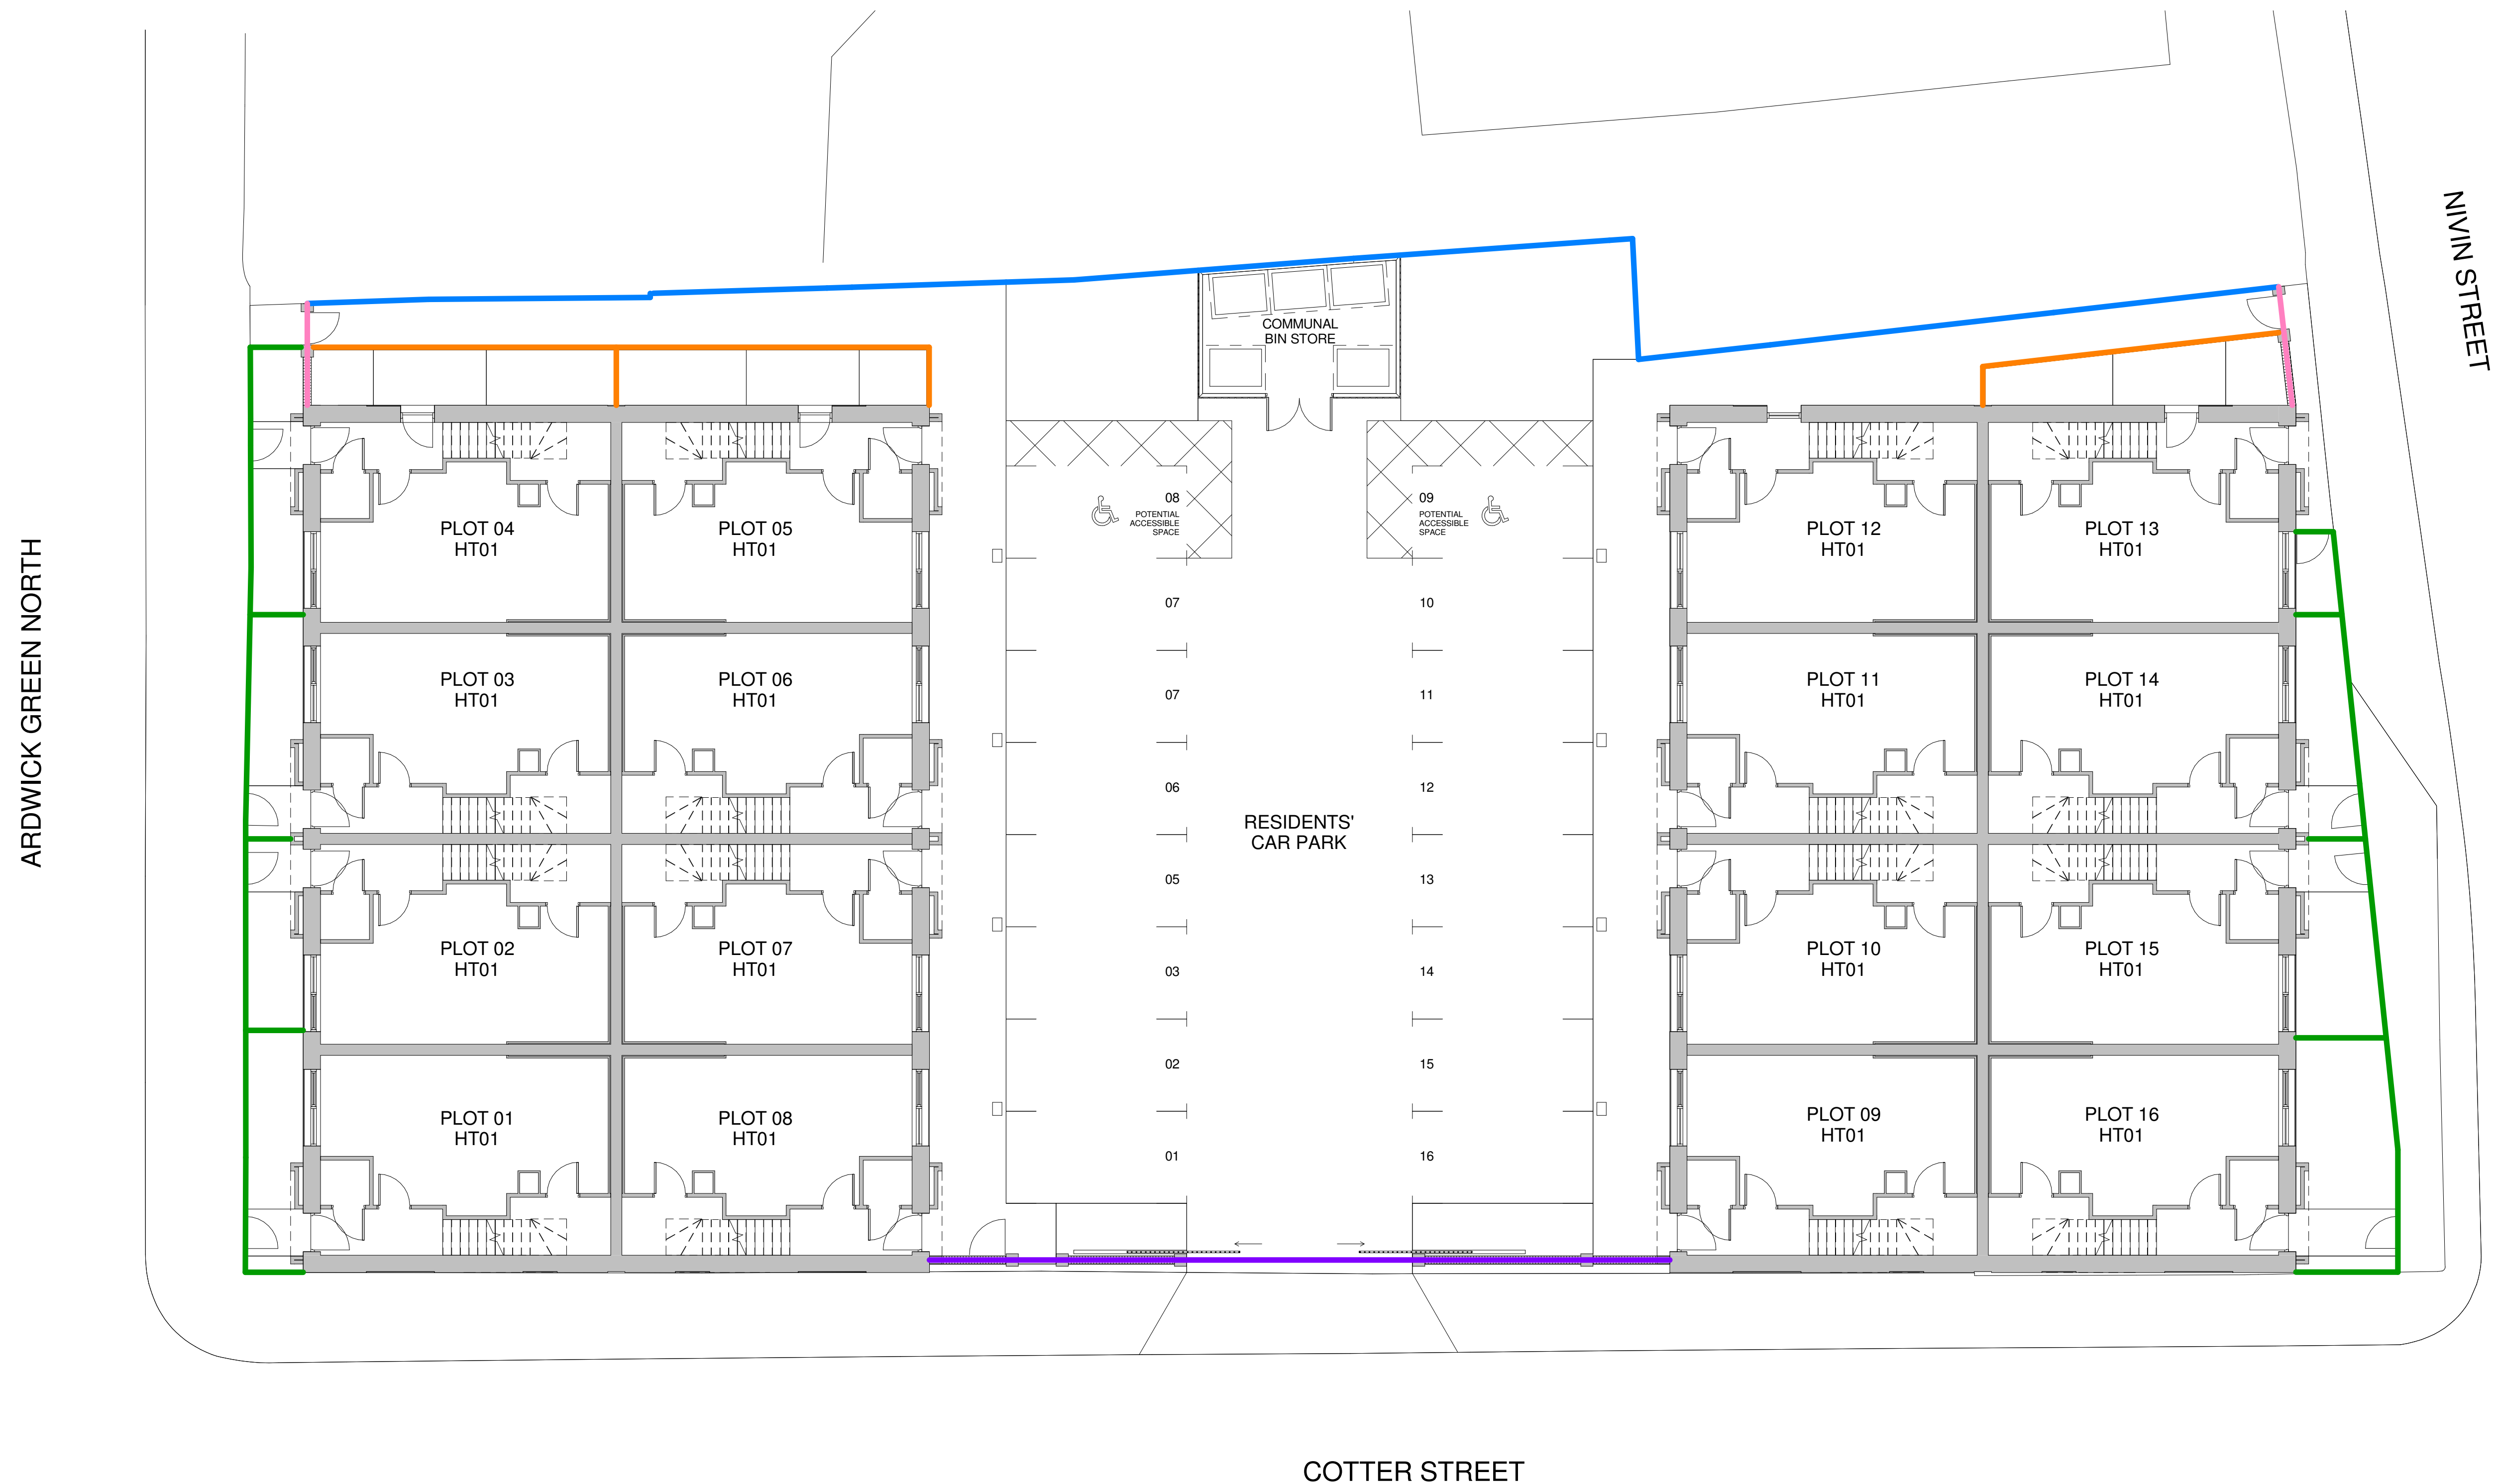

Boundary Treatments Plan

1 : 100

BOUNDARY TREATMENTS	
	EXISTING BOUNDARY WALL TO BE RETAINED AND UPGRADED SUBJECT TO OWNERSHIP
	METAL RAILING TO 900mm
	DWARF BRICKWORK WALL WITH RAILING TO 2000mm
	MID-HEIGHT BRICKWORK WALL WITH RAILING TO 2000mm
	TIMBER CLOSE-BOARDED FENCE TO 2000mm

CODA Architecture

CODA Studios Ltd. 70-71 Cornish Place, Cornish St, Sheffield, S6 3AF
T: 0114 279 6003 E: information@codastudios.co.uk

Client

STEP PLACES

Project

ARDWICK

Draw

RM

Title

PROPOSED BOUNDARY TREATMENTS PLAN

Suitability Code	Purpose for issue
------------------	-------------------

S1	COORDINATION
----	--------------

Drawing No. _____

2565	-	CDA	-	00	-	SL	-	DR	-	A	-	0504		C
Project		Originator:		Volume:		Level:		Type:		Role:		Number:		Revision: