


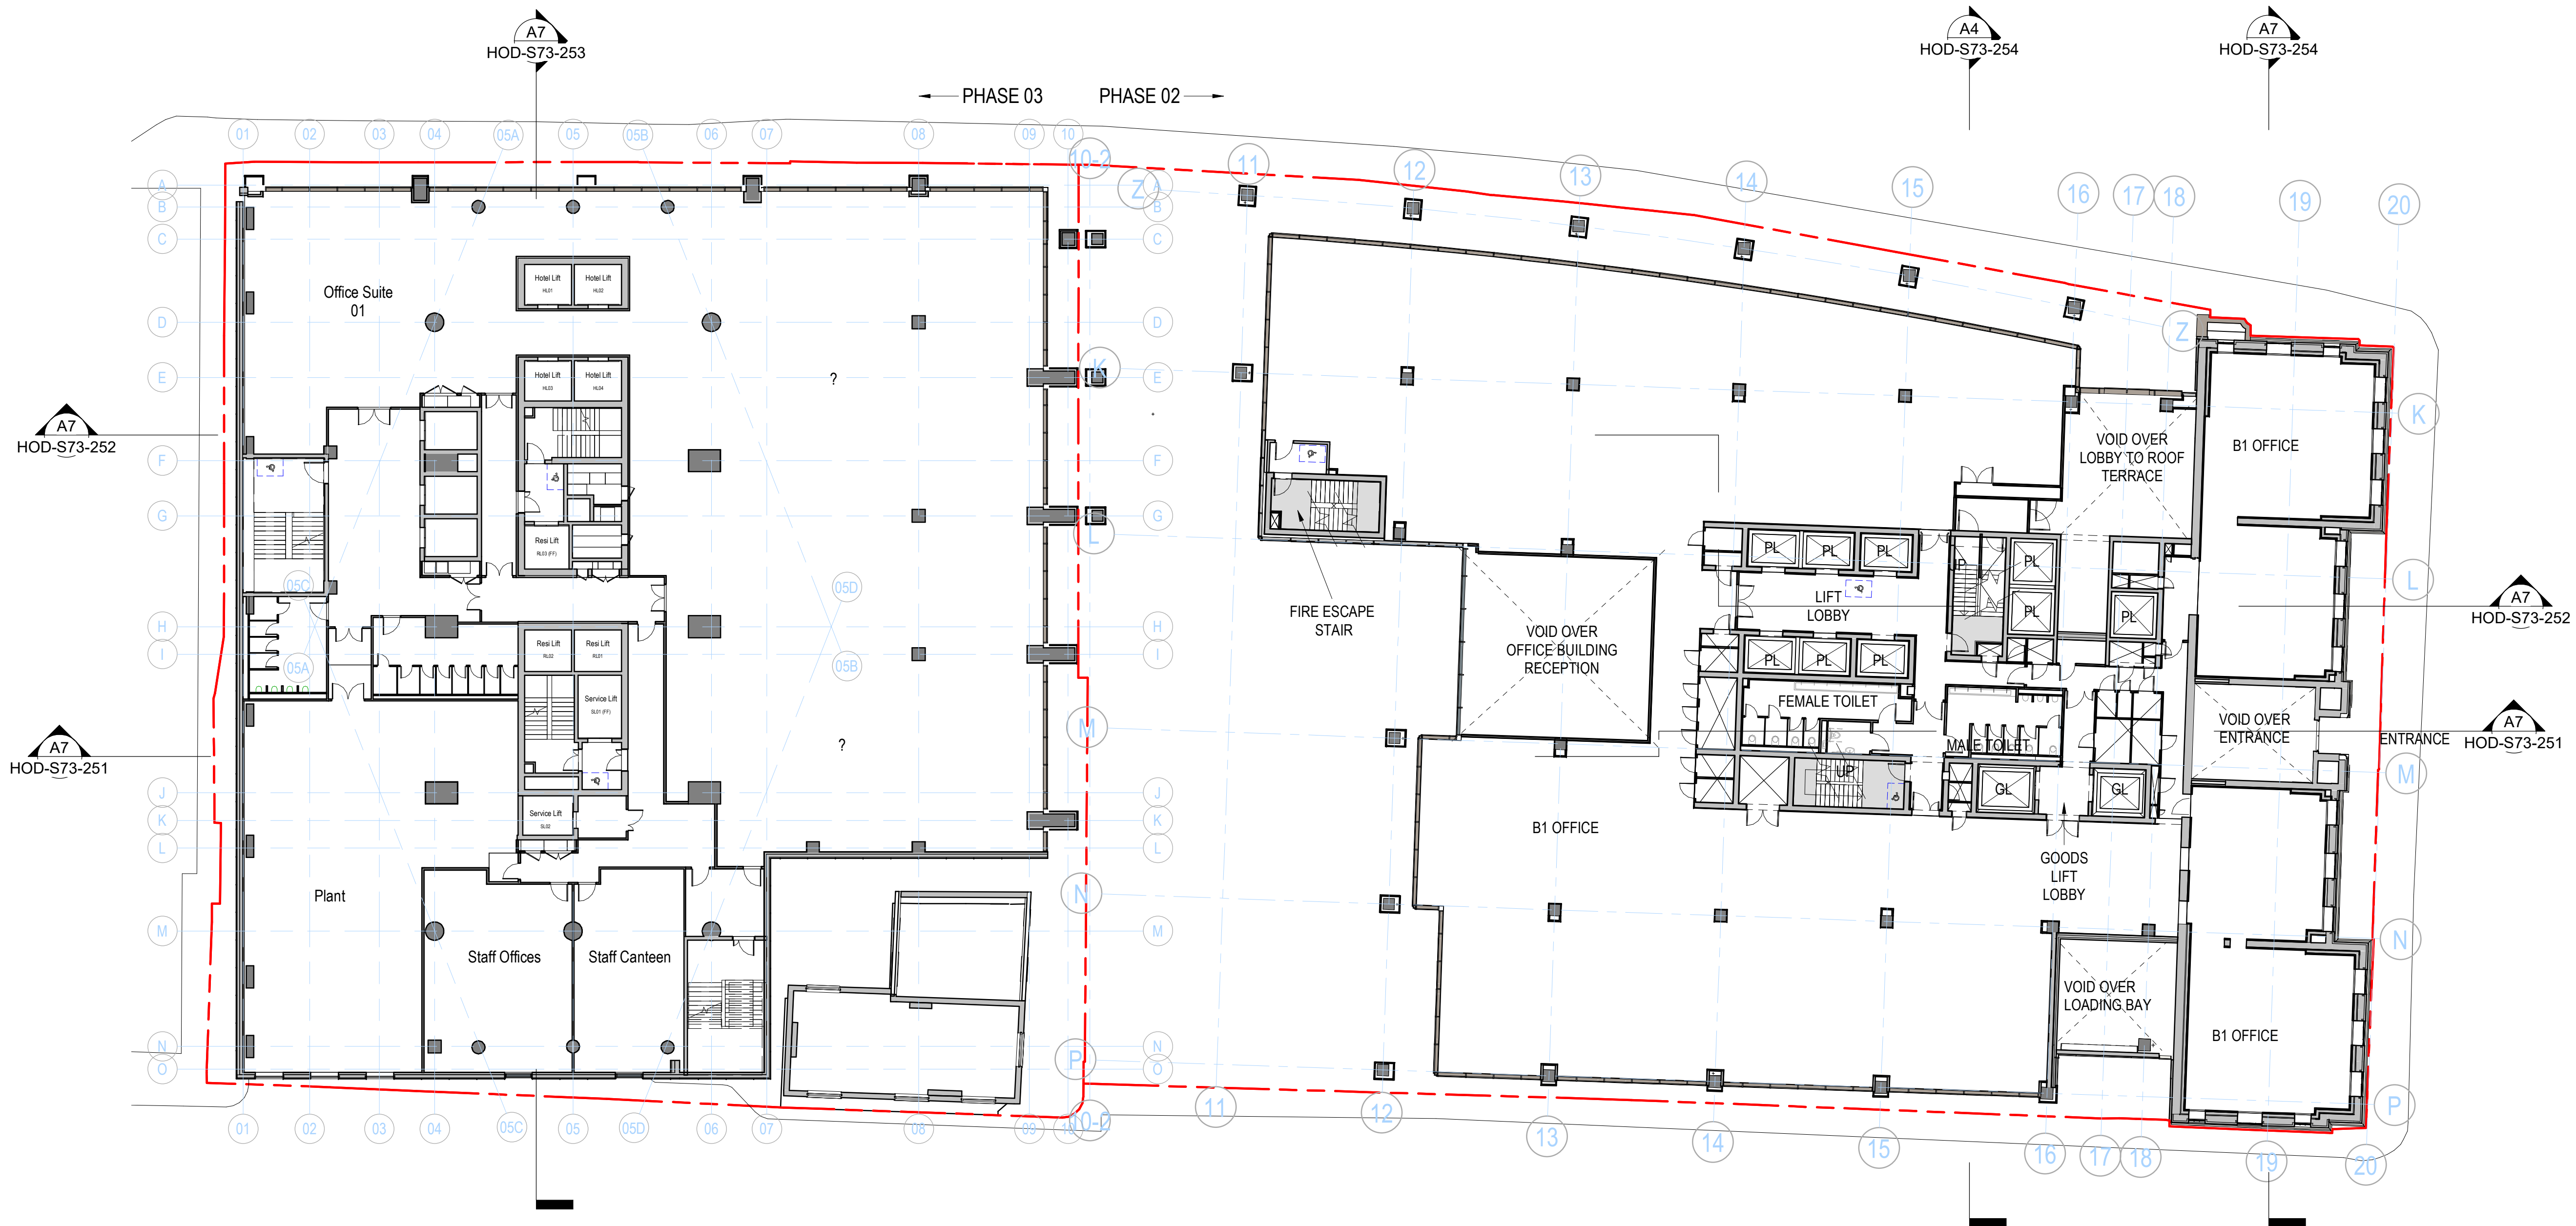

# A7 LEVEL 01 PLAN

1 : 200

P01 Oct 22 - S73 First Issue 14/10/22  
Rev: Details: Date:

client:  
**S.T.M.**  
project:  
ST. MICHAEL'S  
job number:  
0643  
status:  
PLANNING

title:  
LEVEL 01 GA PLAN

scale: As indicated  
drawn by: Author  
@ A1

drawing number:  
HOD-S73-104

current revision date: 14/10/22  
revision: P01

SGI Studios  
1 Kelso Place  
Marine Parade, M15 4LE  
t: +44(0)161 832 9842  
e: mail@hodderandpartners.com  
w: www.hodderandpartners.com

hodder+partners