

This drawing is the property of Superior Stone Ltd.it must not be copied or reproduced or divulged to anyone without written permission.

1.	-
----	---



	SINGLE POLISH
	DOUBLE POLISH
	EXTERNAL MITER
	INTERNAL MITER
	REBATE
	ANGLE CUT
	SPECIAL PROFILE

THICKNESS mm

TBC

SUPERIOR
STONE

Client GORDON RAMSEY LUCKY CAT

Title

GROUND FLOOR
MARBLE
CONDITION SURVEY


Drawn by BB

Drg. No.
SS-100 KING STREET

1.	
----	--



1 PLAN
SCALE 1:50@A1, 1:100@A3

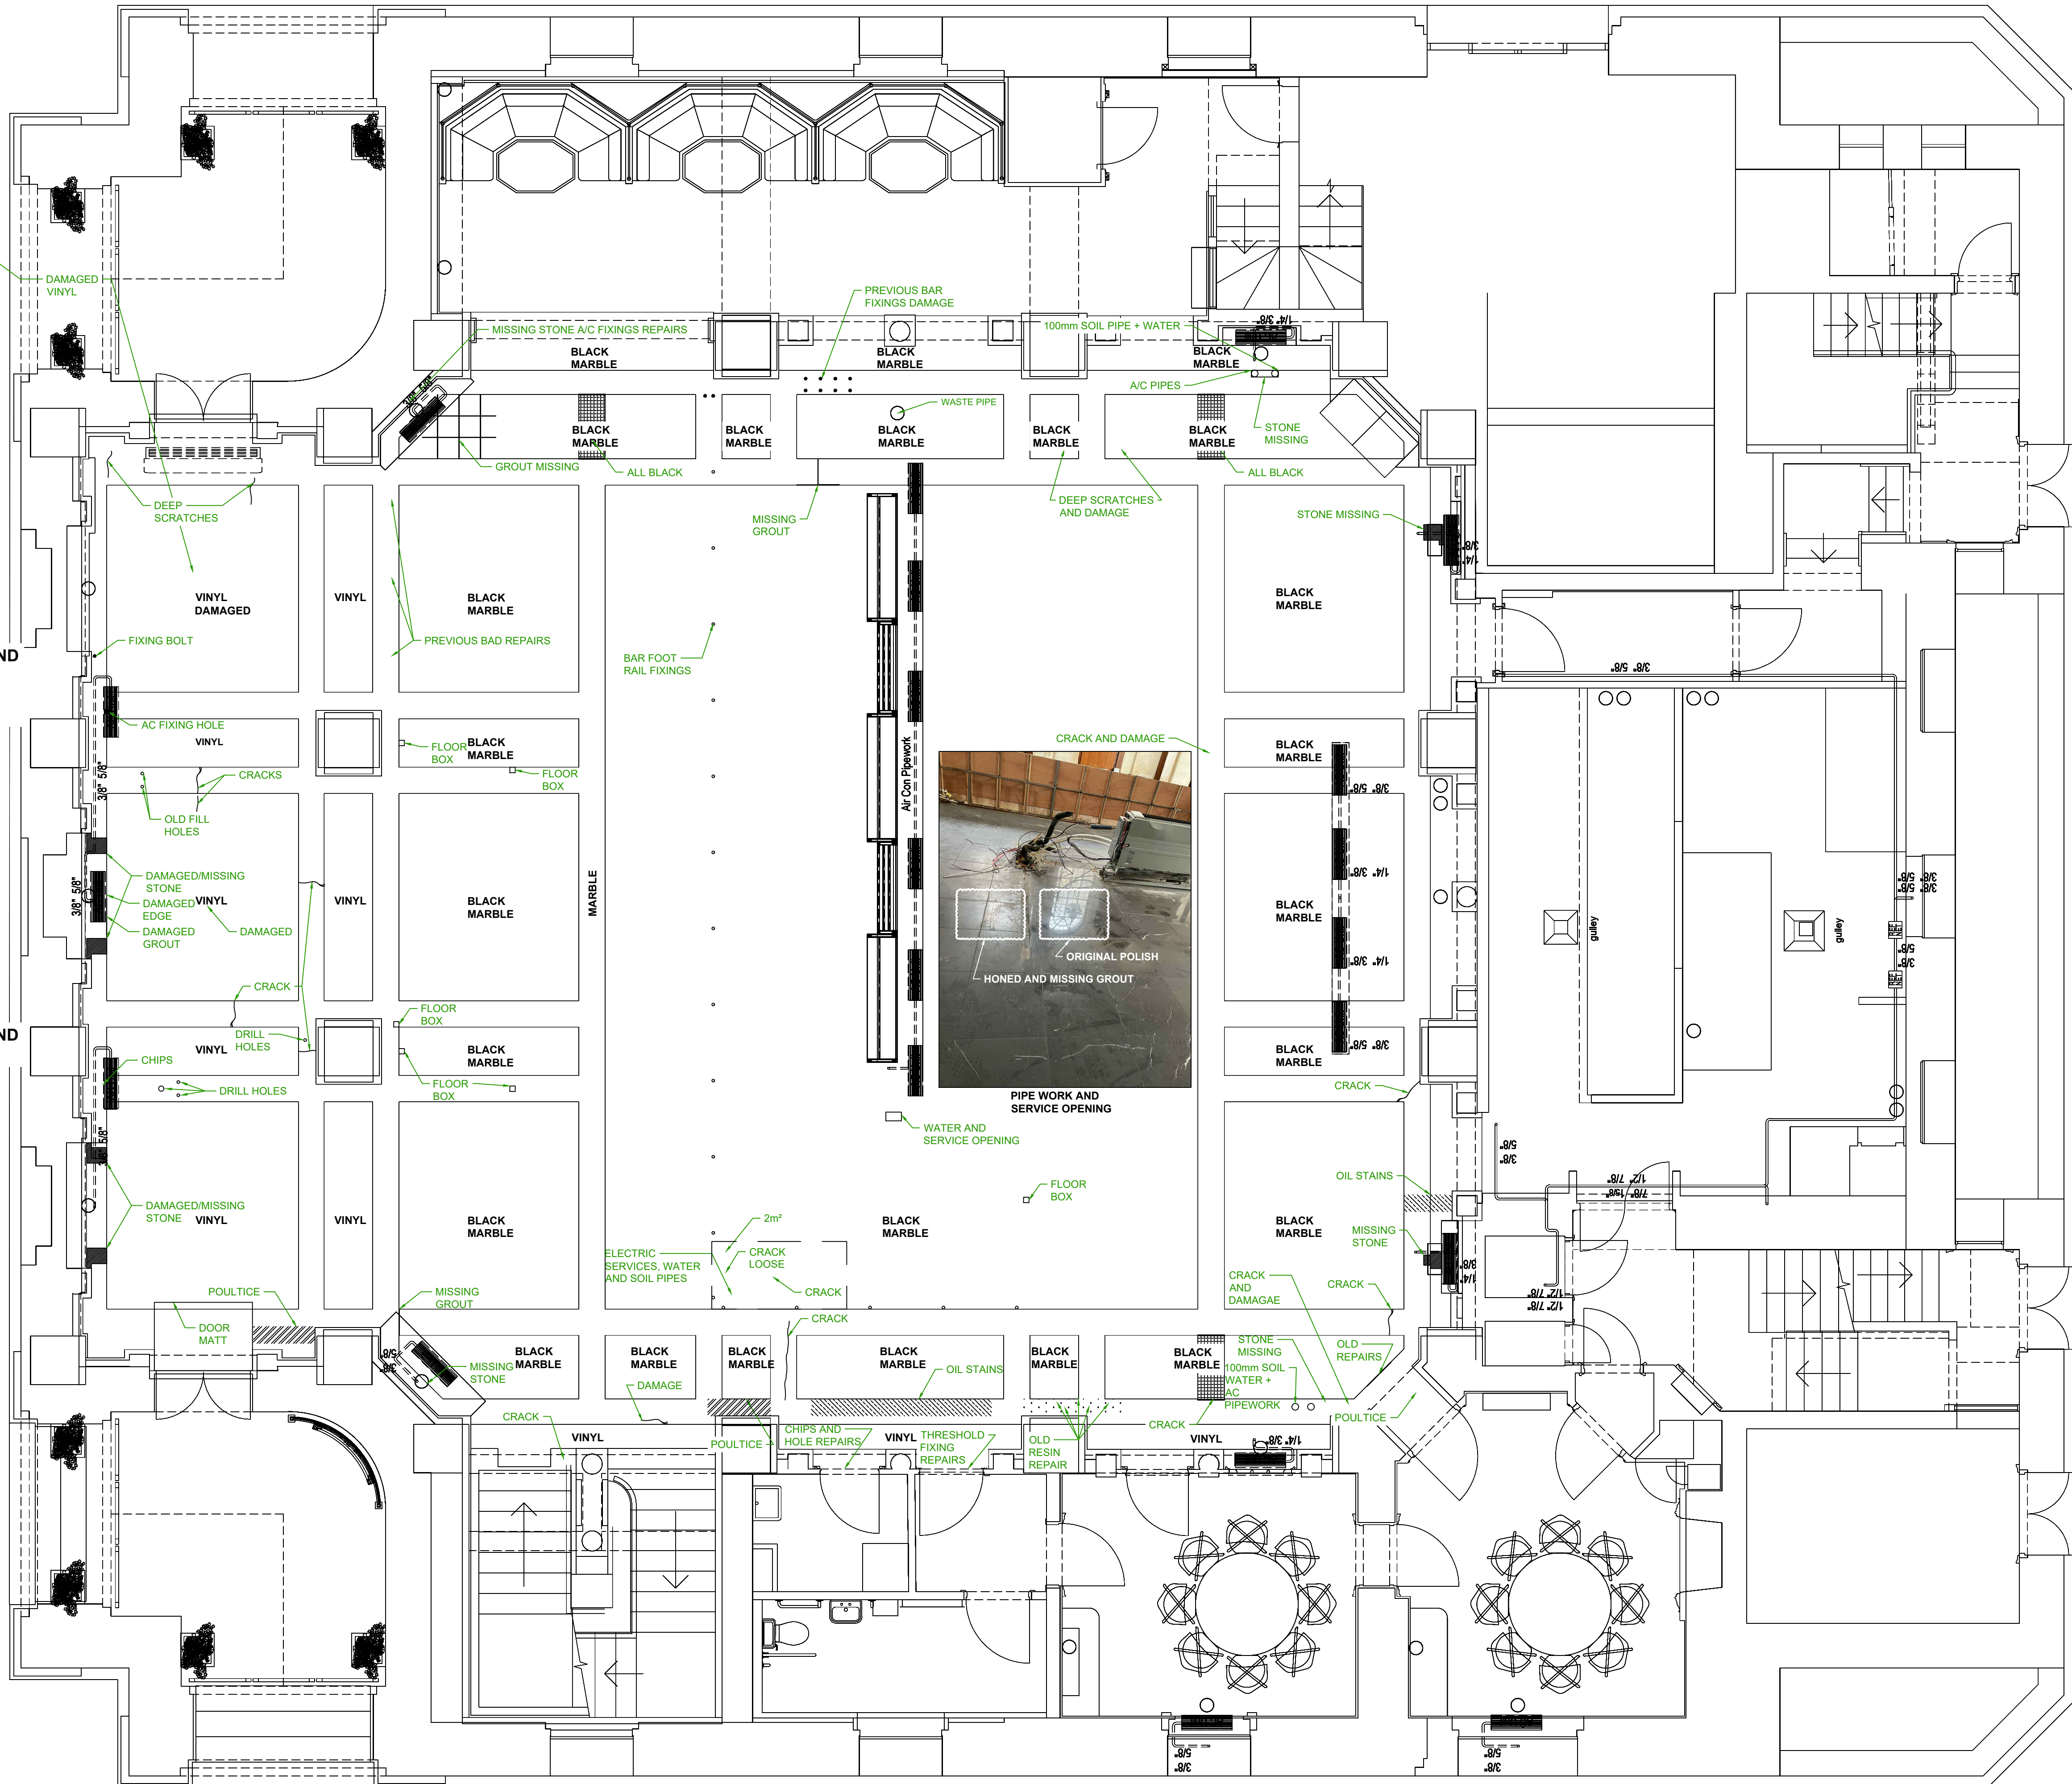

SUPERIOR STONE Ltd, POND FARM, UNIT 3b, NEW YEARS GREEN, HAREFIELD, UB9 6LX Tel 01895 633360