
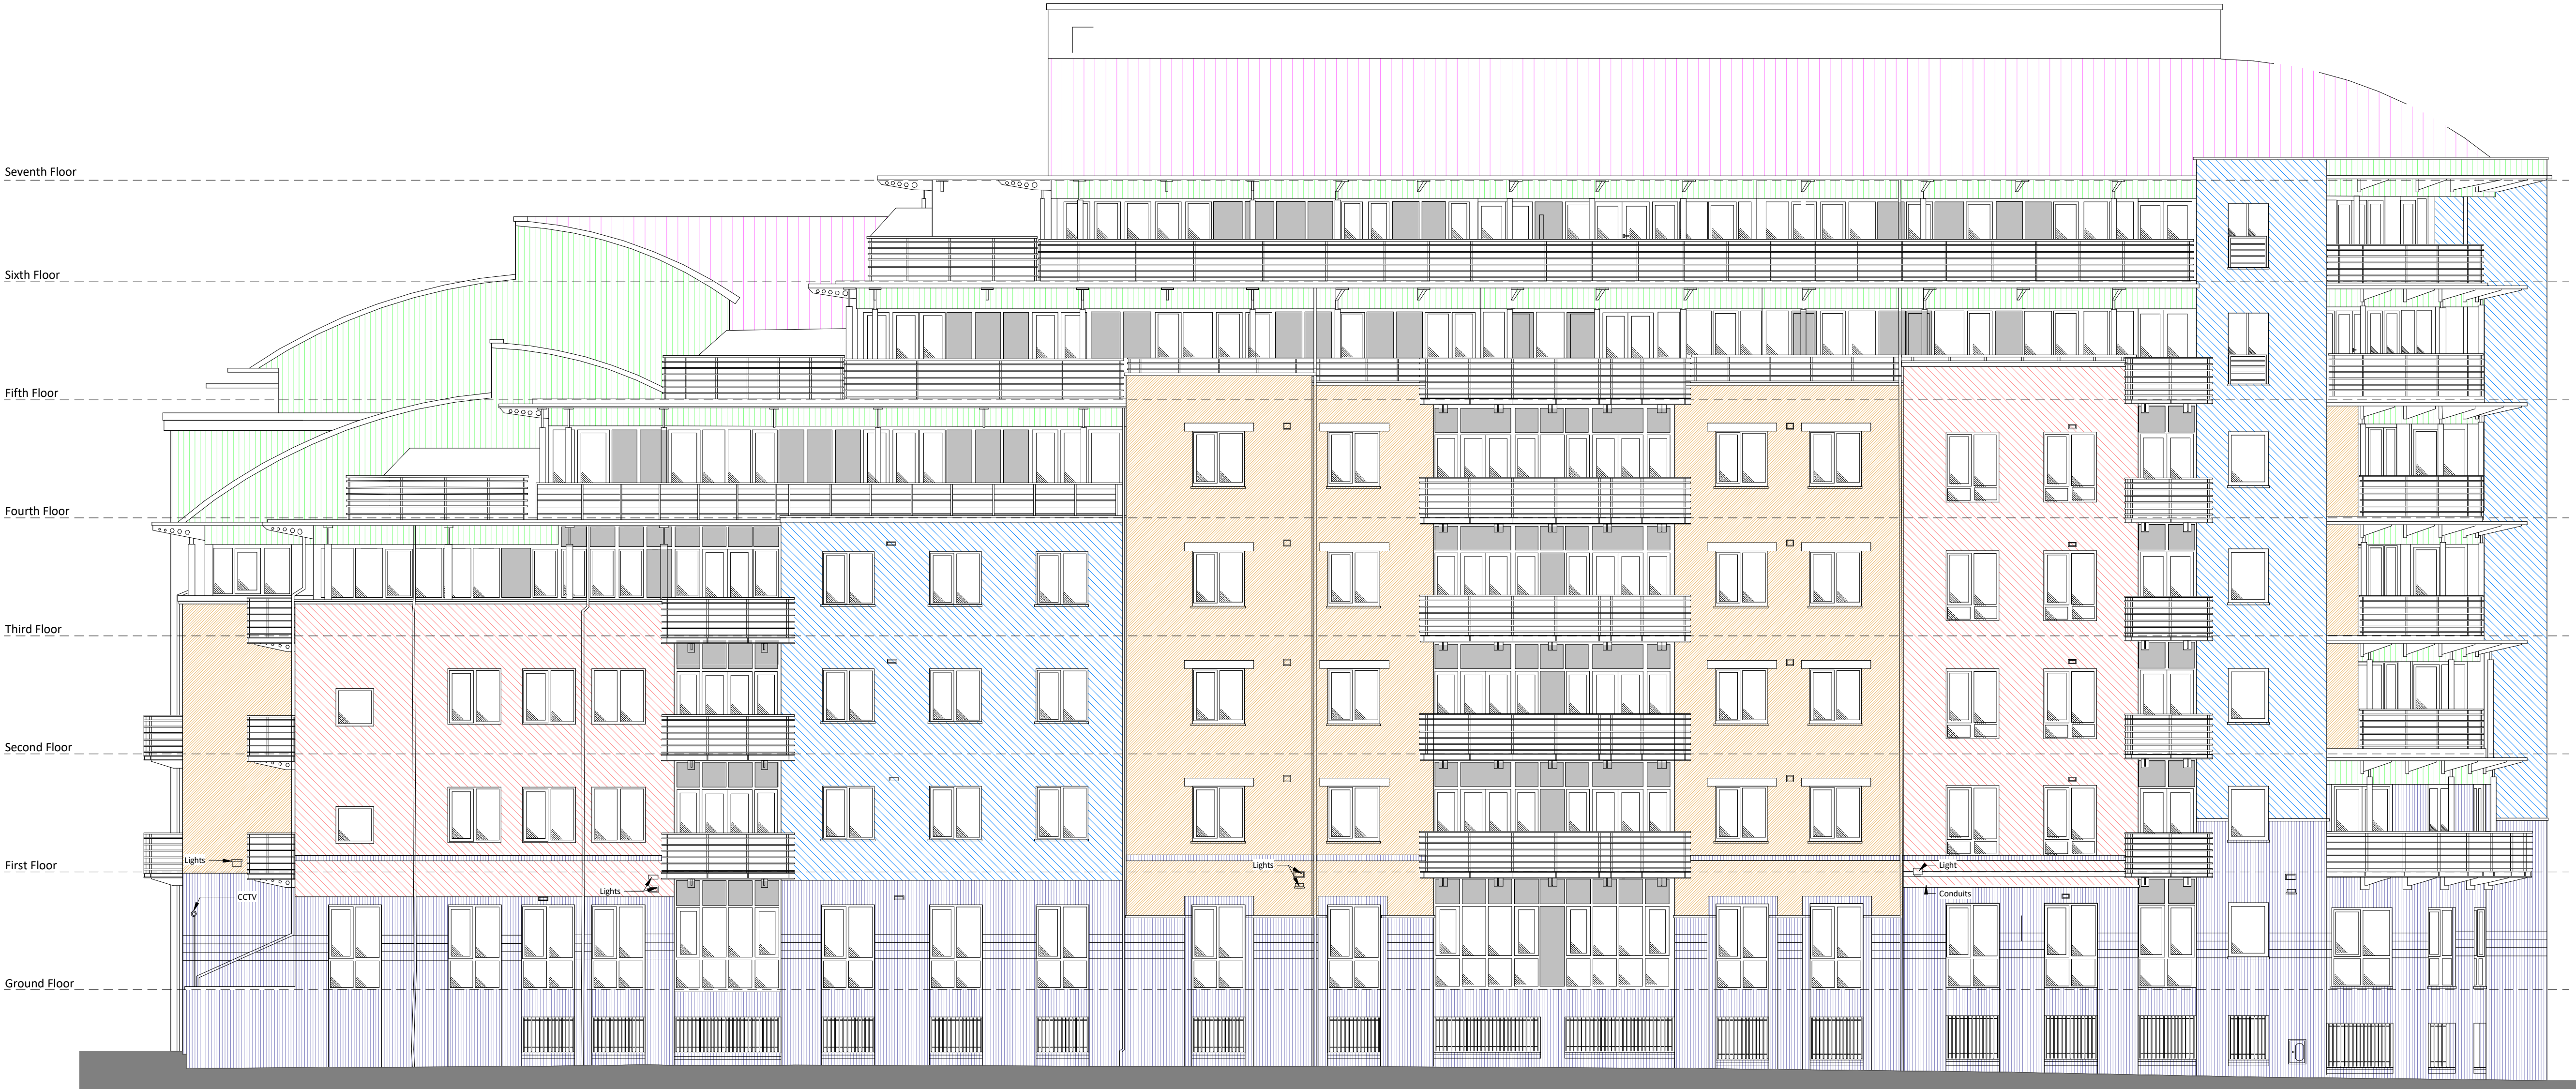


This drawing is copyright Bernard Taylor Partnership Ltd and must not be copied or disclosed by or to any unauthorised persons without the prior written consent of Bernard Taylor Partnership Ltd

Do not scale from this drawing. Do not take measurements from the CAD base. Any discrepancies are to be reported to the architect for clarification.

All dimensions are to be checked on site prior to construction, manufacture of any components and ordering of materials and equipment.

All materials and workmanship to be in accordance with the current British Standards and codes of practice.

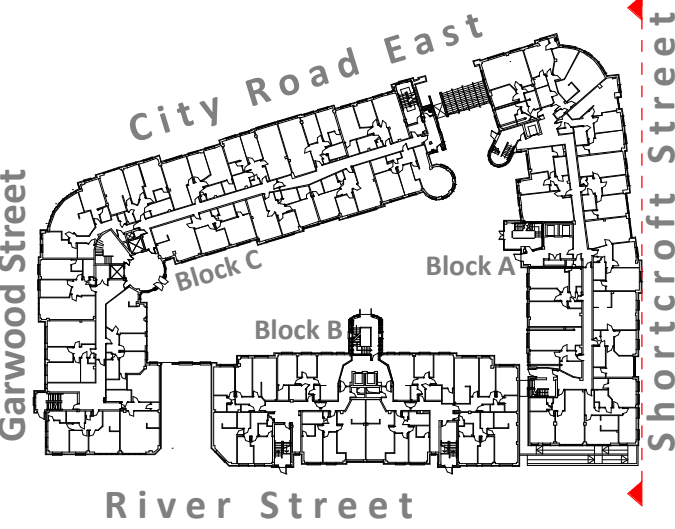

Elevation 4 (Shortcroft Street)  
1 : 100

- Wall Types**
- Group 1. SFS Frame with Rainscreen**
- Type A. Red Brickwork
  - Type B. Sand Brickwork
  - Type C. Render on Blockwork
  - Type D. Fair Faced Blockwork & Contrasting Bands
- Group 2. Curtain Walling System**
- Type E. Solid
  - Type F. Obscure
  - Type G. Glazed
- Roof Types**
- Type J. Micro-rib Metal Cladding
  - Type K. Standing Seam Curved Cladding
- Area for opening up

**Notes**  
Drawing based on measured survey information provided by Chris Partington Land Surveyors

|     |          |     |                                                          |
|-----|----------|-----|----------------------------------------------------------|
| 1   | 01.09.22 | LT  | Drawing updated with further details since initial issue |
| Rev | Date     | Int | Description                                              |



CLIENT:  
Zenith Management Co.

PROJECT:  
CITY SOUTH  
39 City Road East, Manchester M15 4QA

DESCRIPTION:  
Elevation 4 Existing - Shortcroft Street

|                                                 |              |             |             |
|-------------------------------------------------|--------------|-------------|-------------|
| PURPOSE OF ISSUE:<br>Information                |              |             |             |
| DRAWN BY:                                       | CHECKED:     | DATE:       | SCALE @ A1: |
| SD                                              | VJS          | 11/26/21    | 1 : 100     |
| JOB NO:                                         | STATUS CODE: | DRAWING NO: | REV         |
| 3872                                            | S2           | 145         | 1           |
| FILE IDENTIFIER:<br>CS-BTP-00-E-DR-A-3872_145.1 |              |             |             |

Elizabeth House 486 Didsbury Road Heaton Mersey Stockport SK4 3BS  
0161 443 1221 info@bernardtaylor.co.uk www.btparchitects.co.uk



Colour Key (not to scale)