

Appendix B



General Notes

The Architect shall have no responsibility for any use made of this document other than for that which it was prepared and issued.

All dimensions should be checked on site. Do not scale from this drawing

To be read in conjunction with all other Consultant's drawings.

The Architect to be immediately notified of any discrepancies.

Copyright on this drawing retained by the Architect.

LEGEND

 Site Boundary

STREET

WHITWORTH STREET

REDBY STREET



Shelter

PH
815 817 821

61.4m

Shelter

Warehouse

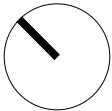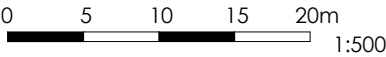

P1 03/03/22 SA SH Initial Issue
No. Date Dwn Chk App Revision or reason for issue

Client
Trafford Learning Vocational Centre

createitstudios
... leave an impression

Create It Studios (NW) Ltd
Universal Square
Devonshire Street North
Manchester
M12 6JH
info@createitstudios.co.uk

Project Title
Redby St, Manchester M11 2NP

Scale / North Point
1 : 500

Drawing Title
Existing Site Plan

Drawing Number A1417(01)AP001	Revision P1
Drawing Status Preliminary	

Appendix C



General Notes

The Architect shall have no responsibility for any use made of this document other than for that which it was prepared and issued.

All dimensions should be checked on site. Do not scale from this drawing

To be read in conjunction with all other Consultant's drawings.

The Architect to be immediately notified of any discrepancies.

Copyright on this drawing retained by the Architect.

- LEGEND**
- Site Boundary
 - 2.1m High anti-climb security fence

P6	04/11/22	SA	SH	Amended Car Park and Access	
P5	22/04/22	SA	SH	Amended WC Layout	
P4	11/04/22	SA	SH	Amended Proposed	
P3	28/03/22	SA	SH	Amended Proposed	
P2	17/03/22	SA	SH	Amended Proposed	
P1	03/03/22	SA	SH	Initial Issue	
No.	Date	Dwn	Chk	App	Revision or reason for issue

Client

Trafford Learning Vocational Centre

createitstudios
... leave an impression

Create It Studios (NW) Ltd
Universal Square
Devonshire Street North
Manchester
M12 6JH
info@createitstudios.co.uk

Project Title

Redby St, Manchester M11 2NP

Scale / North Point


1 : 500

Drawing Title

Proposed Site Plan

Drawing Number	Revision
A1417(02)AP001	P6
Drawing Status	
Preliminary	

Appendix D

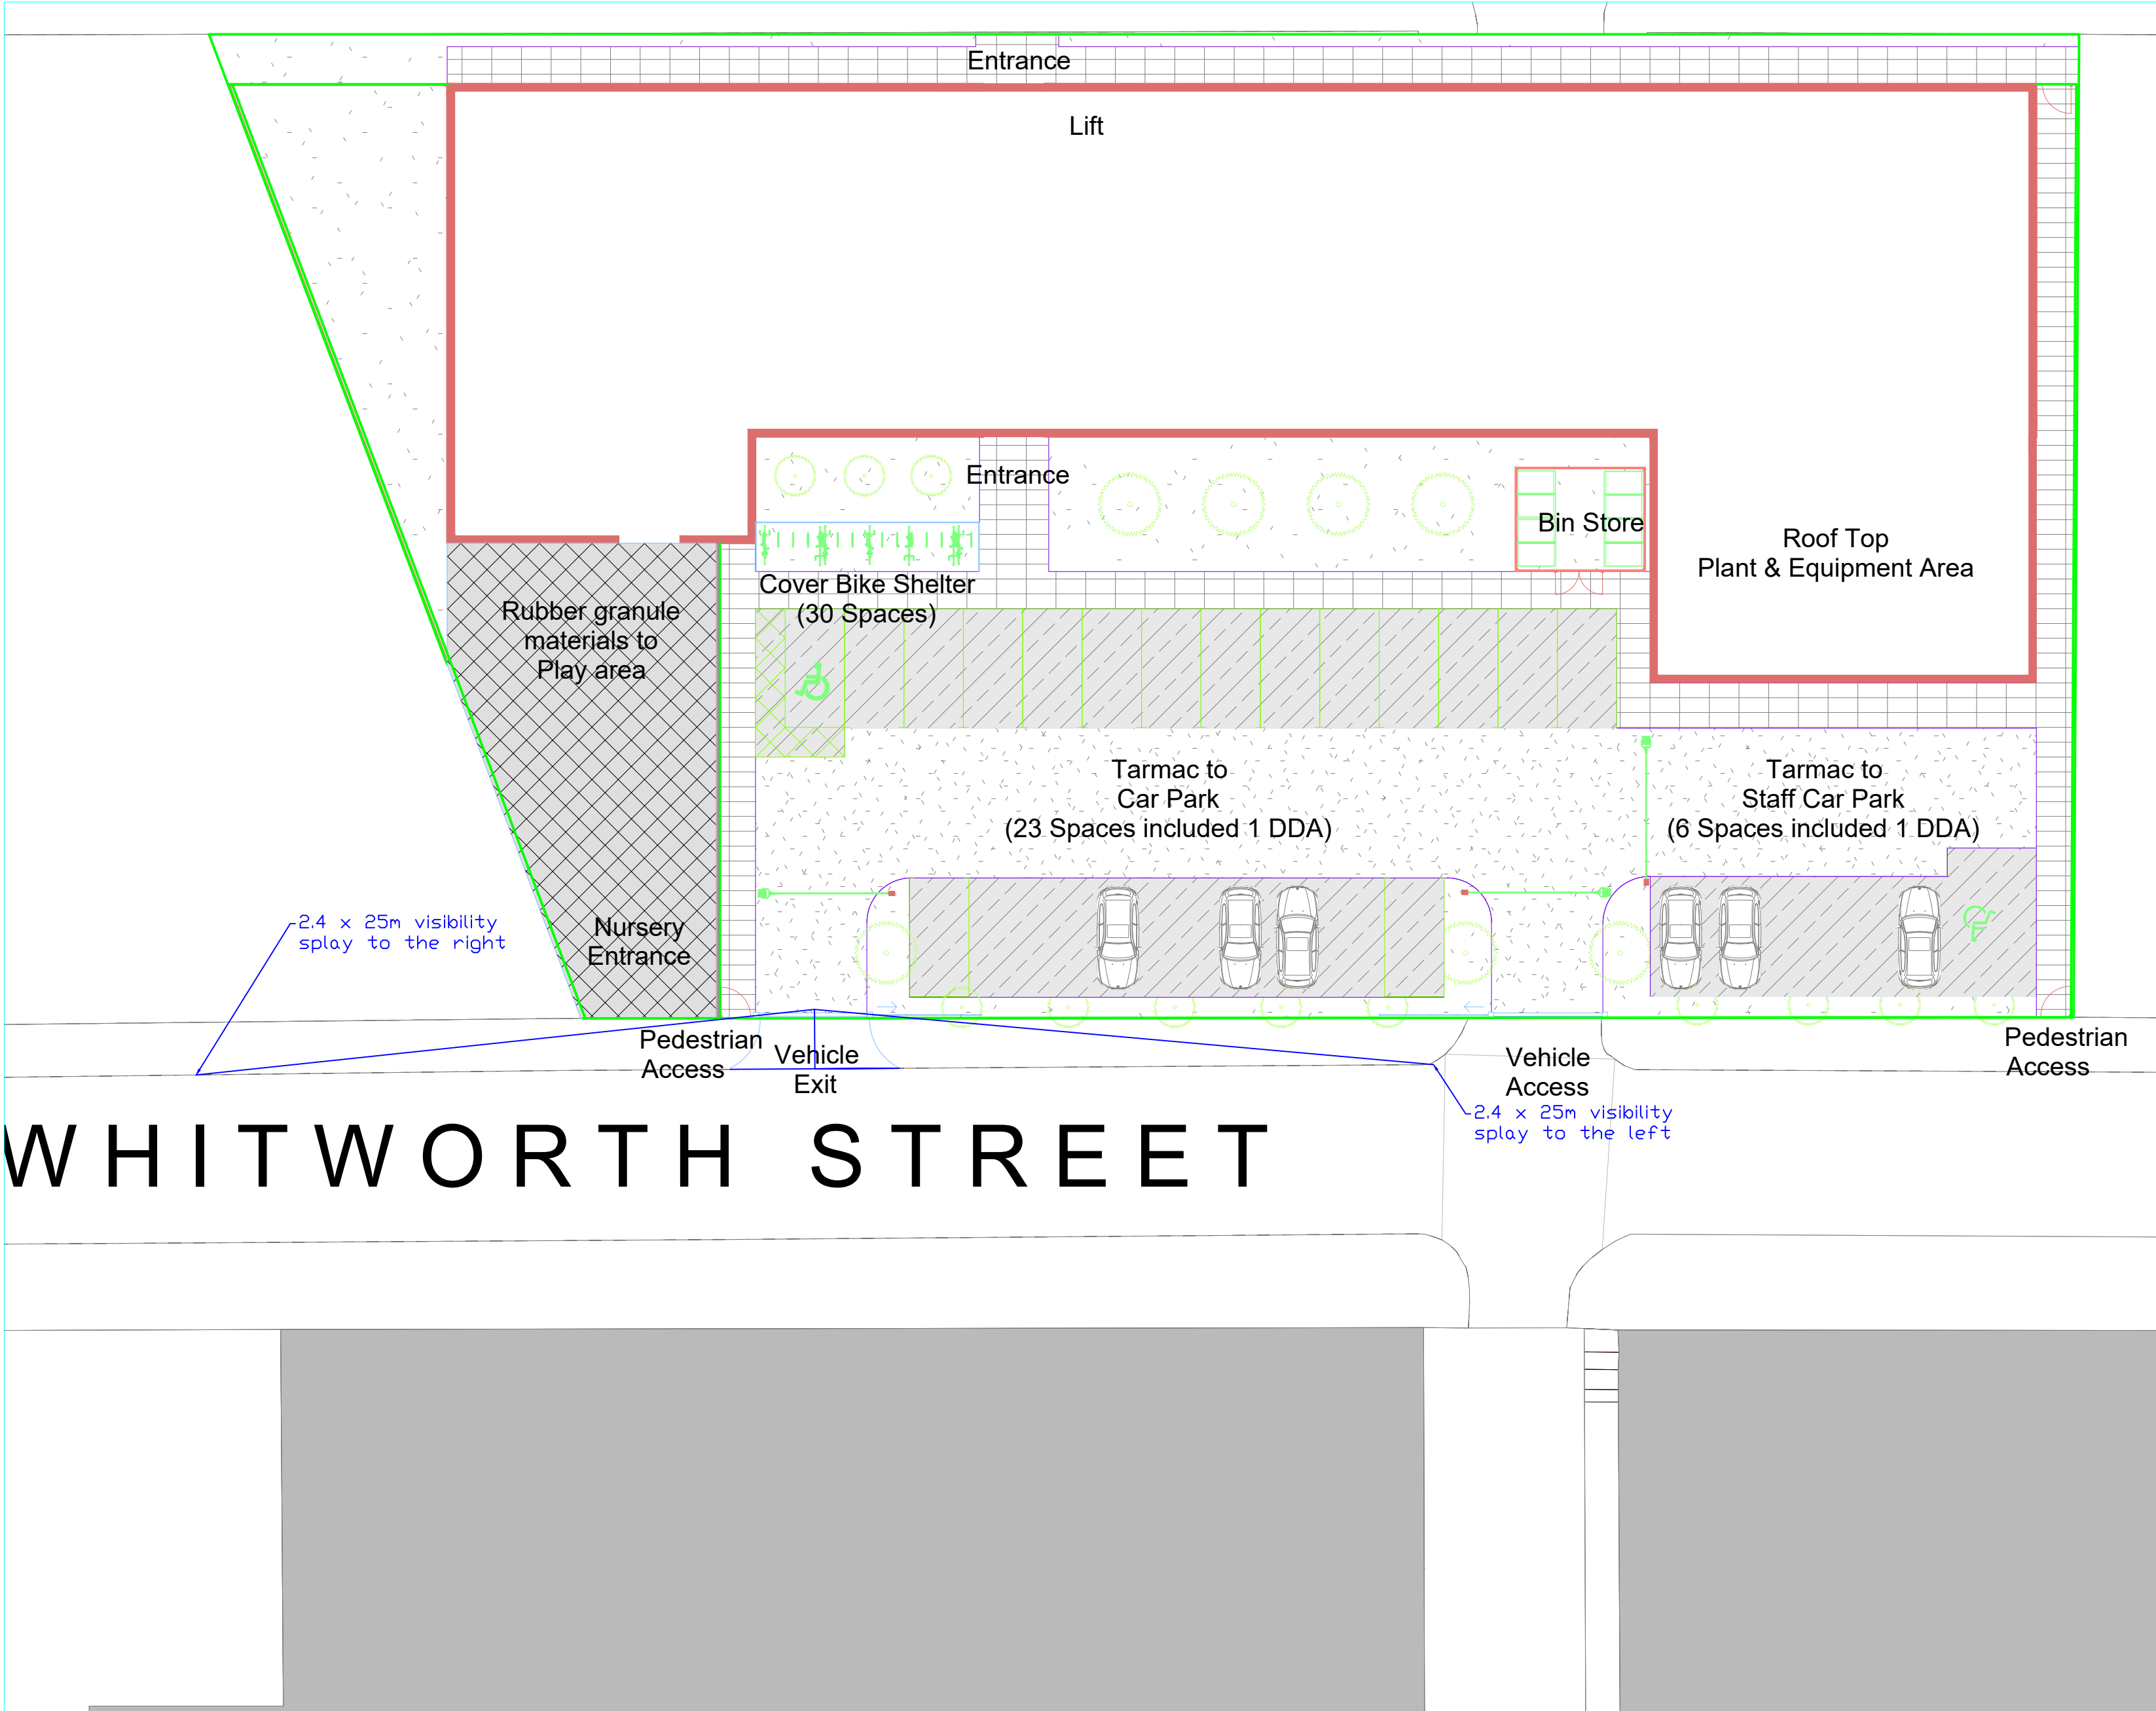

Revisions

Client
Create It Studios




Scheme
Redby Street, Manchester


Title
Visibility Splays

Drawn	Checked	Date
N.Peet	M.Peet	7.11.2022
Project	Drawing No	Scale
303-22	303-22-1	1:200 @ A2

Appendix E

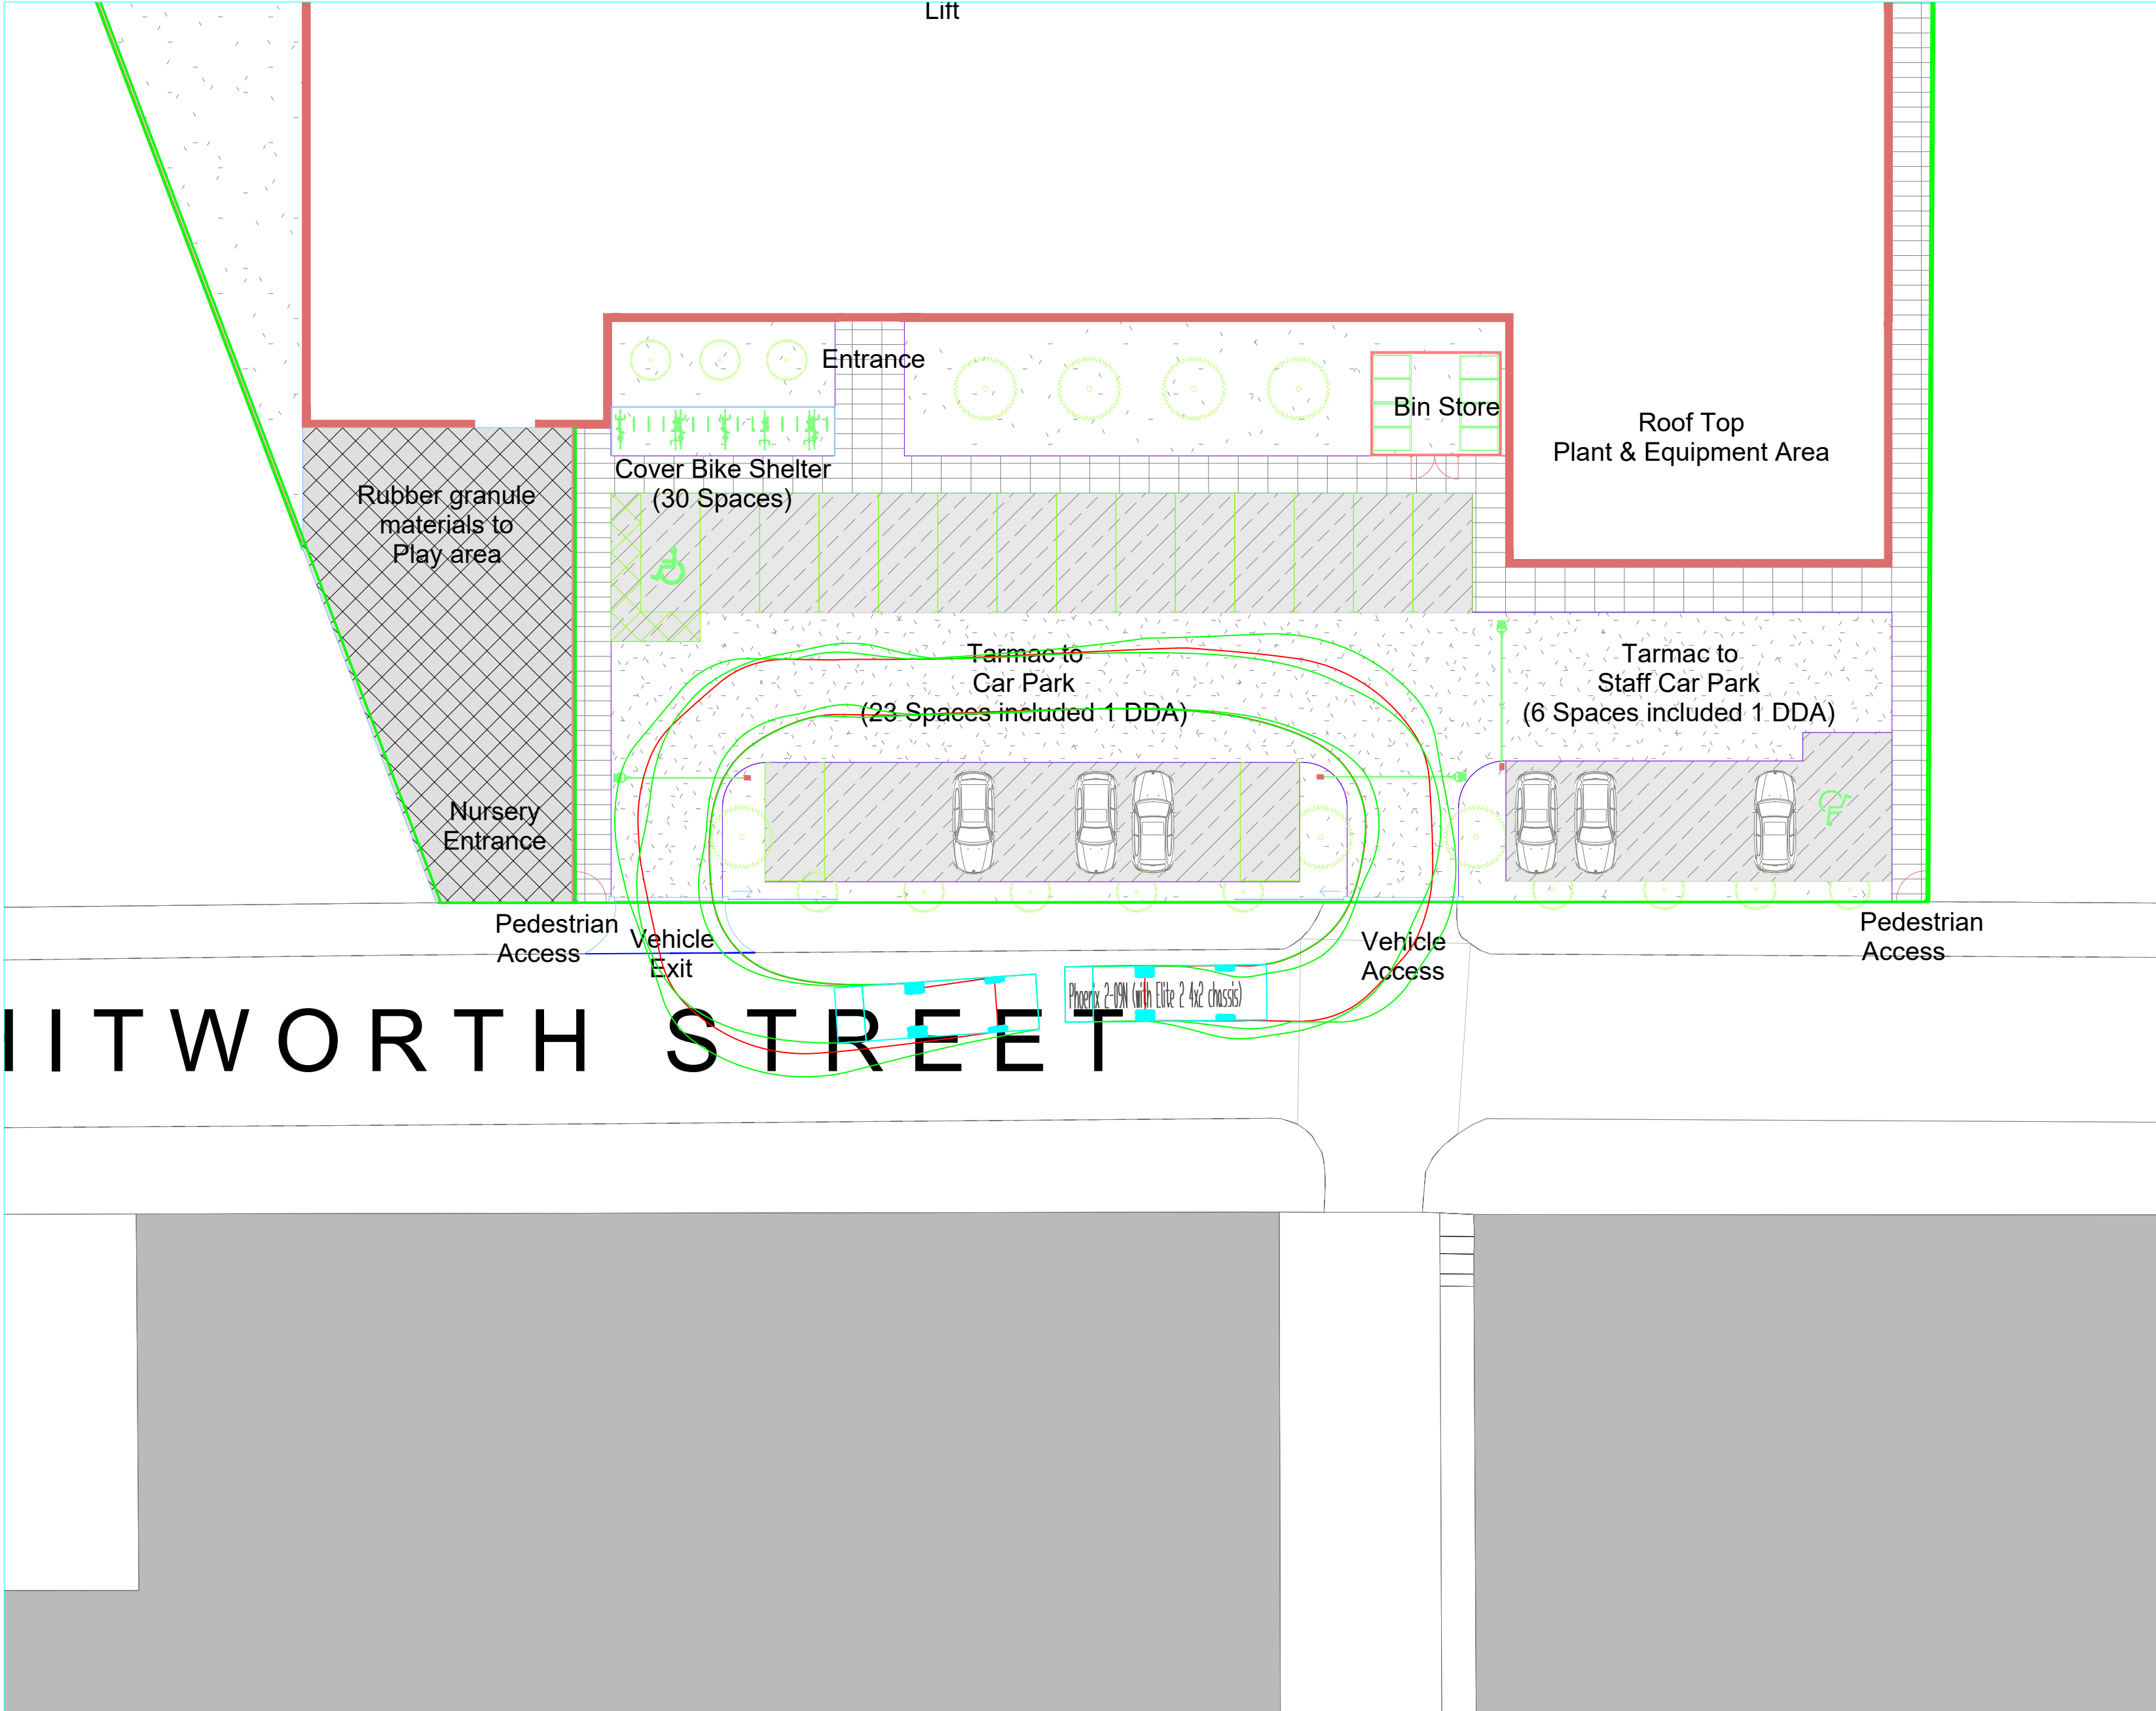

Vehicle Used in the Swept Path Analysis

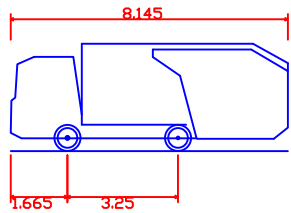

Phoenix 2-09N (with Elite 2 4x2 chassis)
Overall Length 8.145m
Overall Width 2.230m
Overall Body Height 3.153m
Min Body Ground Clearance 0.358m
Track Width 2.200m
Lock to lock time 4.005m
Kerb to Kerb Turning Radius 6.800m

Revisions

Client
Create It Studios



Scheme
Redby Street, Manchester

Title
Swept Paths Refuse Vehicle

Drawn	Checked	Date
N.Peet	M.Peet	7.11.2022
Project	Drawing No	Scale
303-22	303-22-2	1:200 @ A2