

Wall Finishes to Ramp level


1 : 100

Represents location of concrete relief surface.
Reference: Reckli. 1/172 SINUS 27/100. TBC by sampling and client's review.

Represents location of smooth concrete surface.
Reference: tbc.

Represents location of existing mansory wall along canal.

* Please refer to drawing (ref. no.: 42-0400) for technical details of the concrete relief formwork and alignment

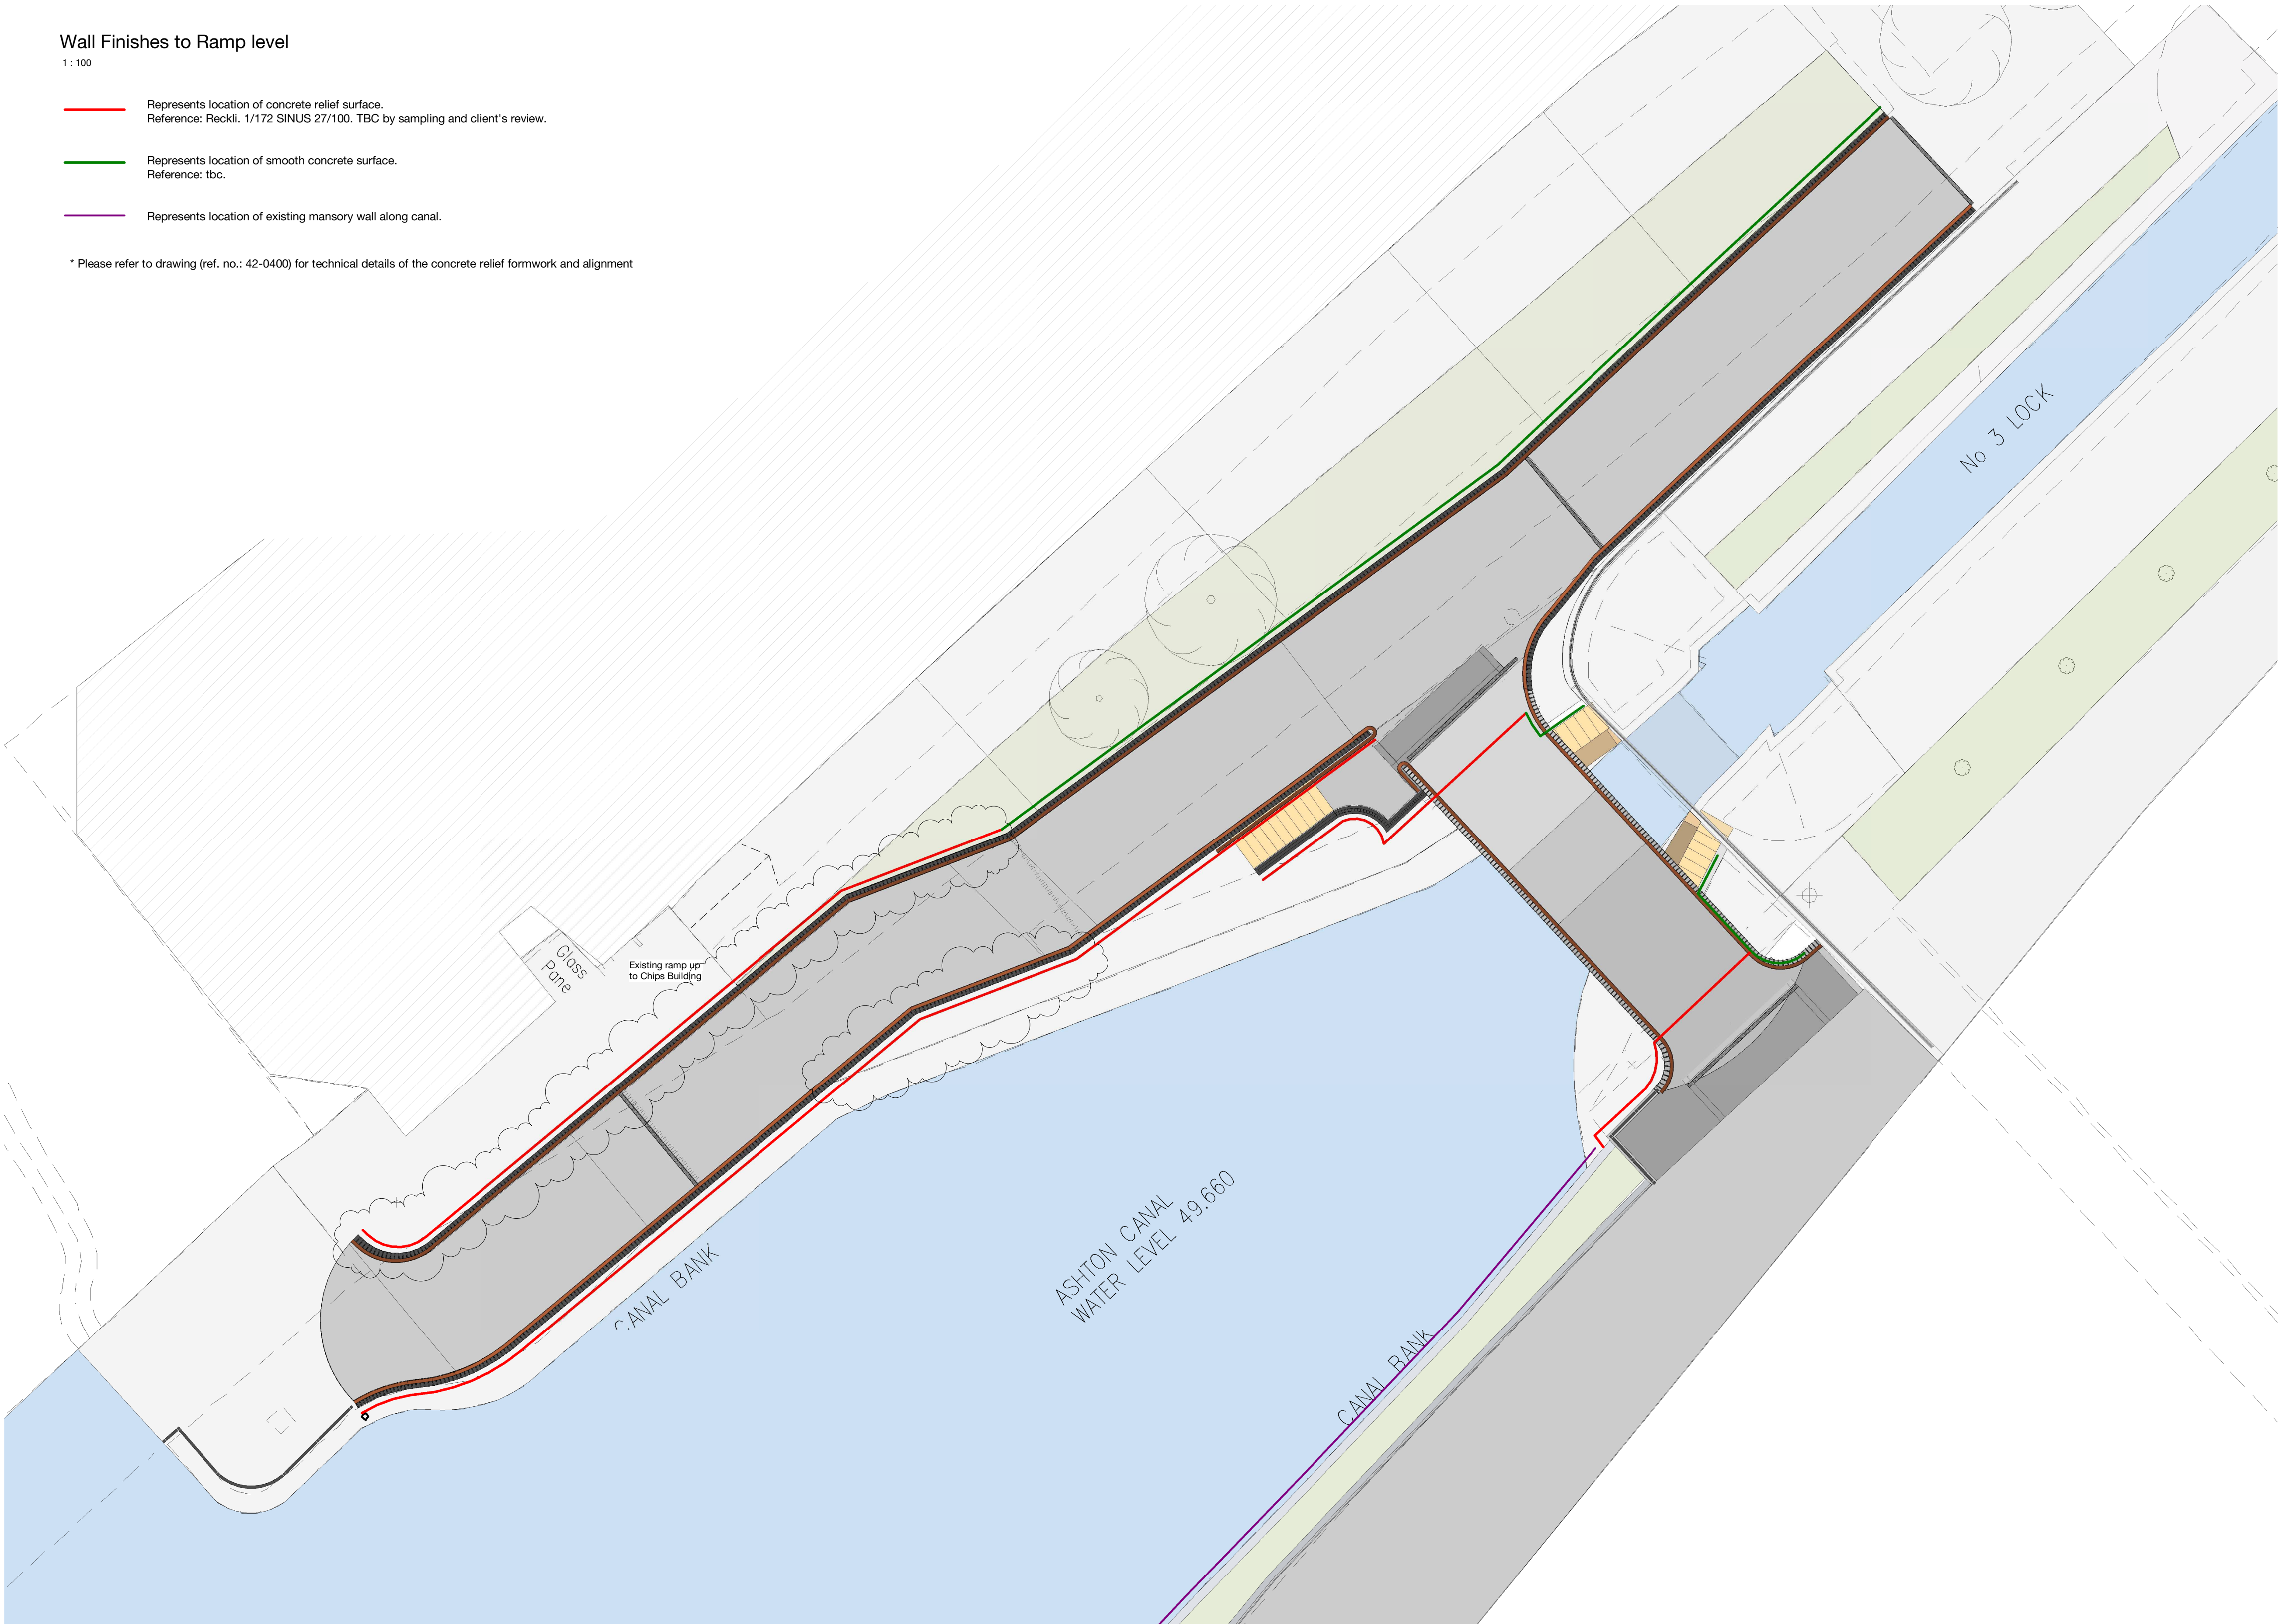

1

Ramp and Bridge Concrete Relief Extent

1 : 100

Copyright Hawkins\Brown Architects
No implied licence exists. This drawing should not be used to calculate areas for the purposes of valuation. Do not scale this drawing. All dimensions to be checked on the site by the contractor and such dimensions to be their responsibility. All work must comply with relevant British Standards and Building Regulations requirements. Drawing errors and omissions to be reported to the architect. To be read in conjunction with Architect's specification and other consultant information.

Rev	Description	Date
P1	Initial Issue	16/09/22
P2	Issued for Stage 4 - Tender	21/10/22
P3	Amendment to ramp profile	28/11/22

26-28 Hilton Street
Manchester M1 2EH

mail@hawkinsbrown.com
hawkinsbrown.com

Hawkins\Brown

Project
Islington Cycle Bridge
Lock No.3
Ashton Canal
Manchester

Drawing
Bridge & ramp concrete relief -
extent & scope

Scale @ A1 1 : 100	Date 16/09/22
-----------------------	------------------

Drawn By LW	Checked By JK
----------------	------------------

Job Number 210131	Status S2	Purpose of Issue For information
----------------------	--------------	-------------------------------------

Drawing No. ICB-HBA-00-00-DR-A-42-0100	Rev P3
---	-----------