


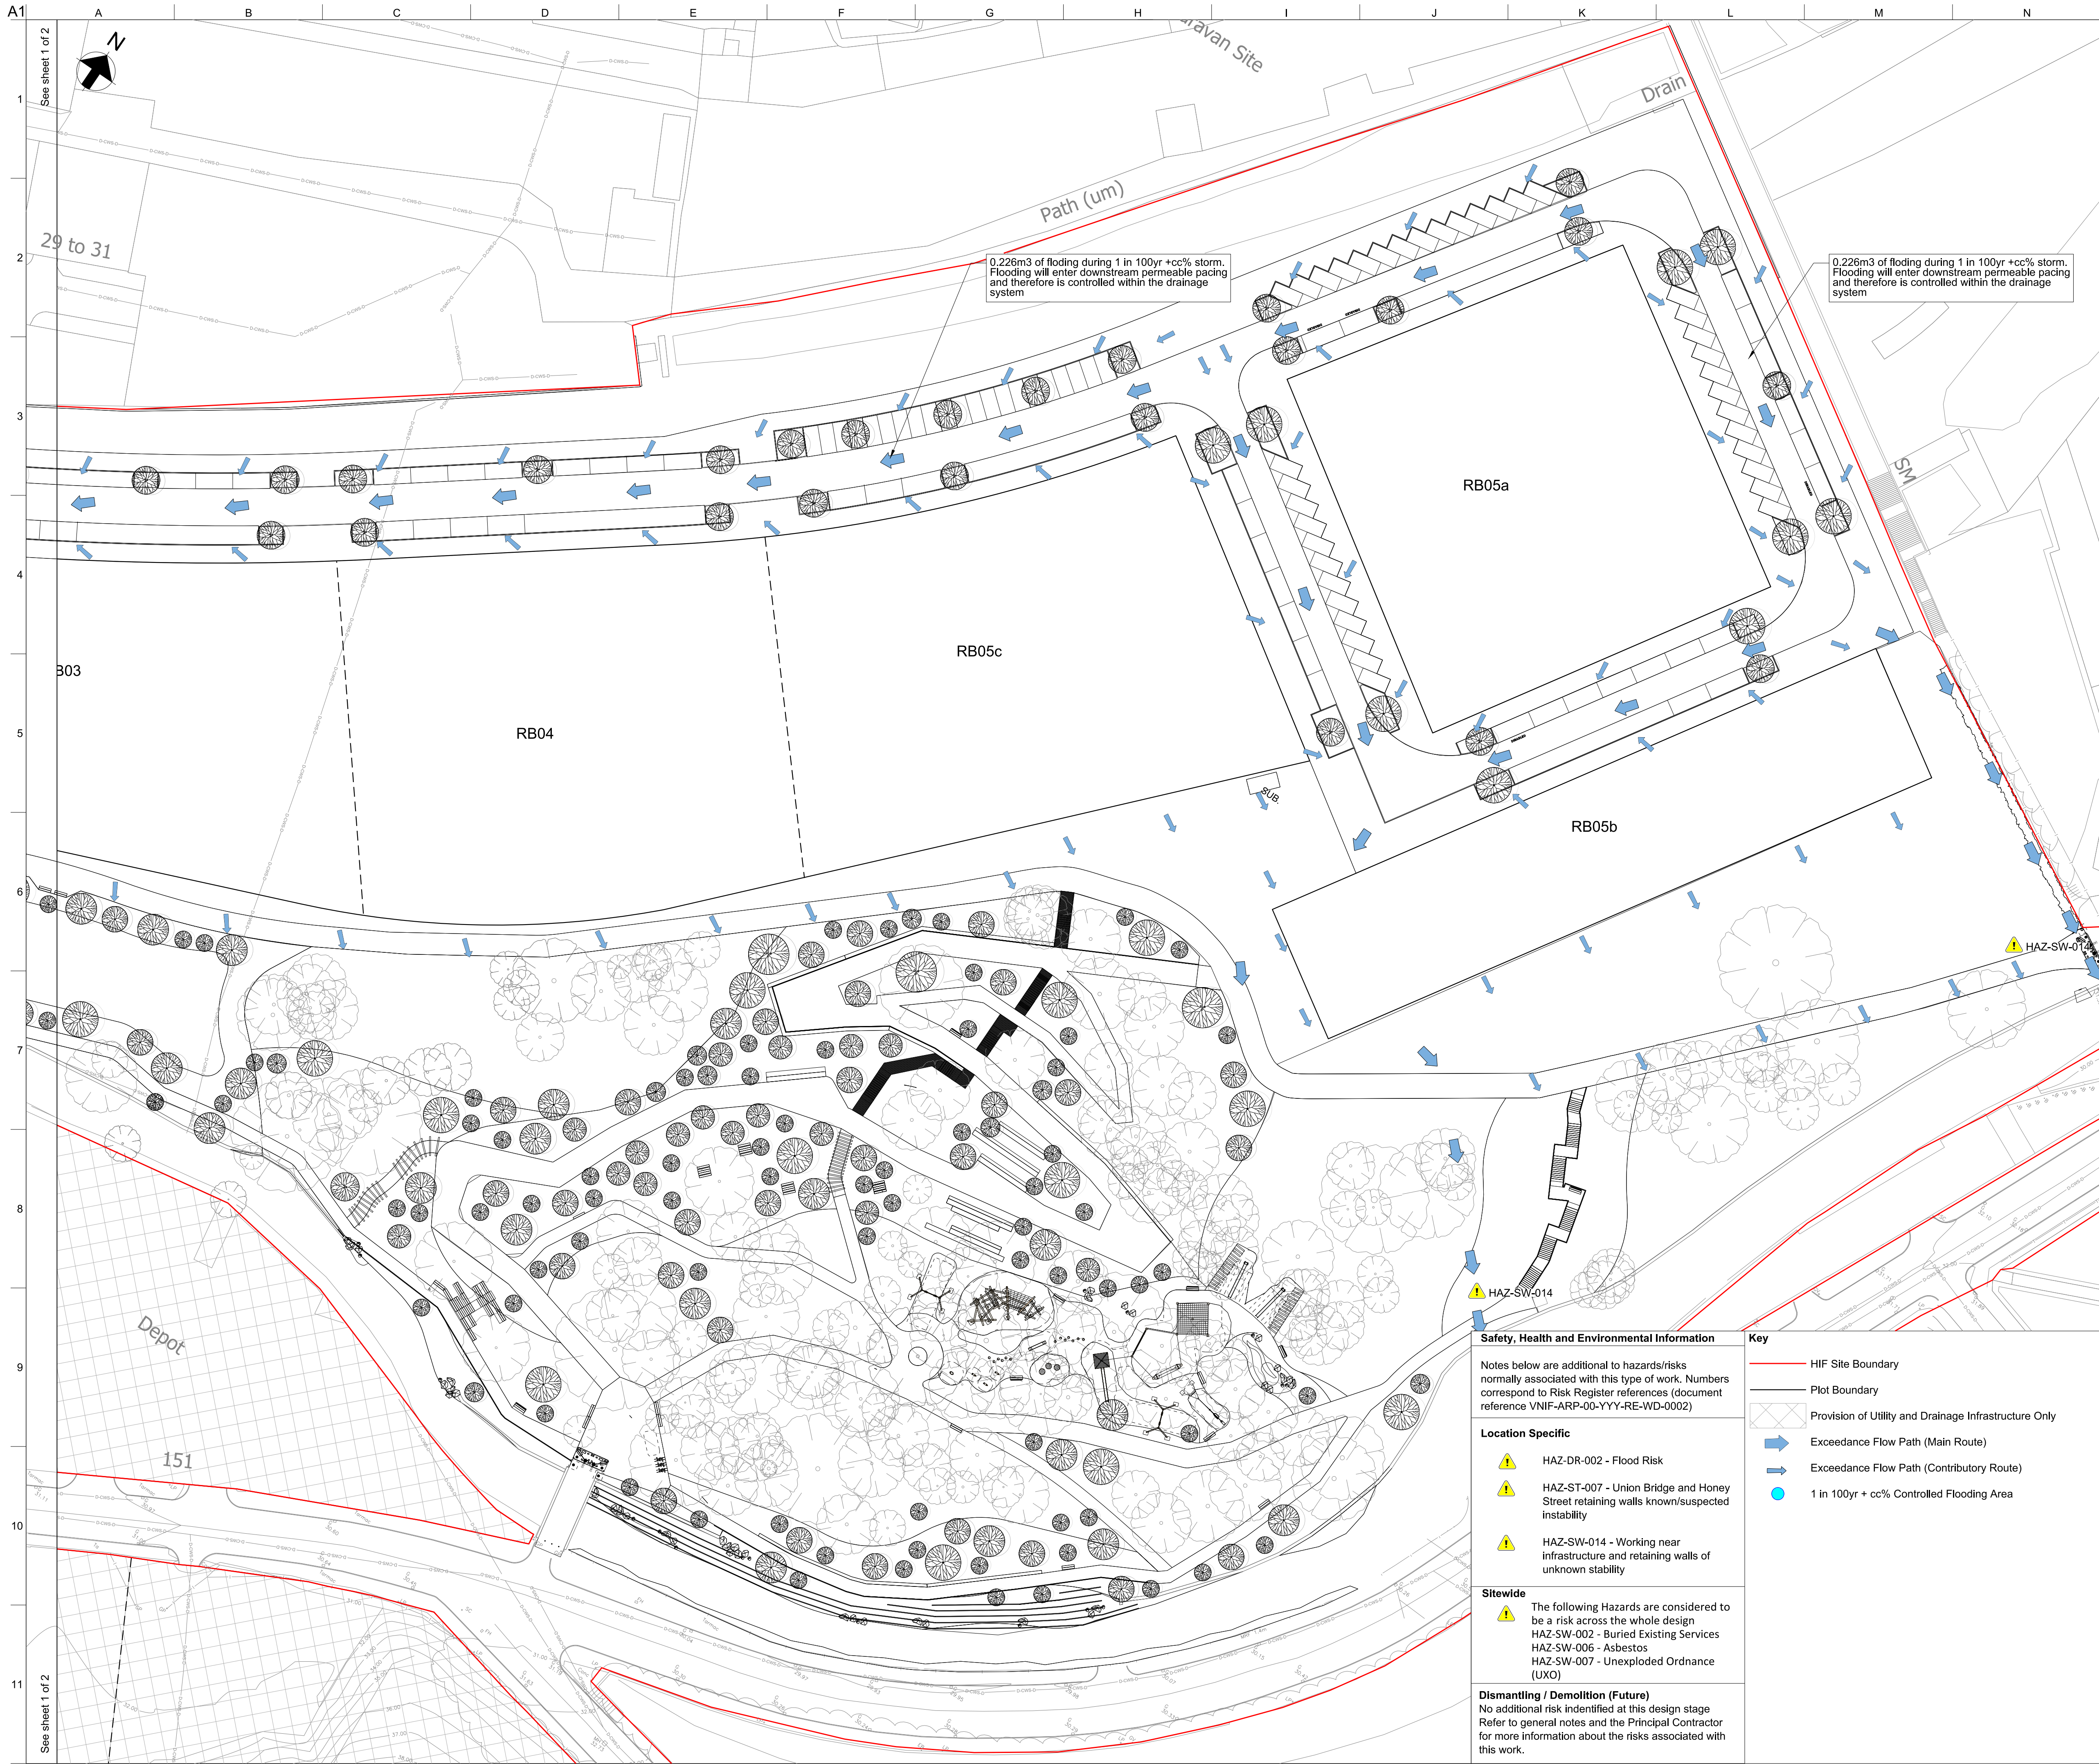


- Notes**
- All dimensions are in mm, all levels in mAOD, unless specified otherwise.
 - This map is reproduced from Ordnance Survey Material with the permission of the Ordnance Survey on behalf of the Controller of Her Majesty's Stationery Office (c) Crown Copyright. License Number 100019568 (2021).
 - Layout is based on:
 - Landscape Architect masterplan drawing VNIF-PLA-ZZ-YYY-DR-L-1011 Rev P06 dated 04/08/2022 by Planit.
 - Topographical Survey drawing PS-2158-TS by Paragon Surveys dated September 2021.
 - The purpose of this drawing is to show the exceedance flow paths for Surface Water in the event of system failure or an extreme storm event (> 100yr +40%cc)

P01	01/02/22		DH	RG	RG	—
P02	01/02/22		DH	RG	RG	—
P03	01/02/22		DH	RG	RG	—
P04	18/02/22	Amended for Planning Comments	DH	DH	RG	—
P05	01/03/22		DH	DH	LS	—
P06	14/07/22	WS4 Issue to BAM	DH	DH	RG	—
P07	08/08/22	Issued for Technical Approval	ES	DH	RG	—
P08	09/09/22	Issued for S104 Application	ES	DH	RG	—
P09	10/10/22	Full WS4 Issue	ES	DH	RG	—
P10	20/10/22	Issued for Full WS4	ES	DH	RG	—
Rev	Date	Description	By	Chkd	Appd	Auth

ARUP

6th Floor 3 Piccadilly Place
Manchester M1 3BN
Tel +44 161 228 2331 Fax +44 161 228 6879
www.arup.com

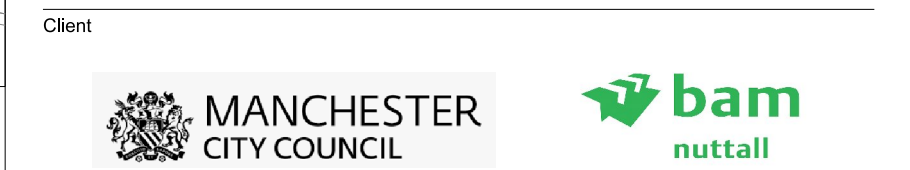

Project Title
Victoria North HIF Infrastructure & Enabling Works

Drawing Title
**Proposed Exceedance Route
General Arrangement
Sheet 2 of 2**

Scale at A1 1:500		Anup Job No 282022-00				
Role Civil - Drainage						
Suitability S4 - Issued for Construction Approval						
Rev P10	By ES	Chkd DH	Appd RG	—		
	Date 19/10/22	Date 20/10/22	Date 20/10/22		—	
	Name VNIF - ARP - 00 - YYY - DR - CD - 0019					
Project	Originator	Volume	Location	Type	Role	Number

Safety, Health and Environmental Information

Notes below are additional to hazards/risks normally associated with this type of work. Numbers correspond to Risk Register references (document reference VNIF-ARP-00-YYY-RE-WD-0002)

Location Specific

- HAZ-DR-002 - Flood Risk
- HAZ-ST-007 - Union Bridge and Honey Street retaining walls known/suspected instability
- HAZ-SW-014 - Working near infrastructure and retaining walls of unknown stability

Sitewide

The following Hazards are considered to be a risk across the whole design
HAZ-SW-002 - Buried Existing Services
HAZ-SW-006 - Asbestos
HAZ-SW-007 - Unexploded Ordnance (UXO)

Dismantling / Demolition (Future)
No additional risk identified at this design stage
Refer to general notes and the Principal Contractor for more information about the risks associated with this work.

Key

- HIF Site Boundary
- Plot Boundary
- Provision of Utility and Drainage Infrastructure Only
- Exceedance Flow Path (Main Route)
- Exceedance Flow Path (Contributory Route)
- 1 in 100yr + cc% Controlled Flooding Area