


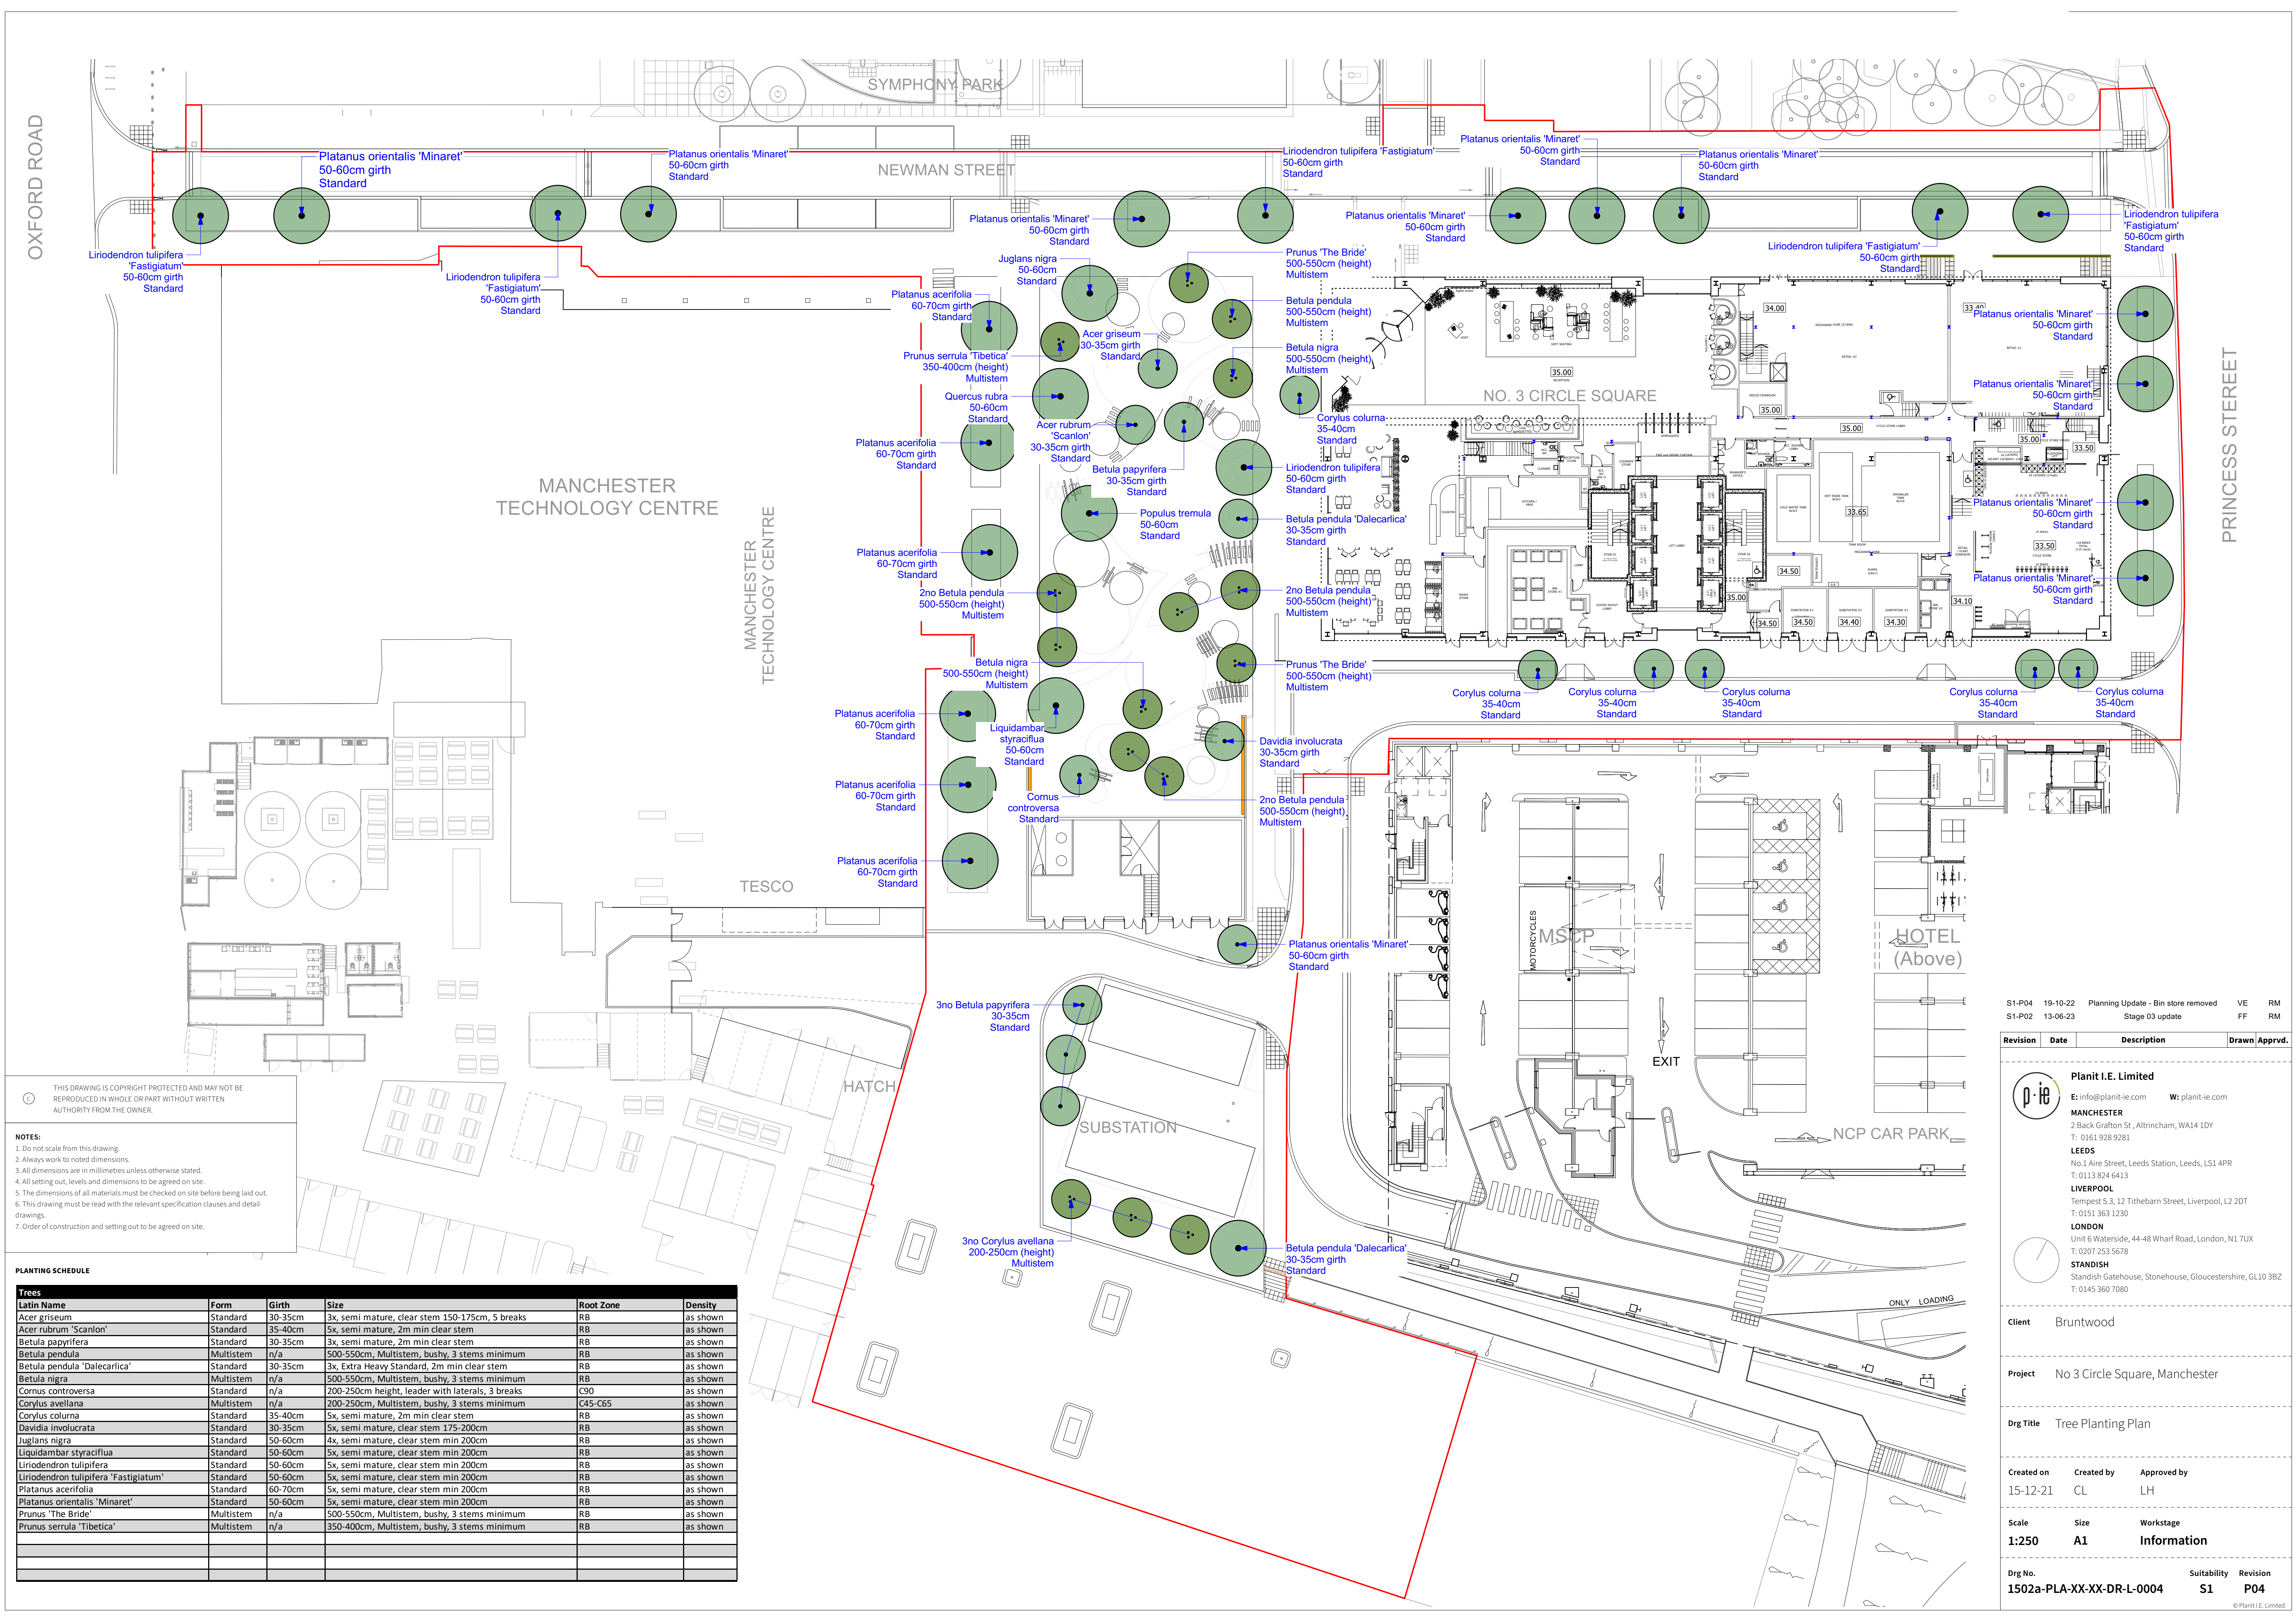

THIS DRAWING IS COPYRIGHT PROTECTED AND MAY NOT BE REPRODUCED IN WHOLE OR PART WITHOUT WRITTEN AUTHORITY FROM THE OWNER.

NOTES:

1. Do not scale from this drawing.
2. Always work to noted dimensions.
3. All dimensions are in millimetres unless otherwise stated.
4. All setting out, levels and dimensions to be agreed on site.
5. The dimensions of all materials must be checked on site before being laid out.
6. This drawing must be read with the relevant specification clauses and detail drawings.
7. Order of construction and setting out to be agreed on site.

Planting Schedule					
Trees					
Latin Name	Form	Girth	Size	Root Zone	Density
Acer griseum	Standard	30-35cm	3x, semi mature, clear stem 150-175cm, 5 breaks	RB	as shown
Acer rubrum 'Scanlon'	Standard	35-40cm	5x, semi mature, 2m min clear stem	RB	as shown
Betula papyrifera	Standard	30-35cm	3x, semi mature, 2m min clear stem	RB	as shown
Betula pendula	Multistem	n/a	500-550cm, Multistem, bushy, 3 stems minimum	RB	as shown
Betula pendula 'Dalecarlica'	Standard	30-35cm	3x, Extra Heavy Standard, 2m min clear stem	RB	as shown
Betula nigra	Multistem	n/a	500-550cm, Multistem, bushy, 3 stems minimum	RB	as shown
Cornus controversa	Standard	n/a	200-250cm height, leader with laterals, 3 breaks	C90	as shown
Corylus avellana	Multistem	n/a	200-250cm, Multistem, bushy, 3 stems minimum	C45-C65	as shown
Corylus columna	Standard	35-40cm	5x, semi mature, 2m min clear stem	RB	as shown
Davidia involocrata	Standard	30-35cm	5x, semi mature, clear stem 175-200cm	RB	as shown
Juglans nigra	Standard	50-60cm	4x, semi mature, clear stem min 200cm	RB	as shown
Liquidambar styraciflua	Standard	50-60cm	5x, semi mature, clear stem min 200cm	RB	as shown
Liriodendron tulipifera	Standard	50-60cm	5x, semi mature, clear stem min 200cm	RB	as shown
Liriodendron tulipifera 'Fastigiatum'	Standard	50-60cm	5x, semi mature, clear stem min 200cm	RB	as shown
Platanus acerifolia	Standard	60-70cm	5x, semi mature, clear stem min 200cm	RB	as shown
Platanus orientalis 'Minaret'	Standard	50-60cm	5x, semi mature, clear stem min 200cm	RB	as shown
Prunus 'The Bride'	Multistem	n/a	500-550cm, Multistem, bushy, 3 stems minimum	RB	as shown
Prunus serrula 'Tibetica'	Multistem	n/a	350-400cm, Multistem, bushy, 3 stems minimum	RB	as shown

S1-P04	19-10-22	Planning Update - Bin store removed	VE	RM
S1-P02	13-06-23	Stage 03 update	FF	RM

Revision	Date	Description	Drawn	Apprvd.
----------	------	-------------	-------	---------

Planit I.E. Limited

E: info@planit-ie.com W: planit-ie.com

MANCHESTER

2 Back Grafton St., Altrincham, WA14 1DY
T: 0161 928 9281

LEEDS

No.1 Aire Street, Leeds Station, Leeds, LS1 4PR
T: 0113 824 6413

LIVERPOOL

Tempest 5.3, 12 Tithebarn Street, Liverpool, L2 2DT
T: 0151 363 1230

LONDON

Unit 6 Waterside, 44-48 Wharf Road, London, N1 7UX
T: 0207 253 5678

STANDISH

Standish Gatehouse, Stonehouse, Gloucestershire, GL10 3BZ
T: 0145 360 7080

Client	Bruntwood		
Project	No 3 Circle Square, Manchester		
Drg Title	Tree Planting Plan		
Created on	Created by	Approved by	
15-12-21	CL	LH	
Scale	Size	Workstage	
1:250	A1	Information	
Drg No.	Suitability	Revision	
1502a-PLA-XX-XX-DR-L-0004	S1	P04	