



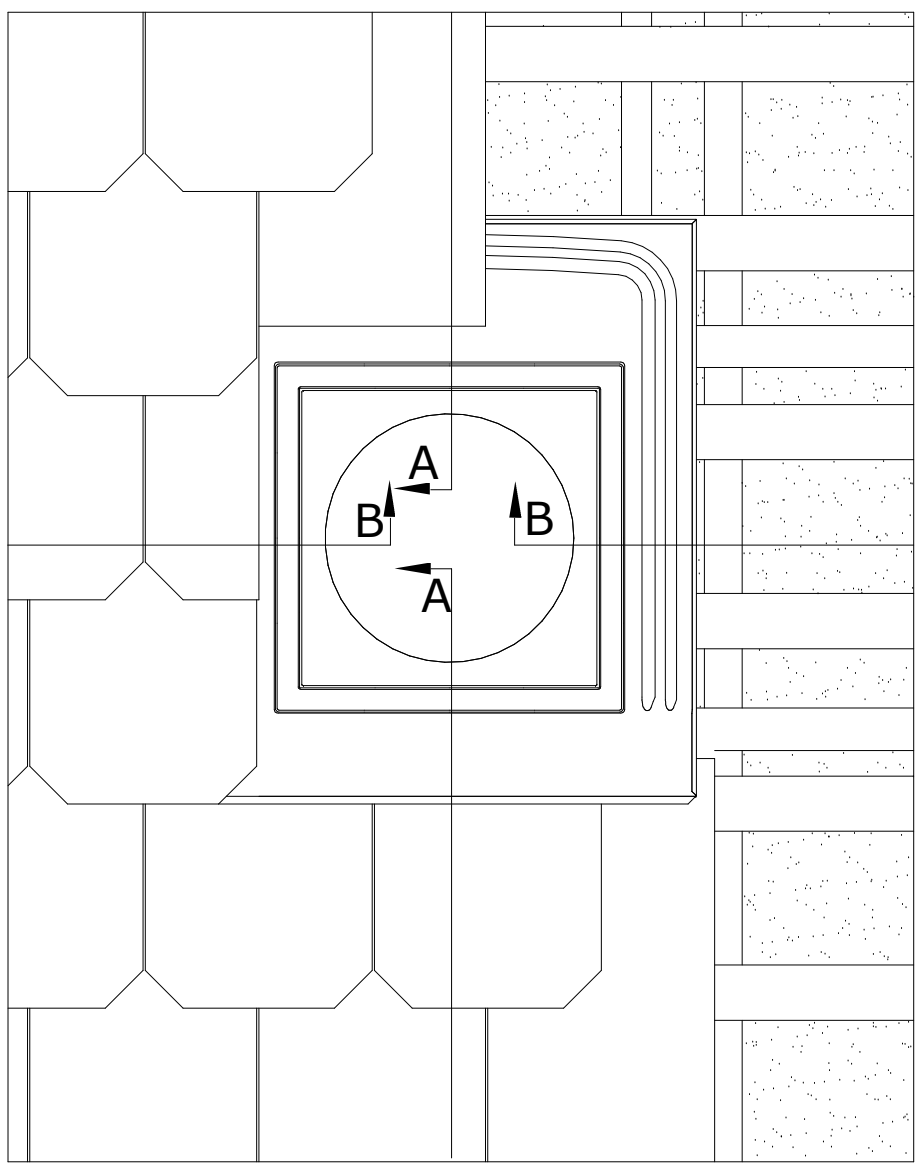

PLAN VIEW


	A mm	B mm	C mm
014"	450	440-480	650

SETTING OUT

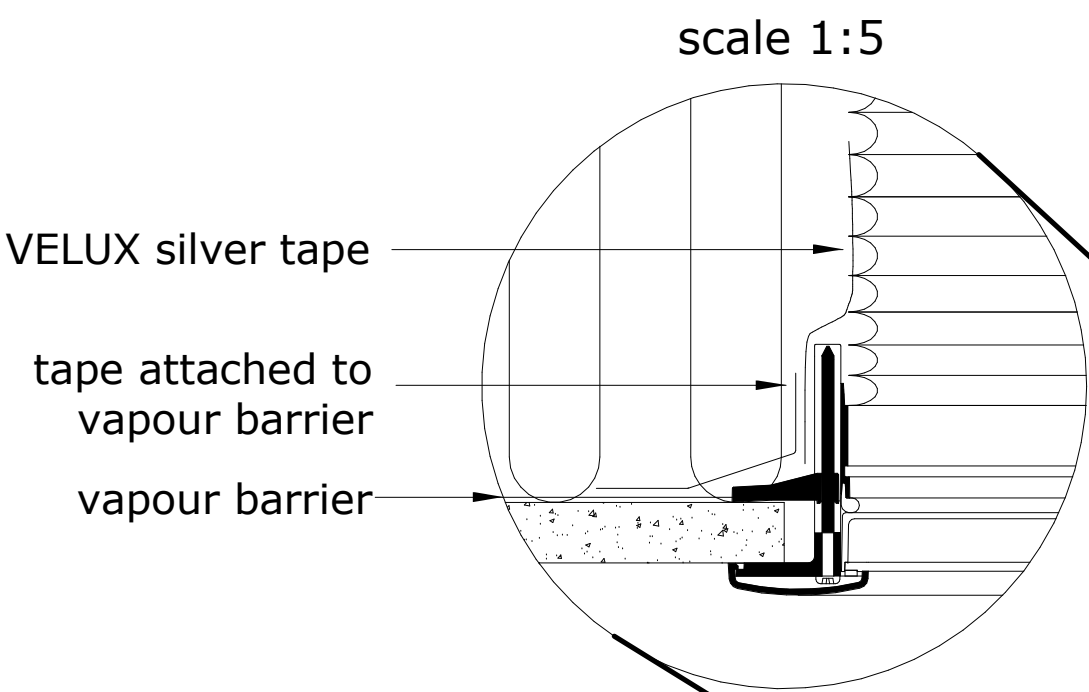


any joints must be sealed with VELUX silver tape

VELUX silver tape

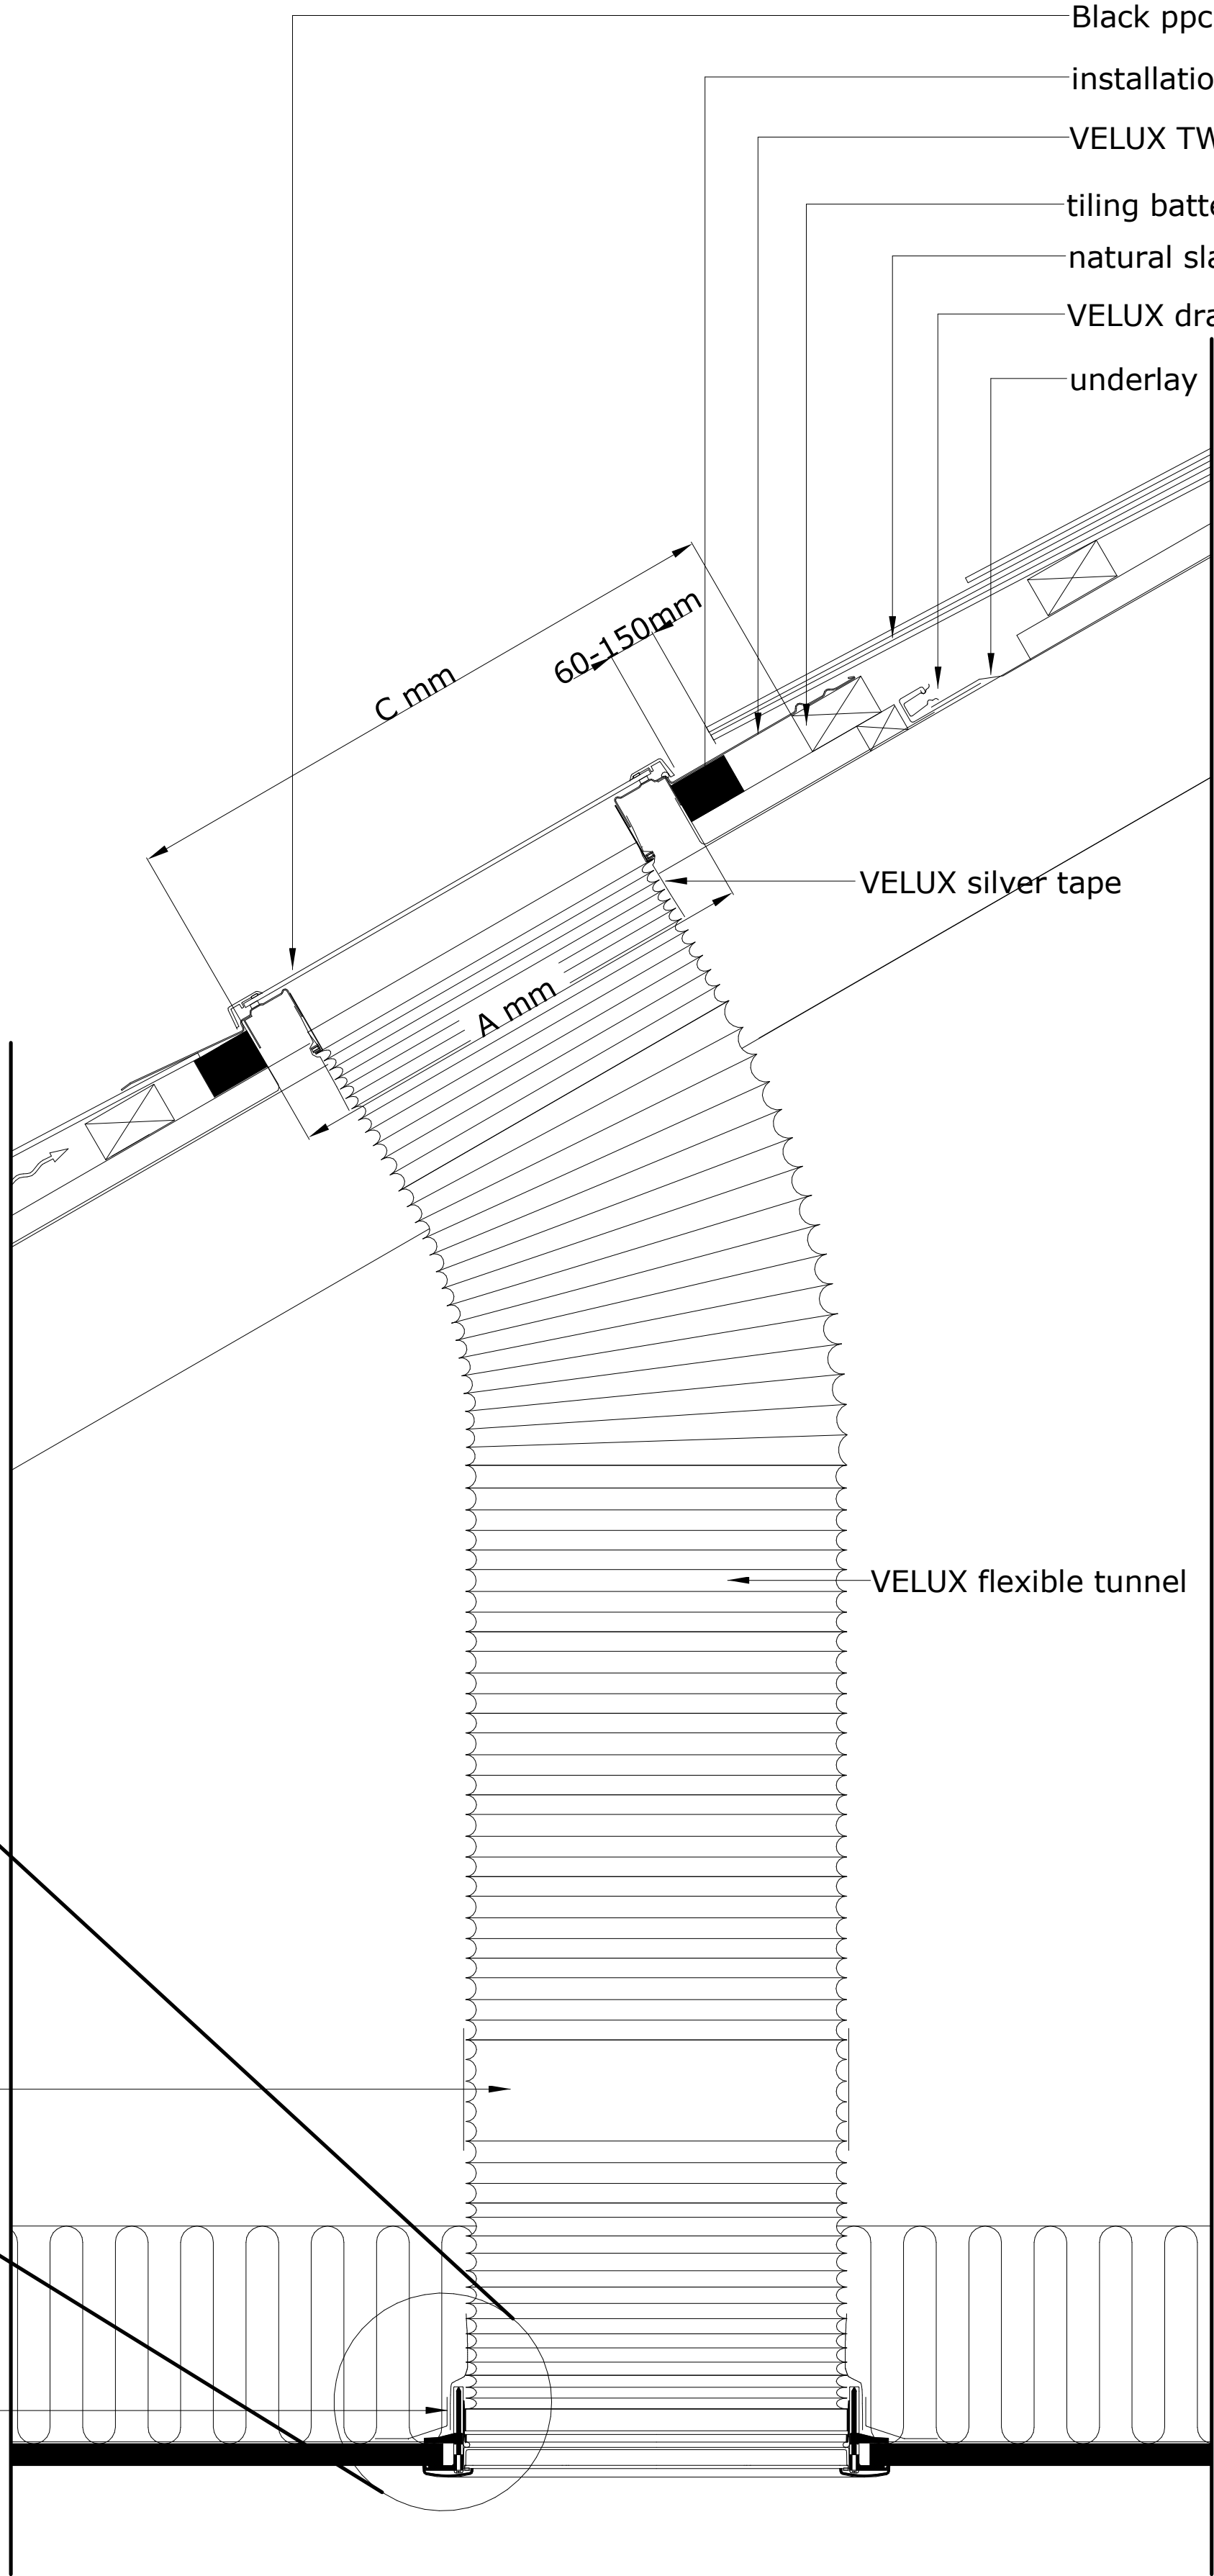

SECTION A-A

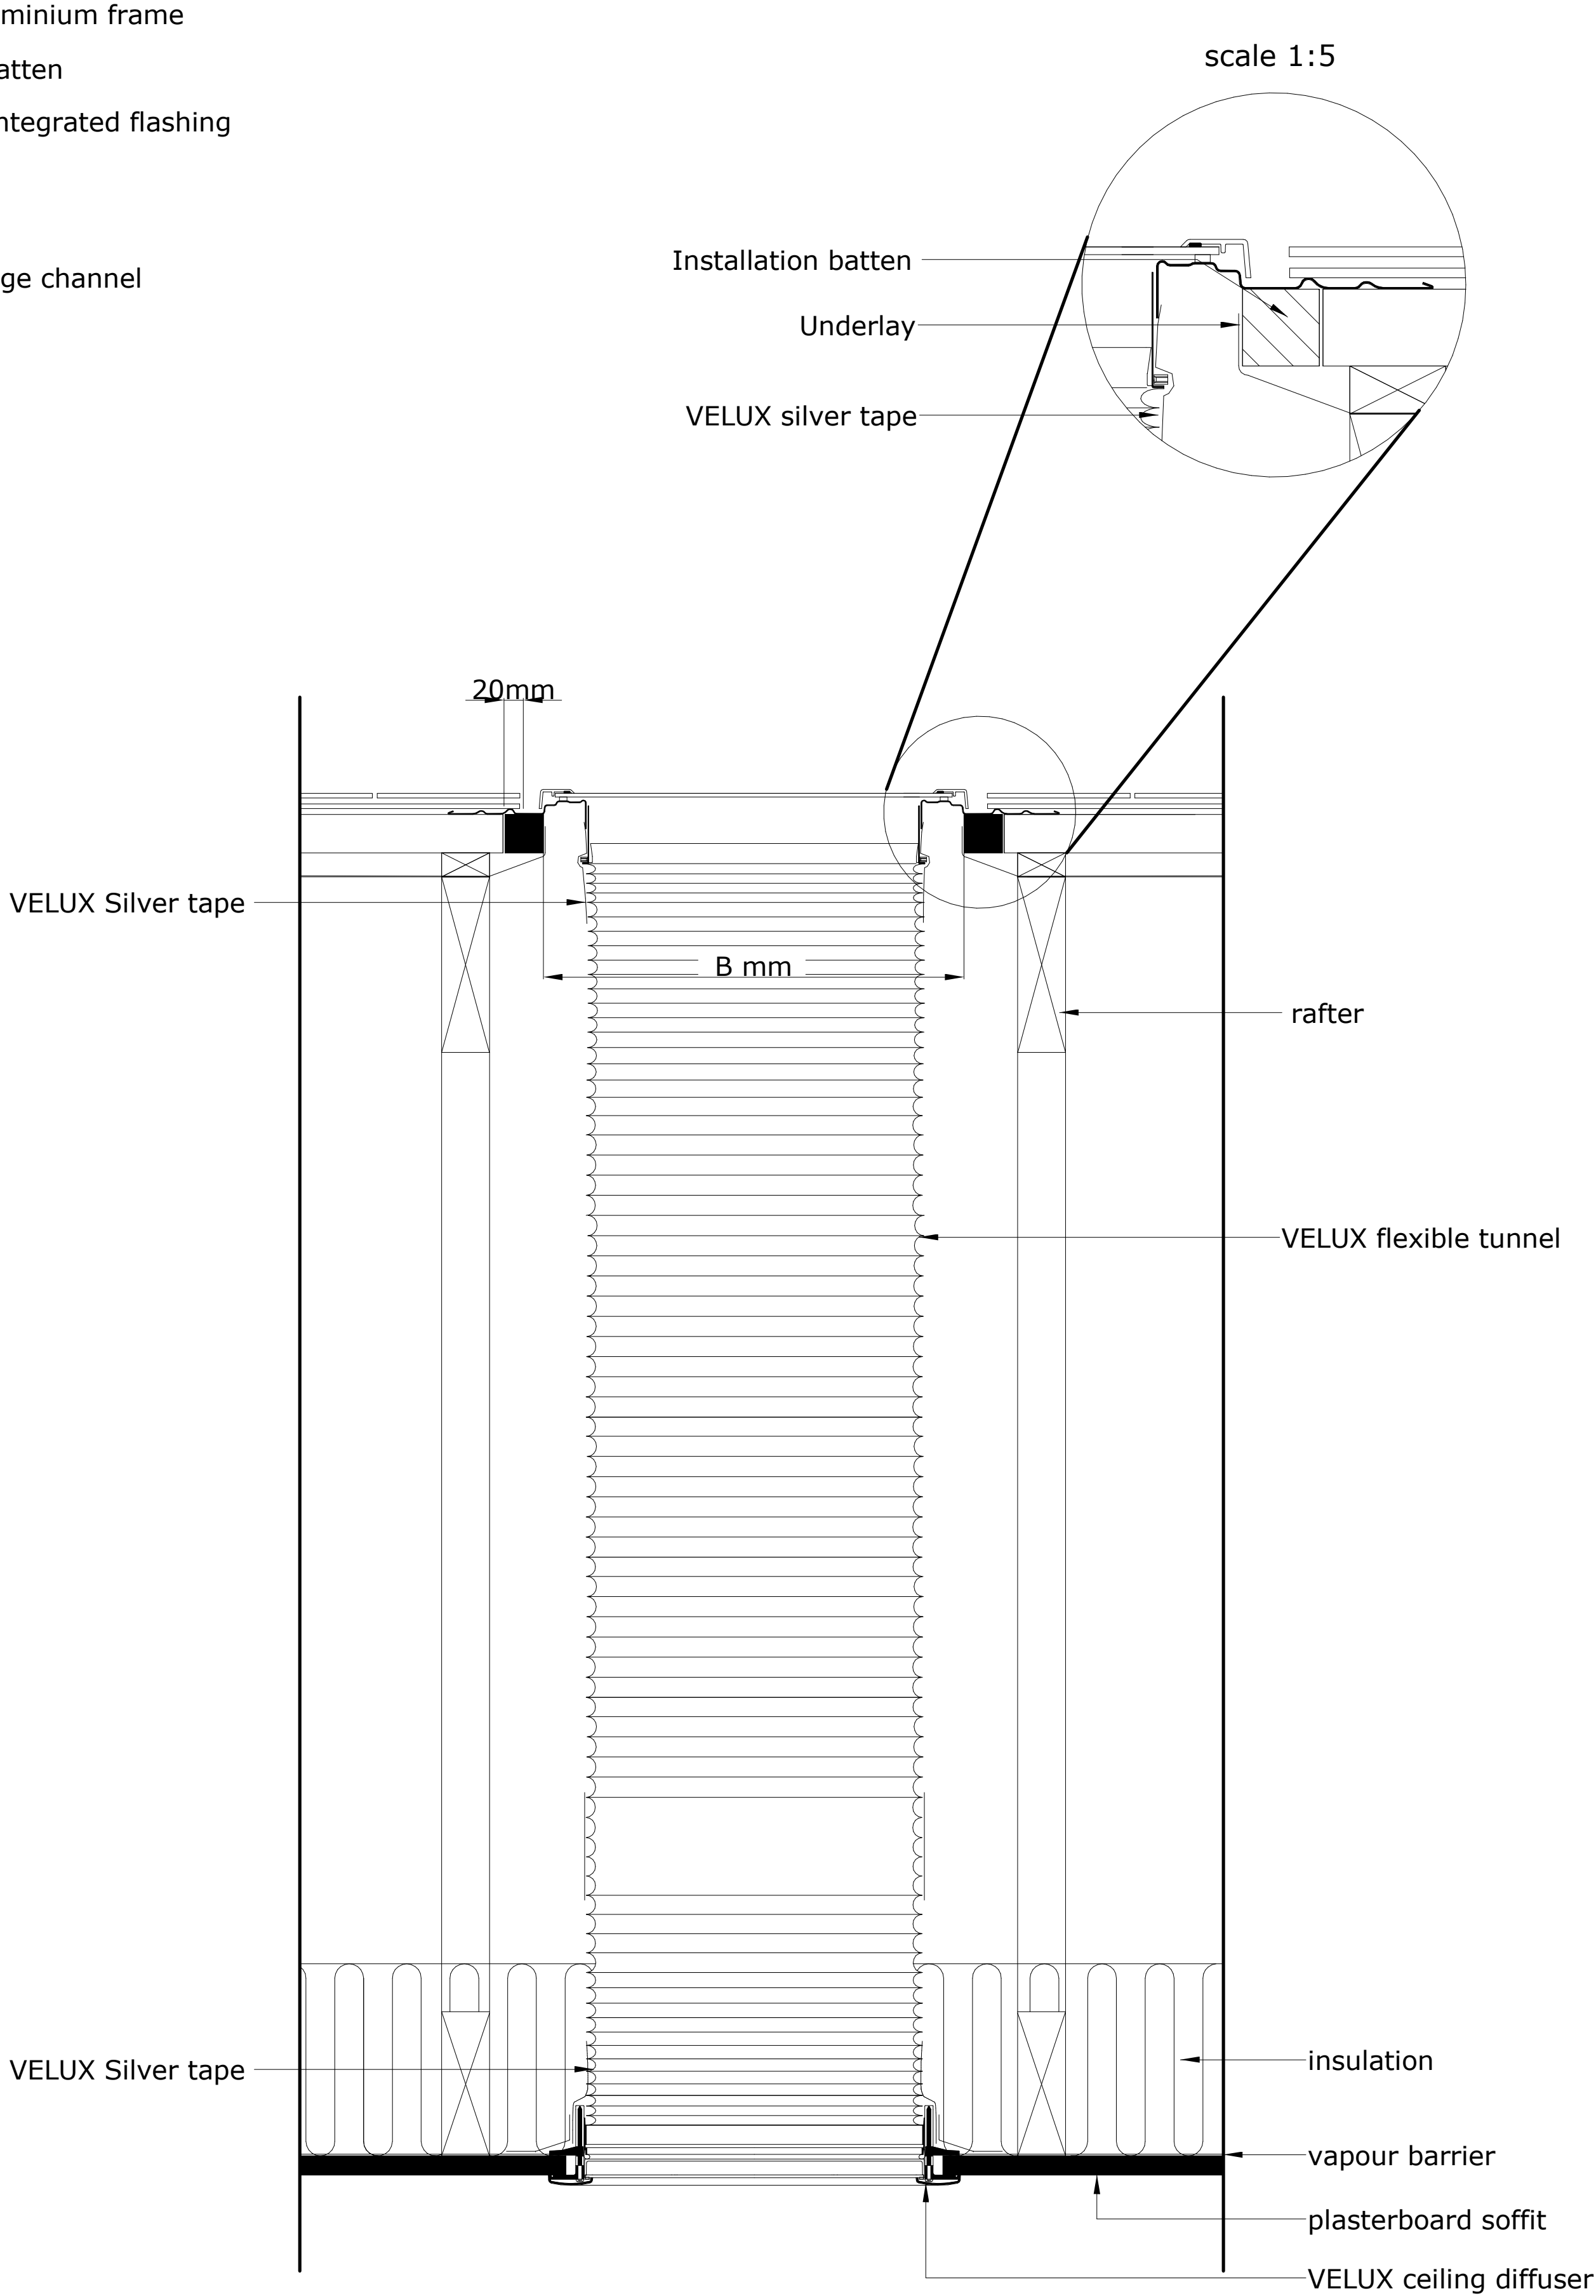

SECTION B-B

Sun Tunnel Section
1:5