


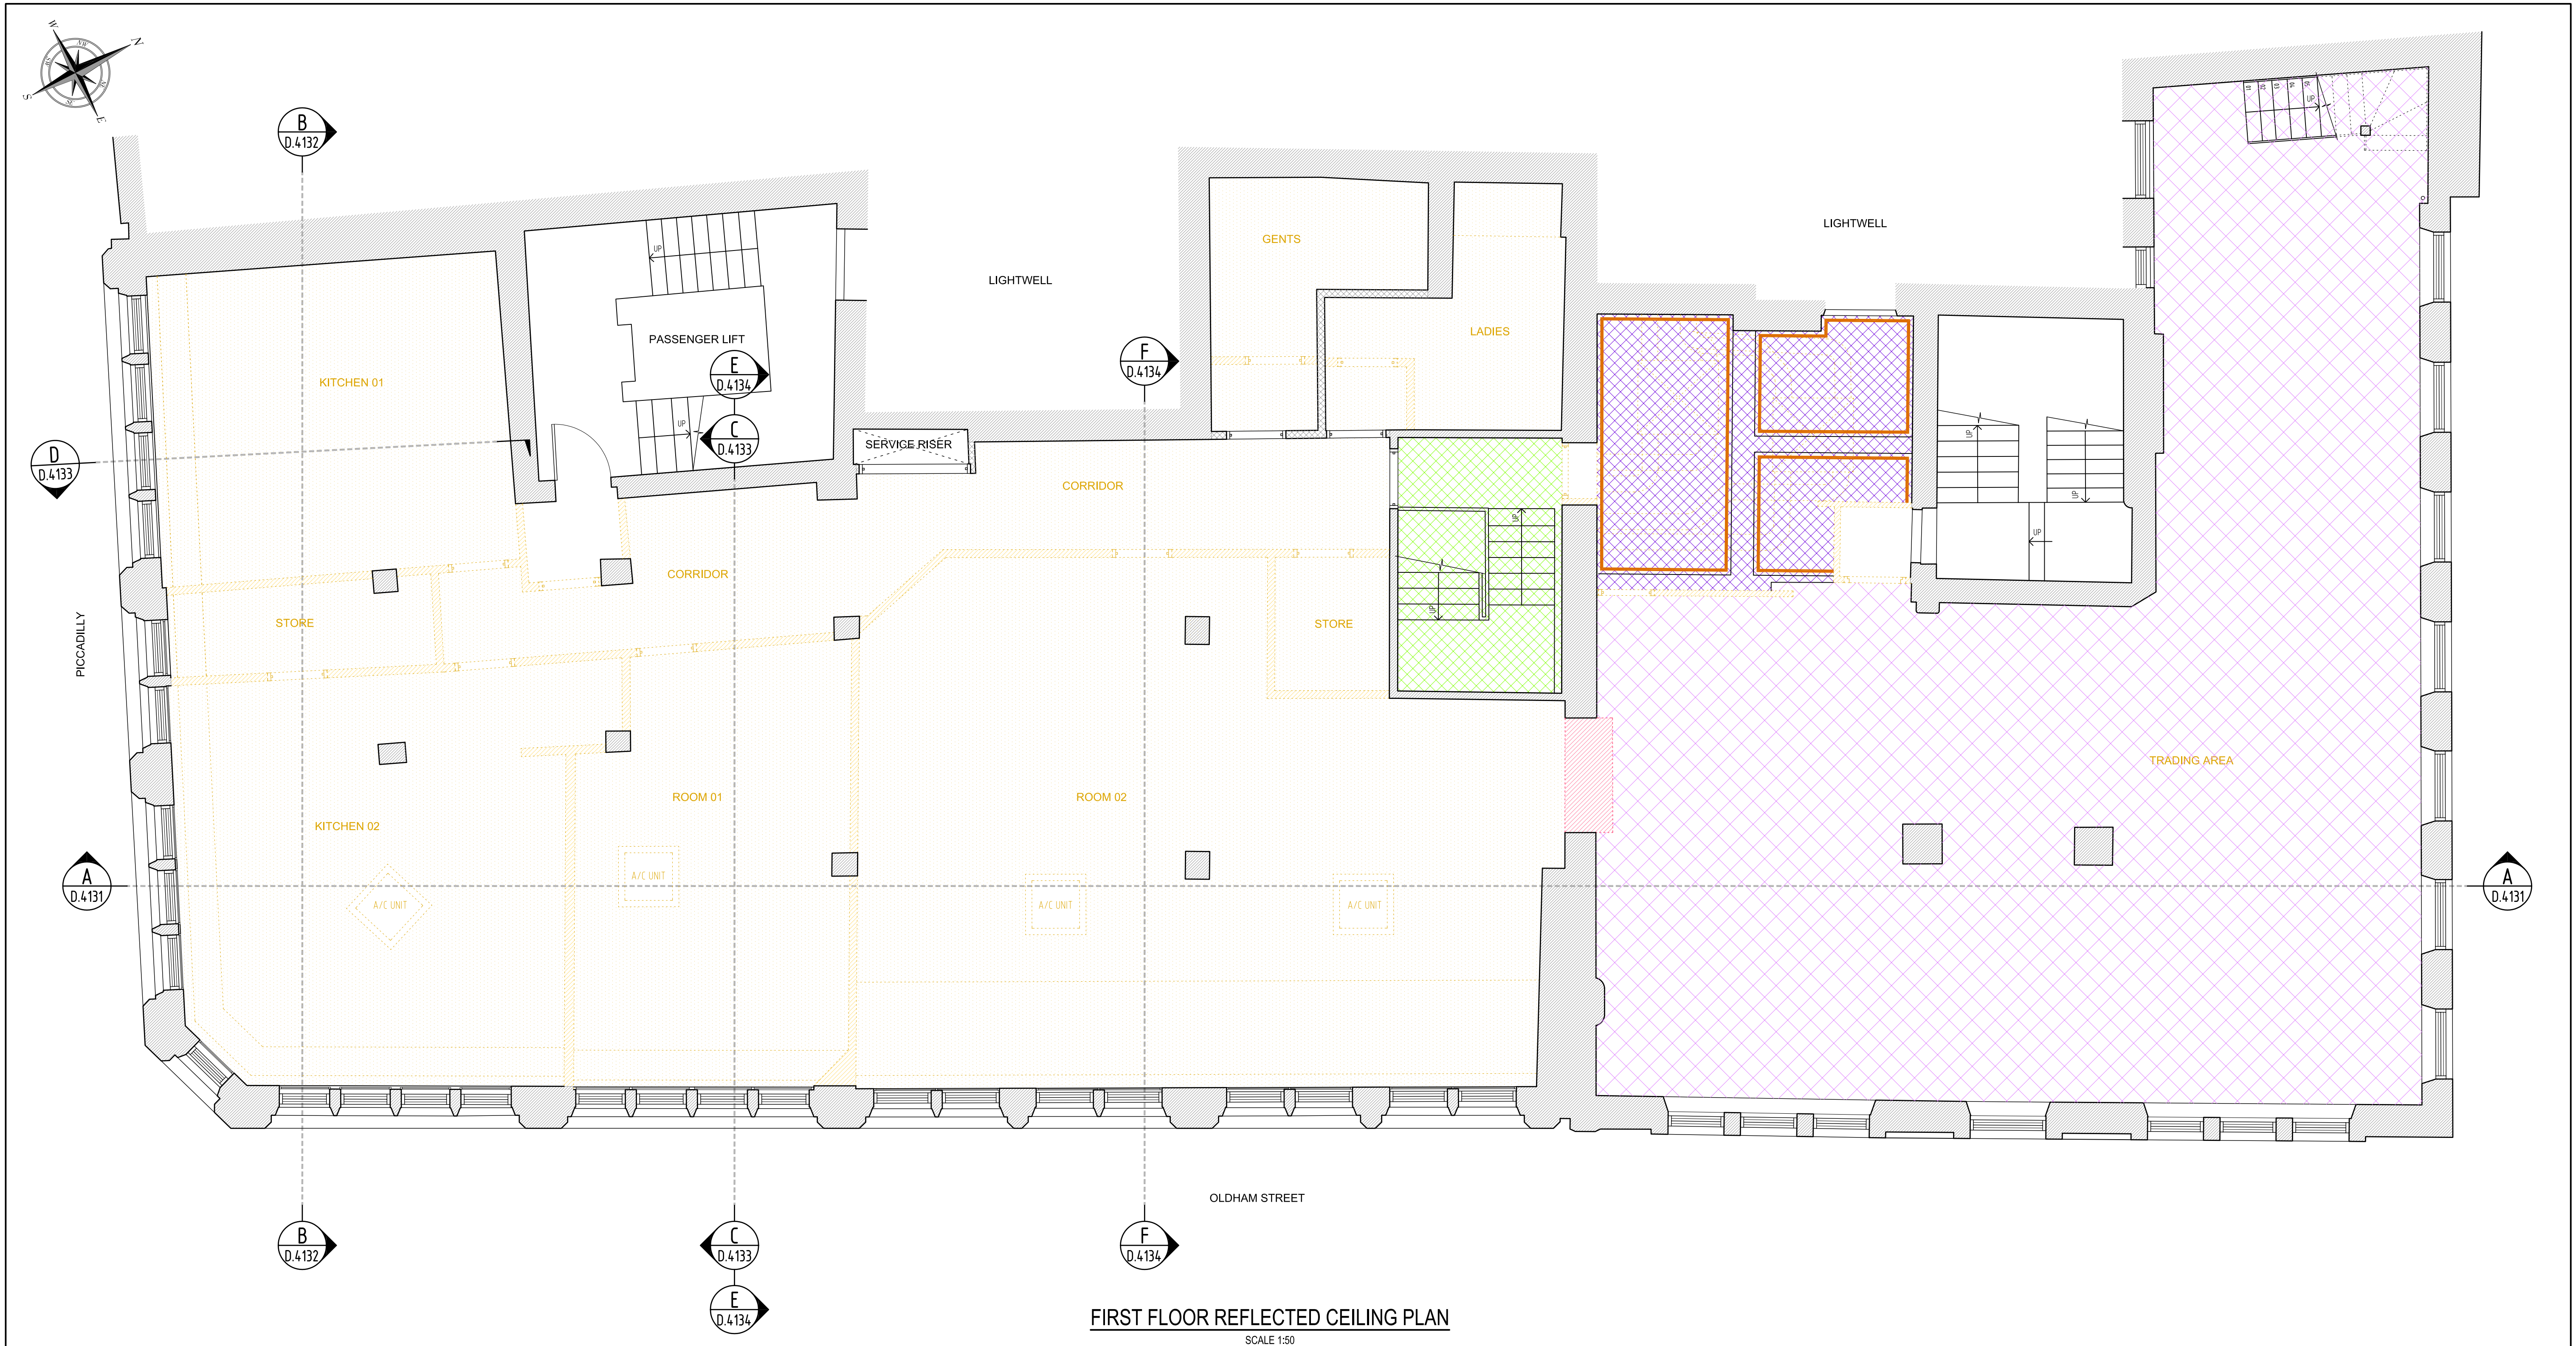


- NOTES**
1. **GENERAL:**
11. DO NOT SCALE FROM THIS DRAWING. CHECK ALL DIMENSIONS AND CONDITIONS ON SITE.
12. ALL WORKS TO BE CARRIED OUT IN ACCORDANCE WITH CURRENT HEALTH & SAFETY (INCLUDING COMI) REGULATIONS. ALL WORKS TO COMPLY WITH CURRENT BRITISH STANDARDS, CODES OF PRACTICE, BUILDING REGULATIONS AND APPROPRIATE EUROPEAN STANDARDS.
13. ALL STRUCTURAL WORK IS TO BE CARRIED OUT IN ACCORDANCE WITH THE STRUCTURAL ENGINEER'S DETAILS AND CALCULATIONS.
14. PRECISE POSITIONS OF ALL FIXTURES AND FITTINGS IS SUBJECT TO CONFIRMATION ON SITE.
15. THIS DRAWING IS PRODUCED FOR PLANNING APPLICATION ONLY AND SHOULD NOT BE USED FOR ANY OTHER PURPOSES.
16. ALL INFORMATION SHOWN ON THIS EXISTING DRAWING IS BASED ON SURVEY DRAWING NUMBER EAST7-20-01 PRODUCED BY 'EA LONDON SURVEY COMPANY'.

LEGEND (DEMO):

	DENOTES ORIGINAL EXISTING WALL		DENOTES SUSPENDED CEILING (600x600 GRID SYSTEM)
	DENOTES NON-ORIGINAL EXISTING WALL		DENOTES FIRE RESISTANT PLASTERBOARD CEILING
	DENOTES ENABLING / DEMOLITION WORKS ALREADY COMPLETED.		DENOTES TIGHTLY-ATTACHED CEILING
	DENOTES ENABLING / DEMOLITION WORK TO CEILING ALREADY COMPLETED.		DENOTES EXISTING CORNICE
	DENOTES DEMOLITION WORKS TO BE CARRIED OUT.	NOTE: ALL CEILINGS AND WALLS HAVE BEEN DETERMINED BY NON-INTRUSIVE VISUAL INSPECTION.	

SCALE BAR
(1:50 @ A1)
(1:100 @ A3)

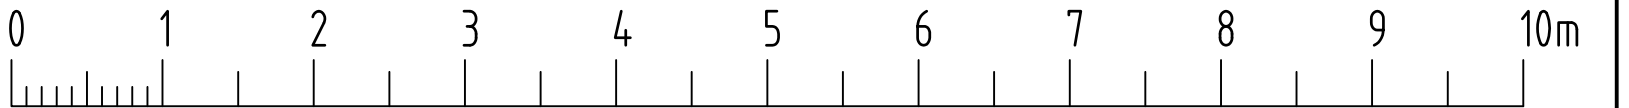

—	—	—	—
REV	DATE	DESCRIPTION	BY
DRG STATUS		PLANNING	
DRAWN BY			
ISP DRAWING SOLUTIONS			

JOB TITLE YORKSHIRE BUILDING SOCIETY 17 PICCADILLY, MANCHESTER
DRG TITLE SCHEME D ENABLING AND DEMOLITION WORKS FIRST FLOOR RCP

		ISP DRAWING SOLUTIONS 21 MONKS CLOSE MIDDLESEX, HA4 9HX TEL: 0044 7886 116912 EMAIL: info@ispdrawingsolutions.co.uk www.ispdrawingsolutions.co.uk	
JOB NO 1192	DRG NO D.4201	REV /	SCALE 1:50 @ A1 1:100 @ A3
DRN IP	DATE 06/2022		