
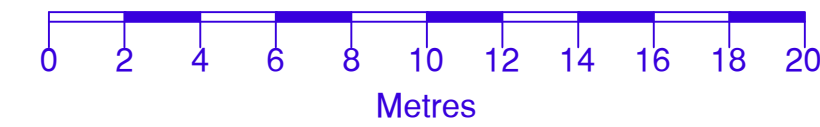



All Dimensions to be checked on site. Walls shown on plans are not to be assumed to be solid & should be checked for thickness, construction, load bearing capacity & stability.

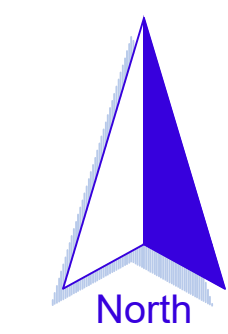

ABBREVIATIONS

- AB Air Brick
- BOL Bollard
- BT BT Cover
- CATV Cable TV Cover
- CH Cable Height
- ch Ceiling Height
- CL Cover Level
- EH Eaves Height
- GU Gully
- LP Lamp Post
- MH Man Hole
- RH Ridge/Roof Height
- RWP Rain Water Pipe
- SP Sign Post
- SVP Soil Vent Pipe
- TF Top of Fence
- TW Top of Wall
- WV Water Valve

NOTE
All levels and coordinates relate to OSGB36(15) using GNSS data.
Levels defining edge of carriageway are observed at channel (bottom of kerb).

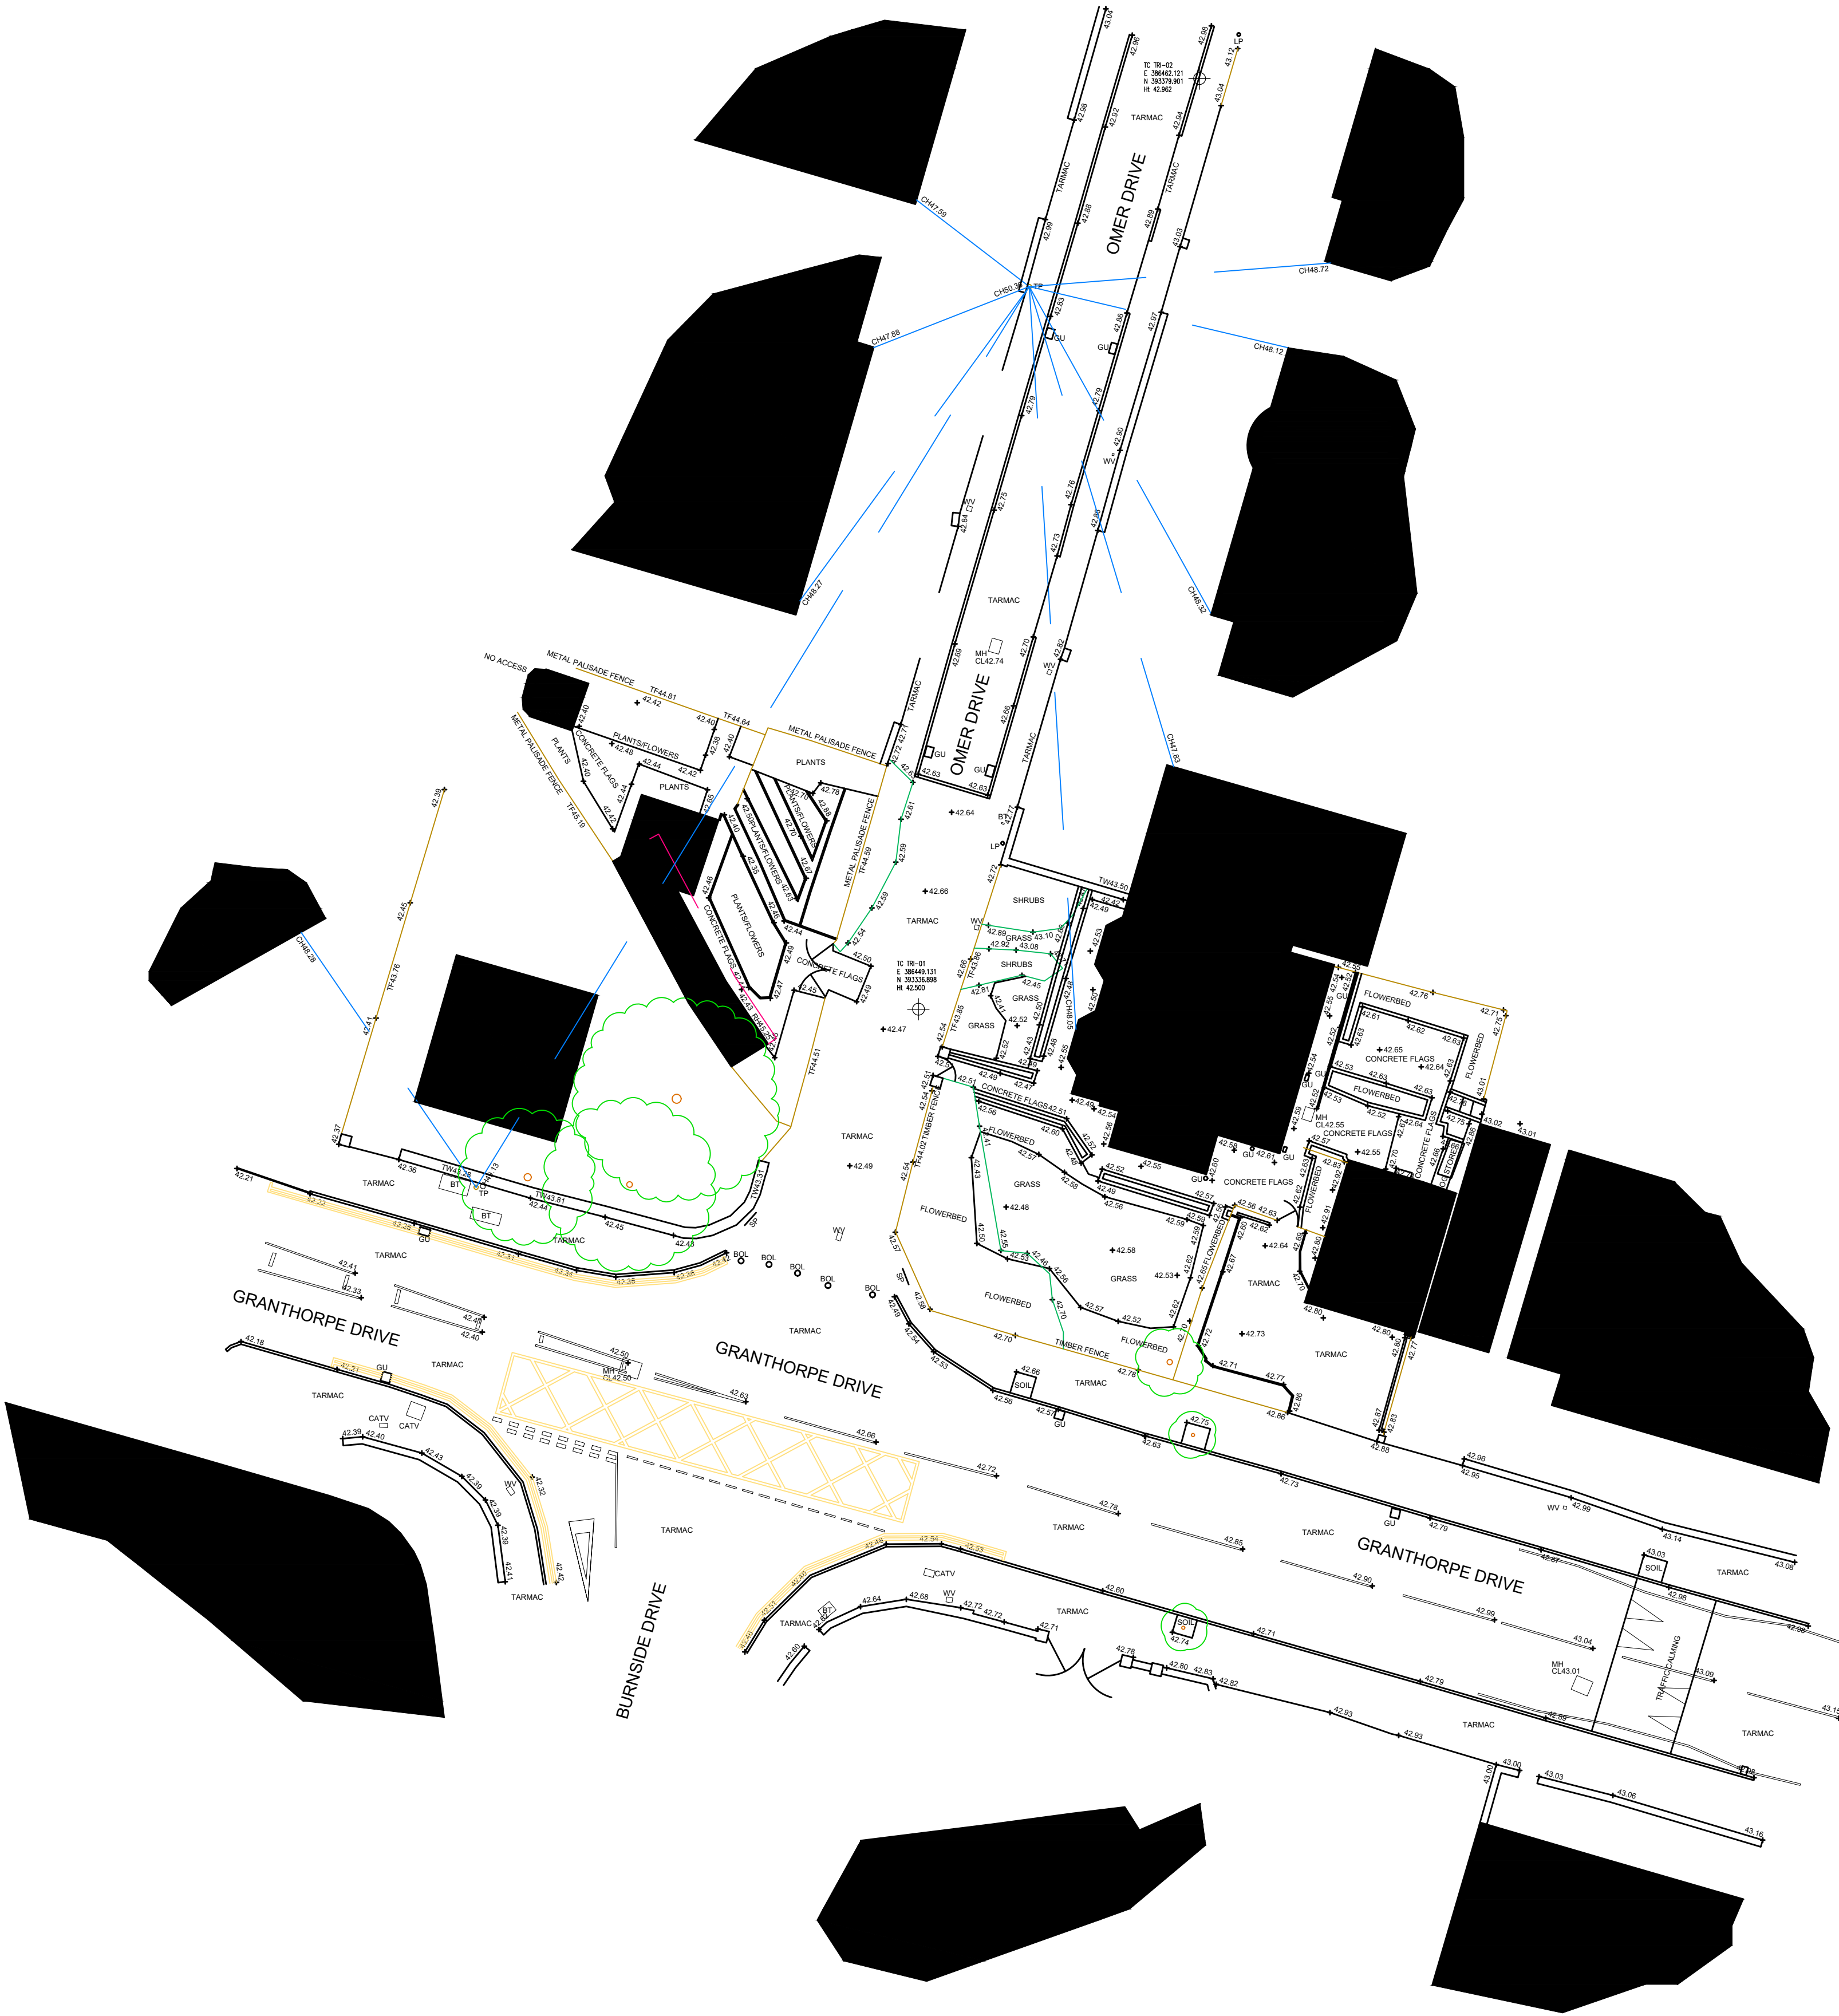

Rev.0 Description. Issued



2 Berkshire Close | Wilpshire | Blackburn | Lancashire | BB1 9NG
tel 01254 614055 fax 01254 209754 e-mail sales@tricadsolutions.co.uk

Site Address
12 Omer Drive,
Burnage,
M19 2JN

Project Description
Site Survey

Drawing Title
Existing
Site Layout

Scale	Date	Drawn By
1:200@A1	24/10/2022	SN

Drawing Number
TRI-3909-01